
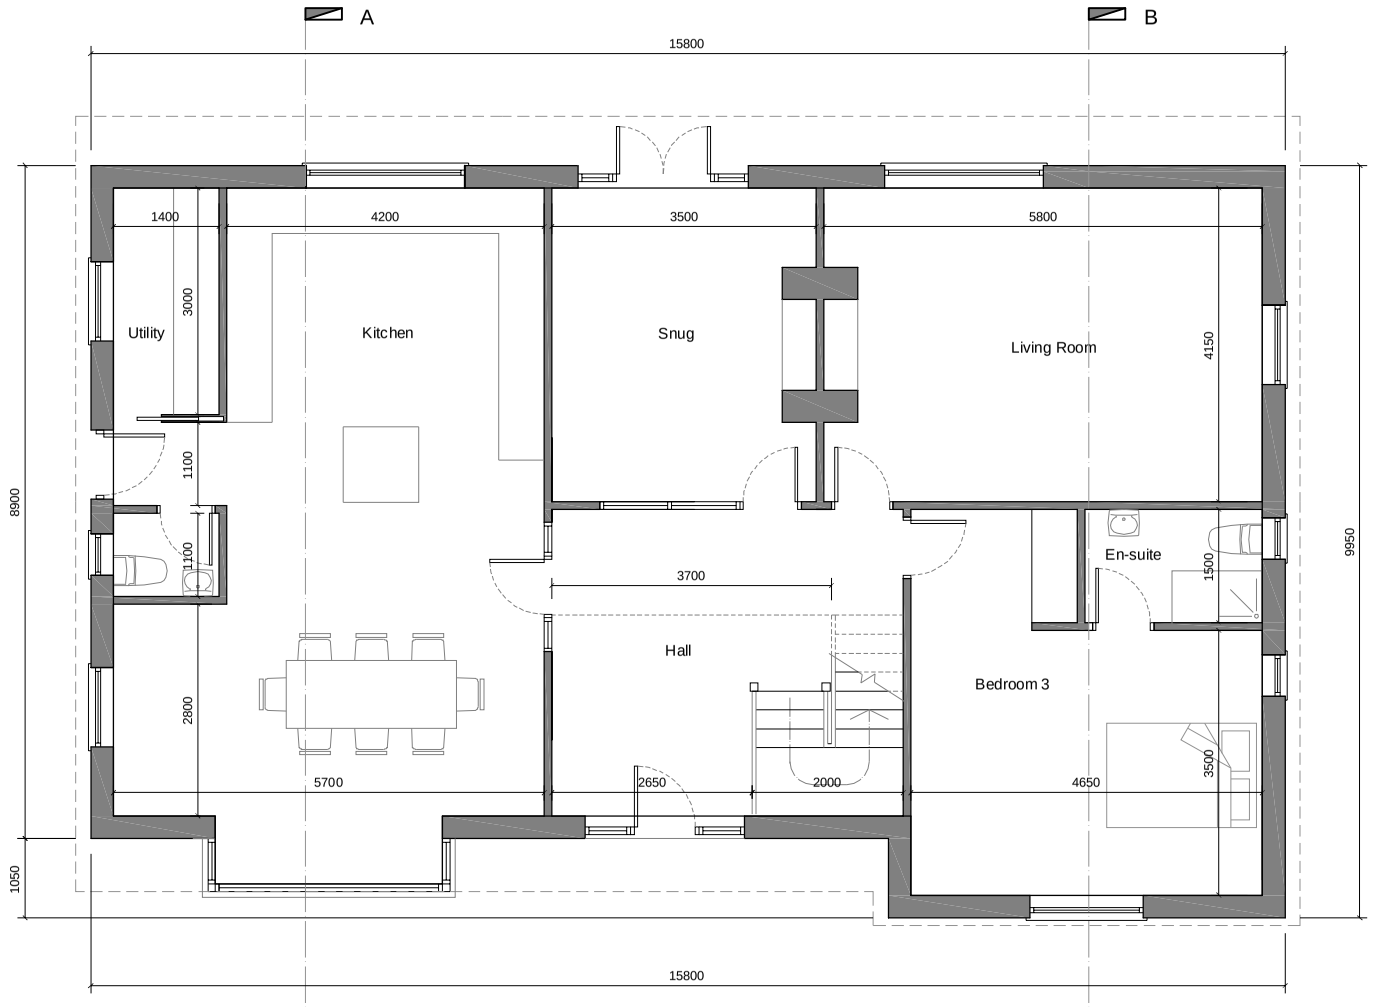


01 PROPOSED GROUND FLOOR PLAN
SCALE 1:100

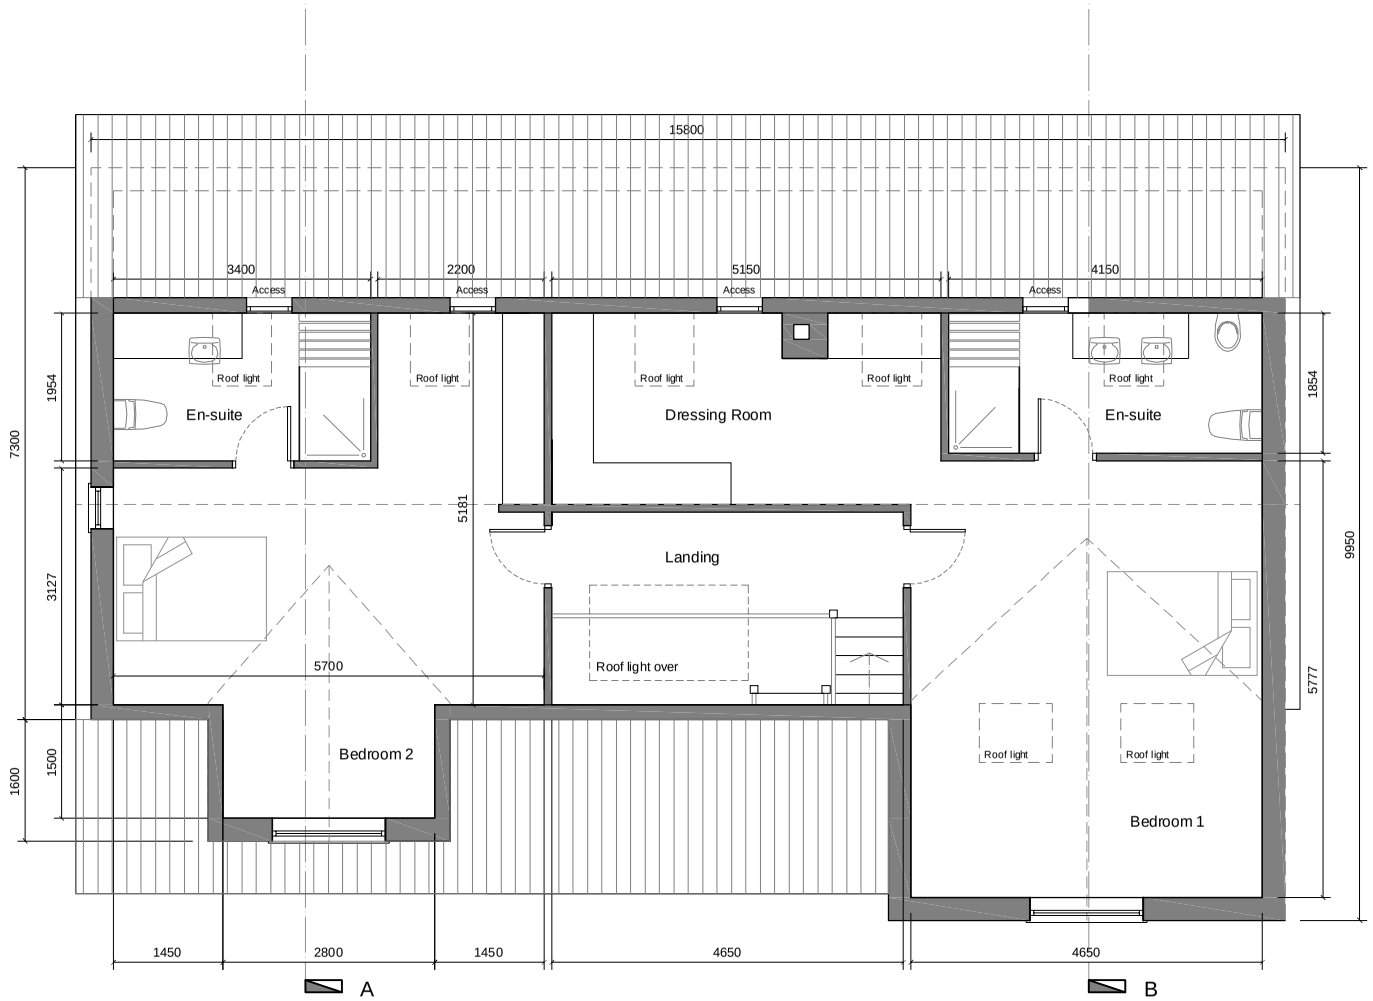

02 PROPOSED FIRST FLOOR PLAN
SCALE 1:100

Scale 1:100

0m 1 2 3 4 5

Notes
This drawing is copyright and must not be reproduced without permission
Do not scale this drawing

Area

Ground Floor:	133.7m²
First Floor:	94.4m²

Rev Date Initial

COG Architecture
www.cogarchitecture.com
31 Harrogate Road / Chapel Allerton
Leeds / West Yorkshire / LS7 3PD

Client
Mr. P. Dawtry

Project
PROPOSED NEW BUNGALOW
AND GARAGES
16 DALESWOOD AVENUE,
BARNSLEY

Drawing
Proposed Ground Floor Plan

Drawing number
155- PL-003

Scale	1:100@A3	Drawn	MJ
Date	24.04.14	Checked	