

GENERAL NOTES:

Drawing copyright of DS&L Property Consulting Ltd.


Dimensions should be checked and verified on site prior to any construction or alteration.

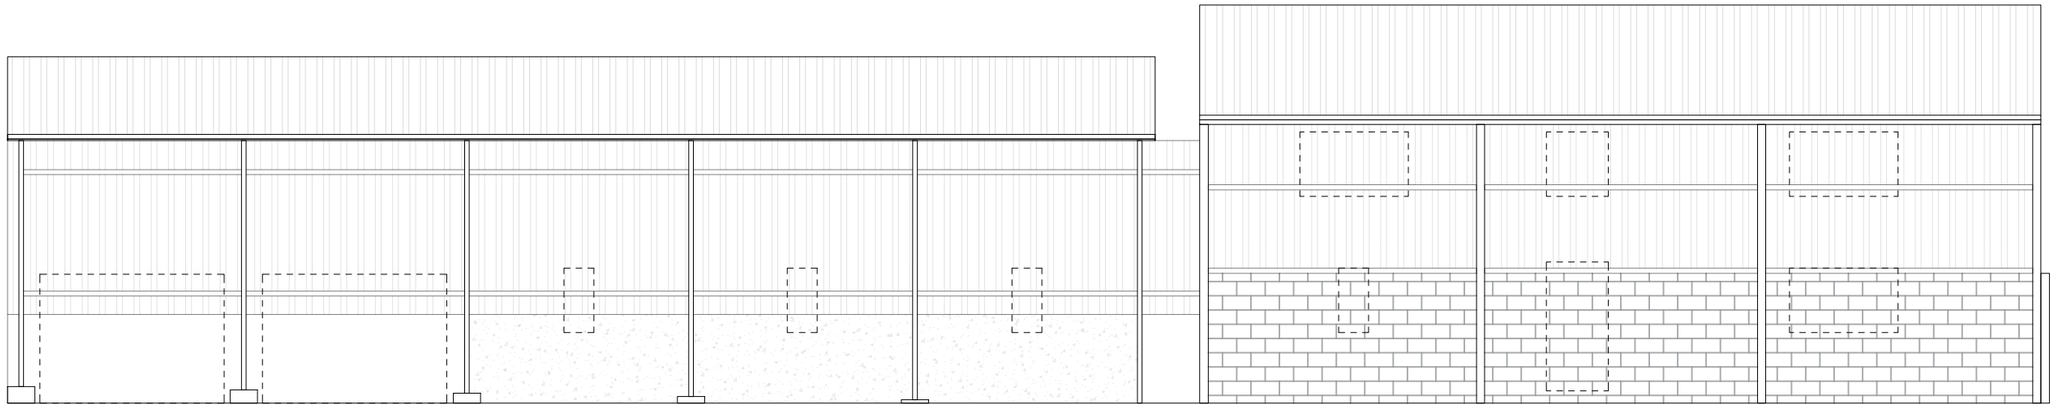


EXISTING EAST ELEVATION

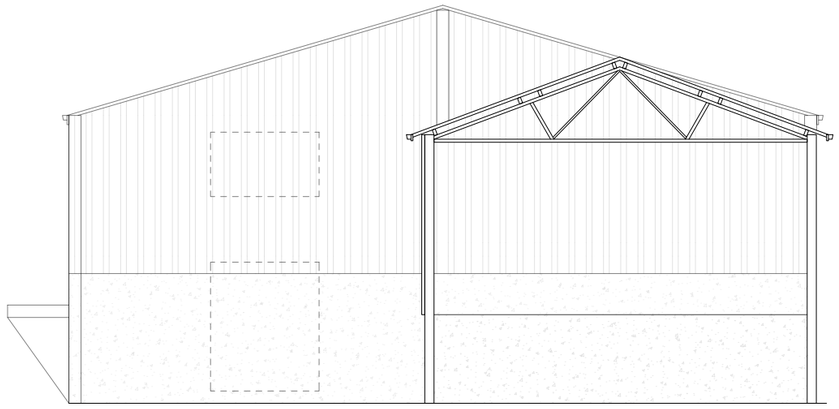

EXISTING SOUTH ELEVATION

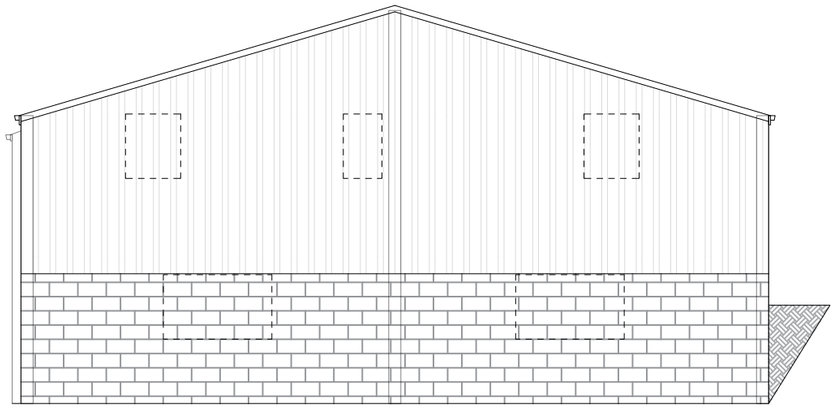

EXISTING NORTH ELEVATION

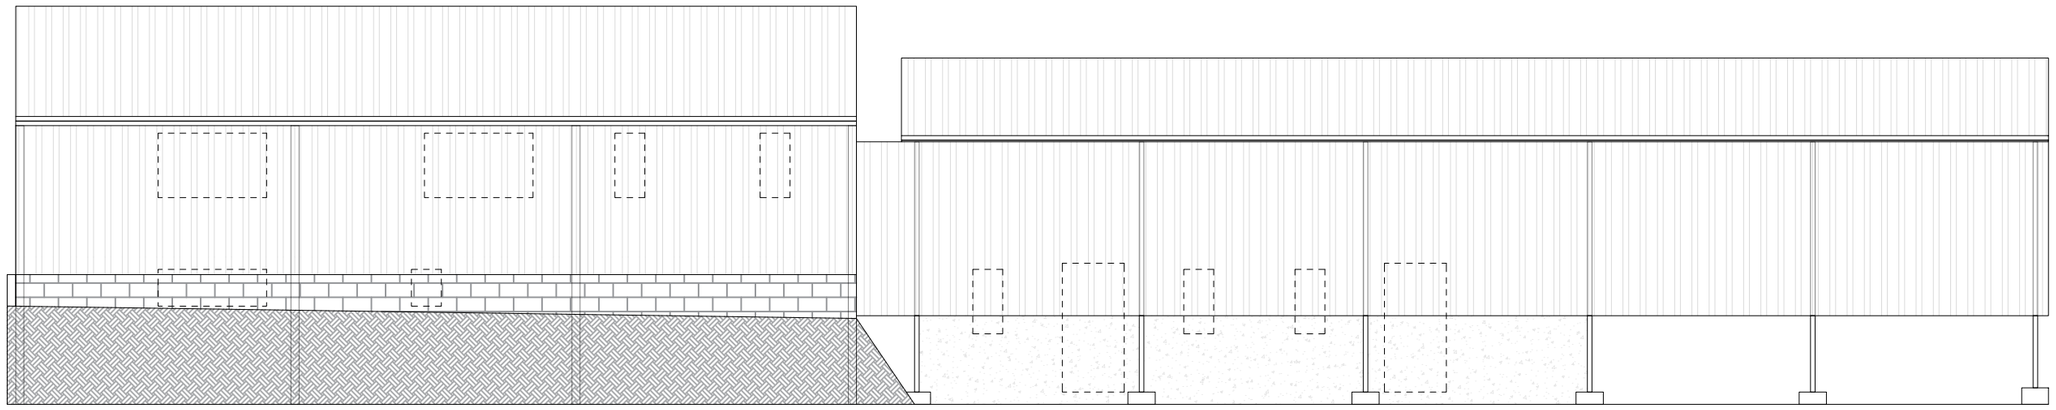

EXISTING WEST ELEVATION

1:100 0 2 4 6 8 10 m

Site Address:	Jowett Farm Building, Jowett House Ln, Cawthorne, S75 4AS
Project:	Class Q Barn Conversion
Drawing title:	Existing Elevations
Status:	Planning
Date:	April 2024
Project no:	FP-Jow-Q
Drawing no:	02
Revision:	-
Scale:	1:100@A3

DAVEY STONE ASSOCIATES