

THIS DRAWING IS THE COPYRIGHT OF HYLO DESIGN

DO NOT SCALE

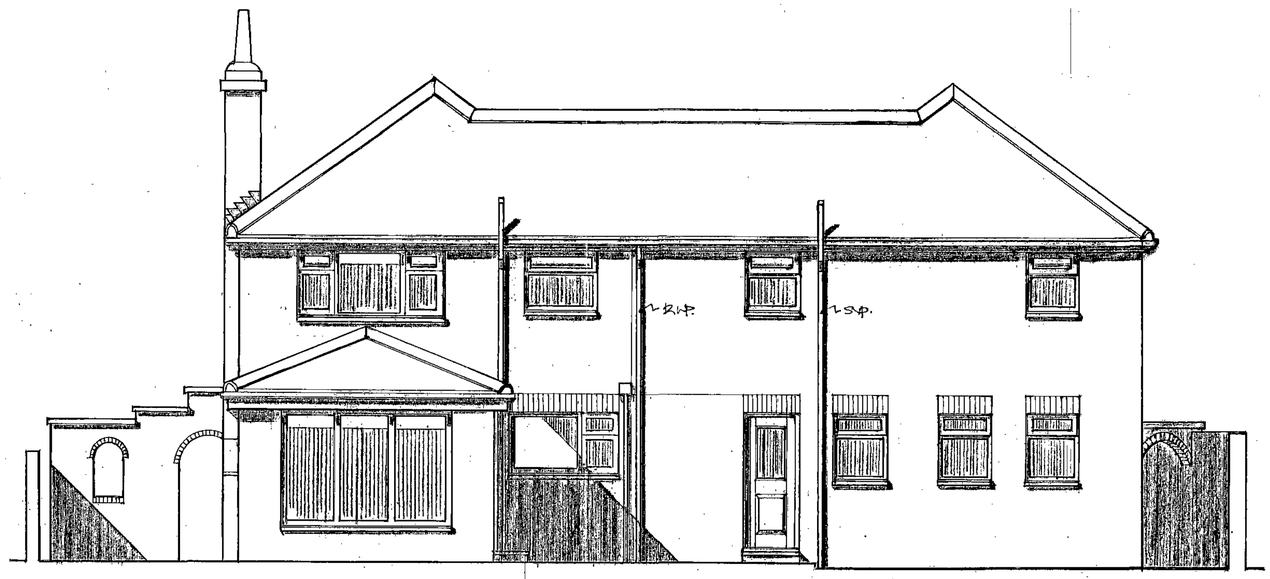


PROPOSED REAR ELEVATION.


New & existing roof areas to be tiled in new concrete tiles, as existing replaced.
Re-n windows to match existing.
Facing bricks to match existing.
R.W. goods to match existing.

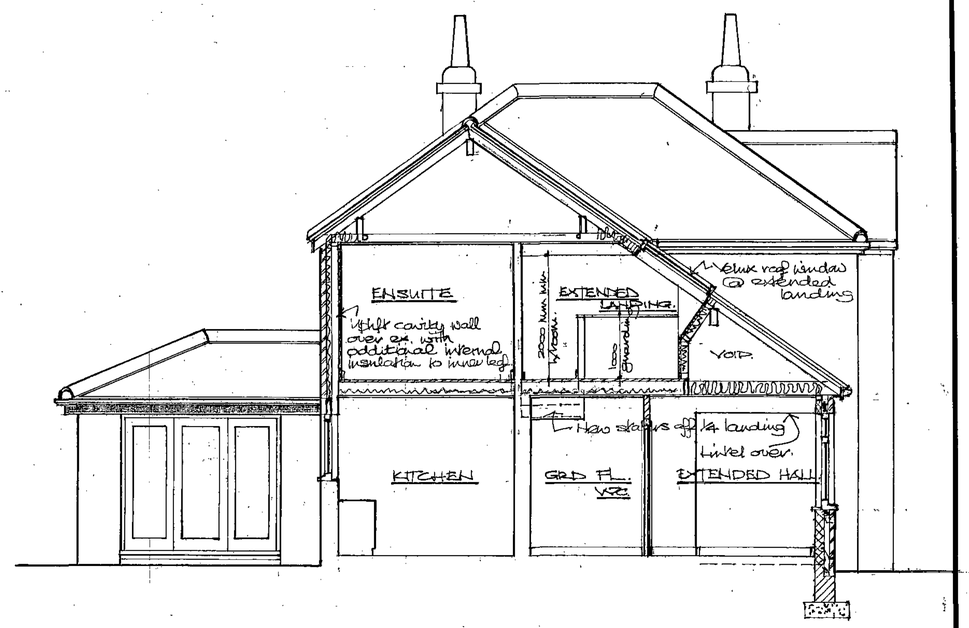

SECTION A-A.

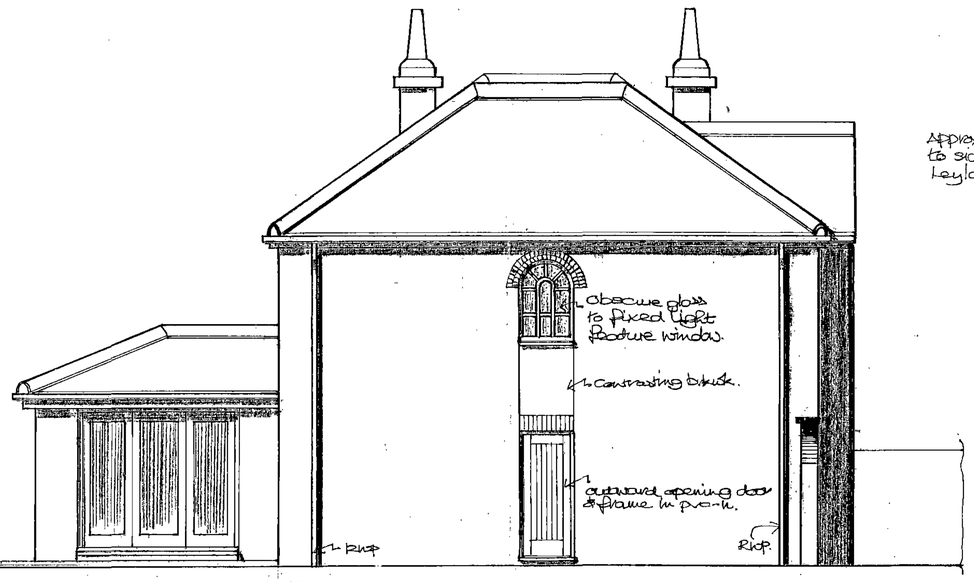

PROPOSED SIDE ELEVATION.

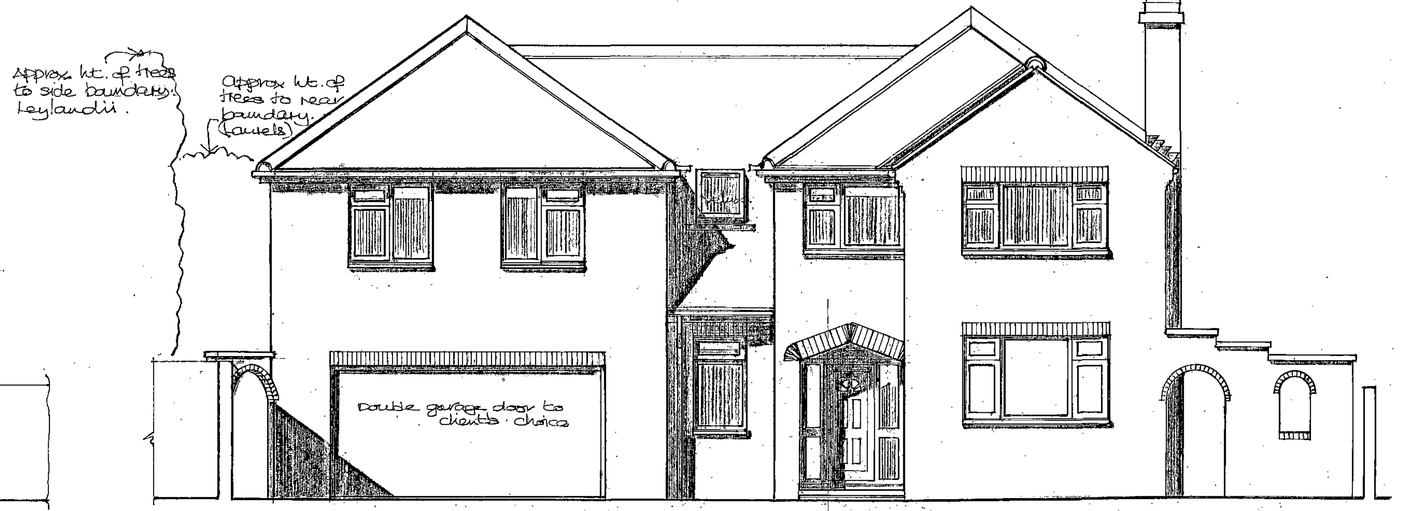

PROPOSED FRONT ELEVATION.

hylo Design: architect / designer

50, Church Street, Brierley, Nr. Barnsley, South Yorkshire. S72 9HT
Fax / Telephone No: 01226 713427

REVISIONS

Ref:	Description	Date	Ref:	Description	Date

Client: MR. S. WHITE

Project: EXTENSION TO No 118, KEPPERTH HILL RD., BARNSLEY, S.70 6RG.

Title: PROPOSED ELEVATIONS/SECTION

Drawn: J.S.T. | Date: JUNE '11.


Checked: | Scale: 1:50.

Project Ref.: SW/B.


Drawing No.: 4.

THIS DRAWING IS THE COPYRIGHT OF HYLO DESIGN

DO NOT SCALE

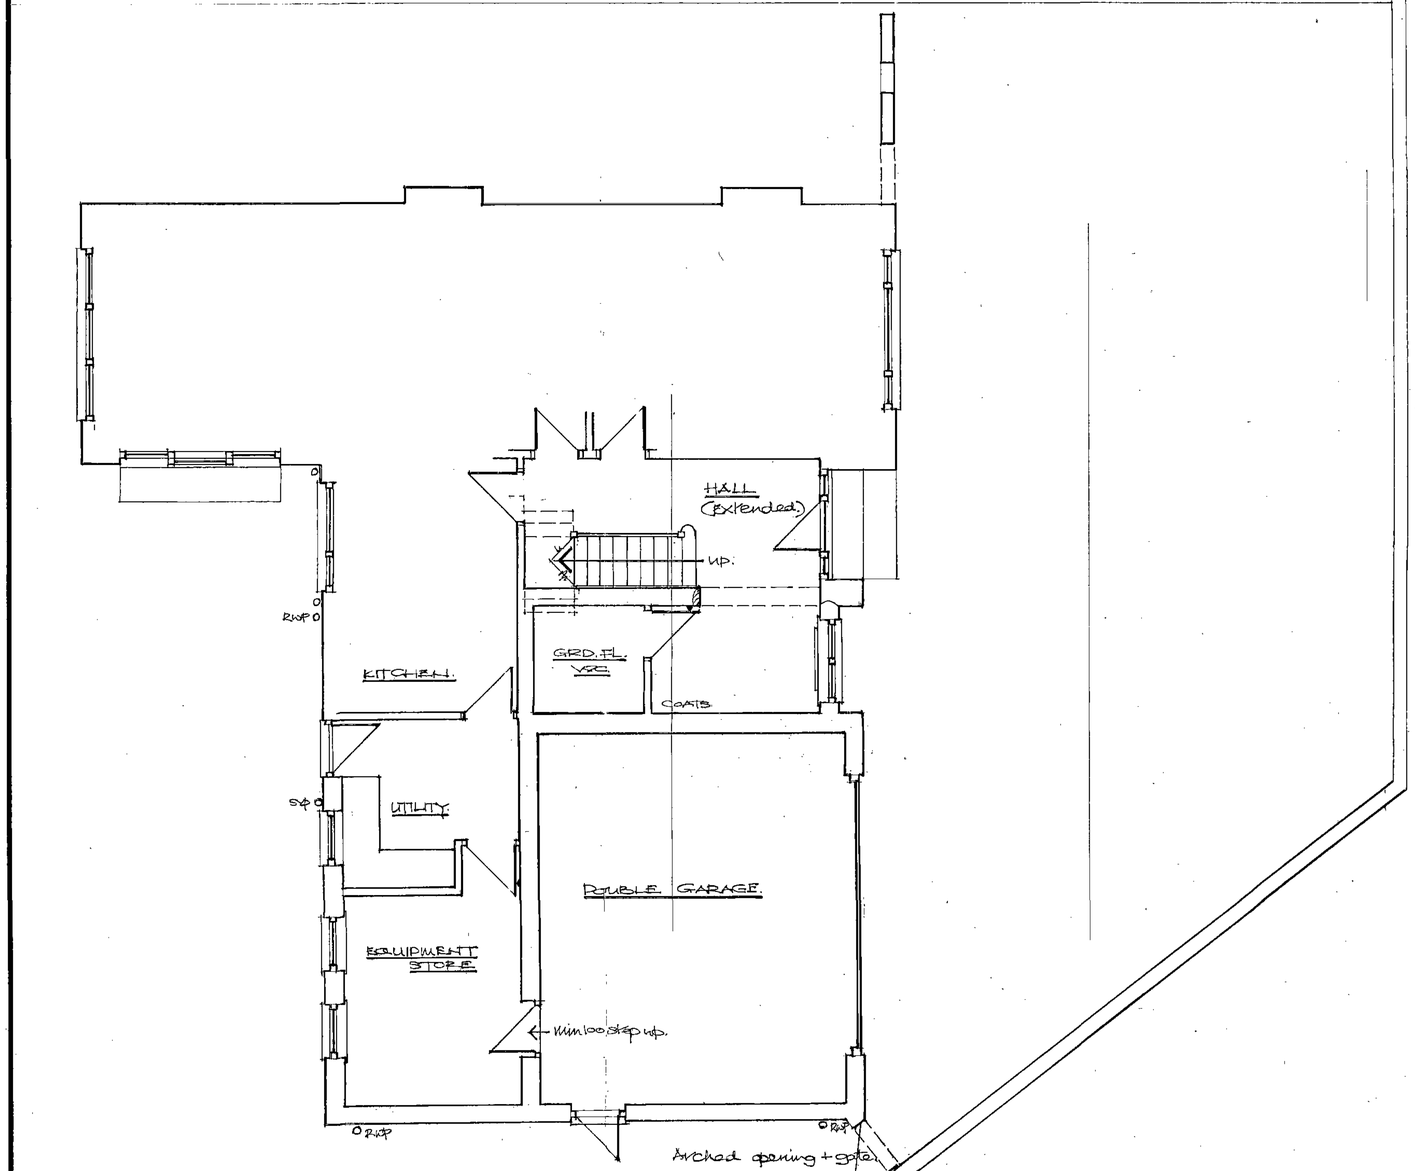

PROPOSED PART GROUND FLOOR PLAN.

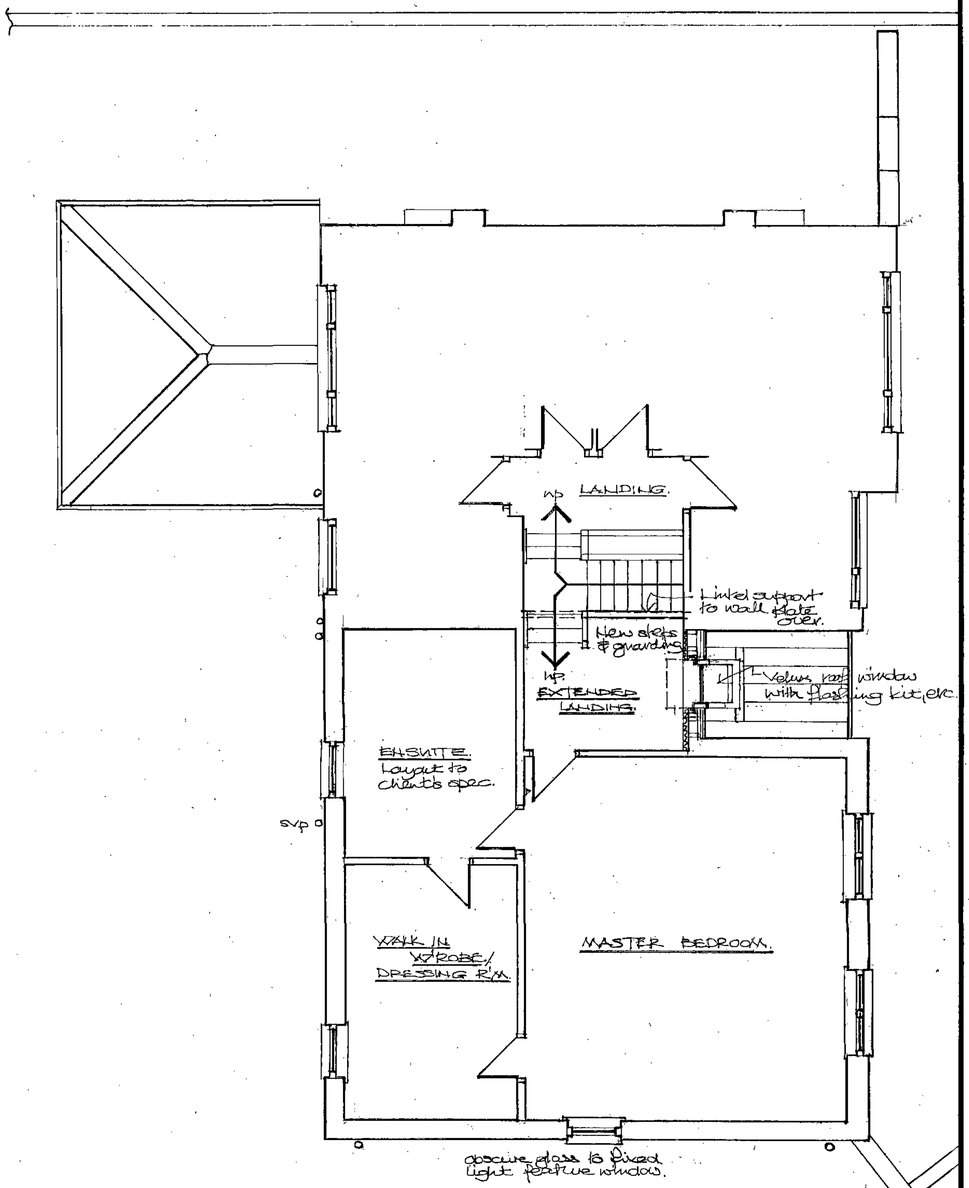

PROPOSED PART FIRST FLOOR PLAN.

hylo Design: architect / designer

50, Church Street, Brierley, Nr. Barnsley, South Yorkshire. S72 9HT
Fax / Telephone No: 01226 713427


REVISIONS

Ref:	Description	Date	Ref:	Description	Date


Client: MR. S. WHITE	Drawn: JST
	Date: JUNE '11
Project: EXTENSION TO No. 118 KEBSFORTH HILL RD., BARNSLEY, S70 6RG.	Checked:
	Scale: 1:50.
Title: PROPOSED PART GROUND & 1ST. FLOOR PLANS.	Project Ref.: SW/B
	Drawing No.: 3.

THIS DRAWING IS THE COPYRIGHT OF HYLO DESIGN

DO NOT SCALE

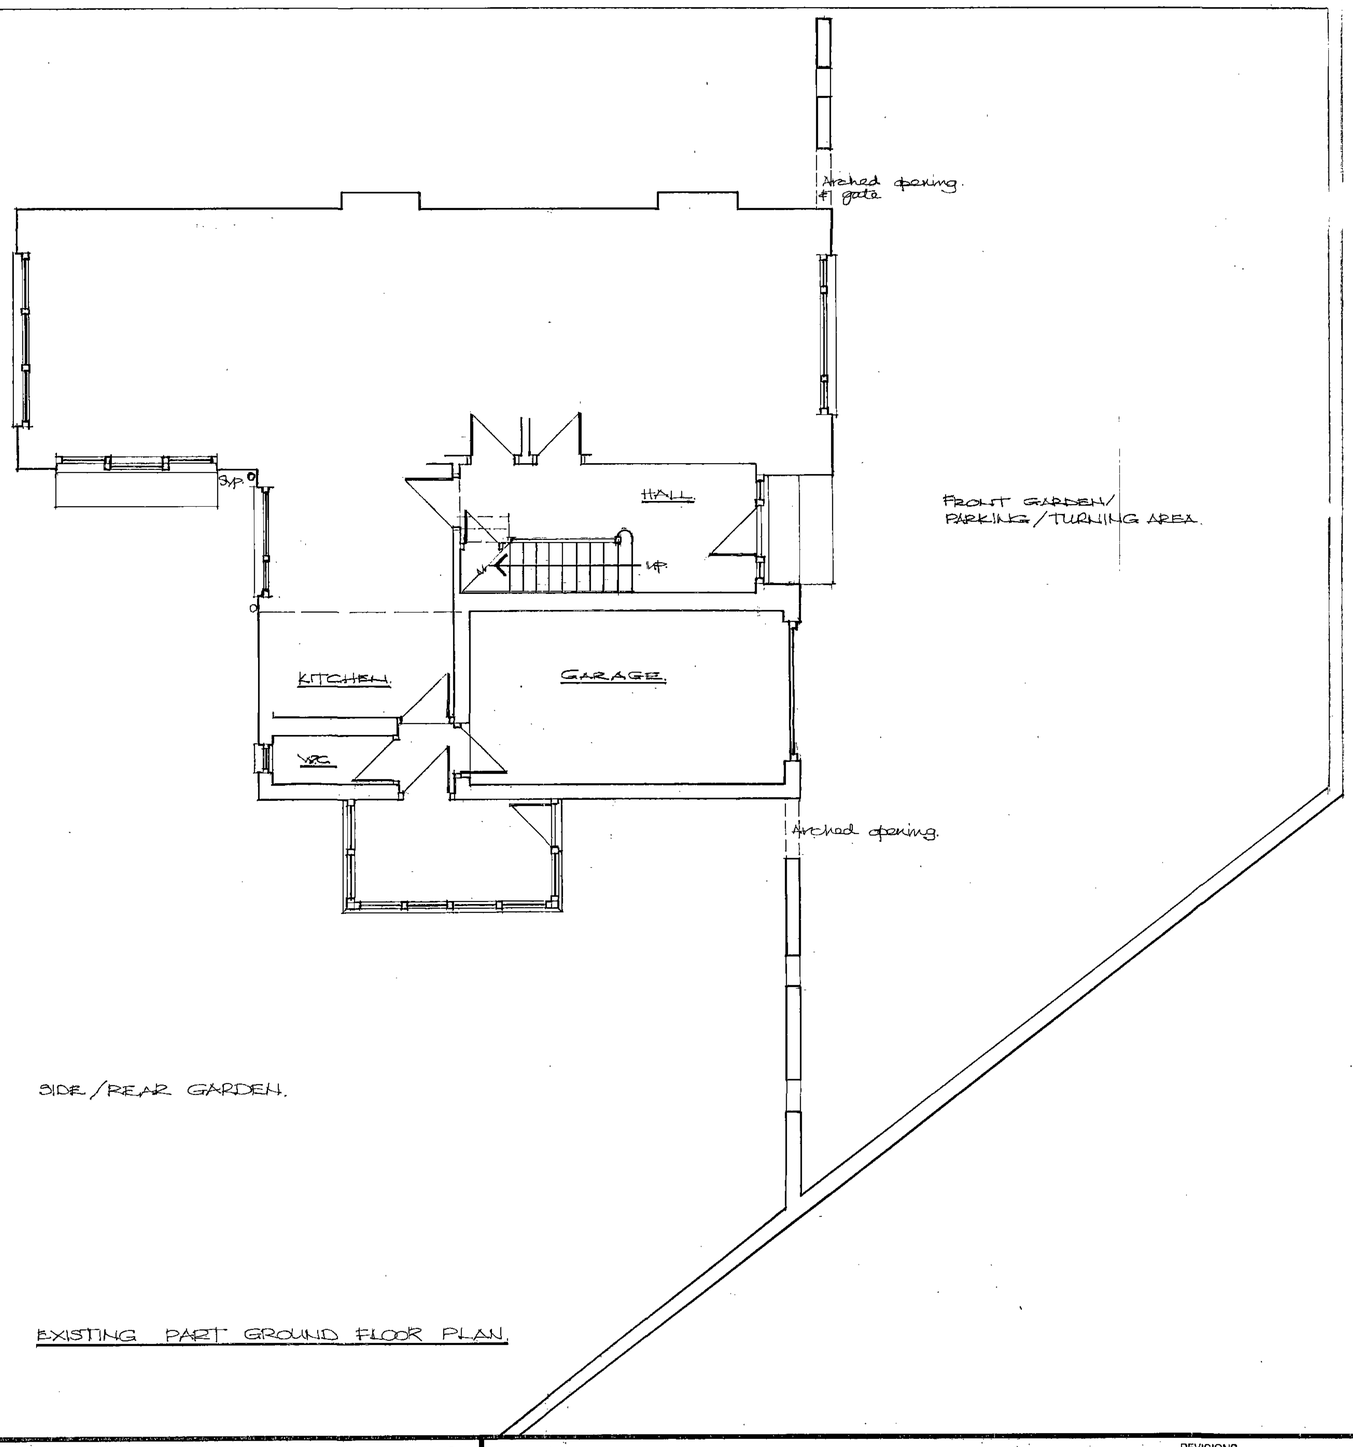

EXISTING PART GROUND FLOOR PLAN

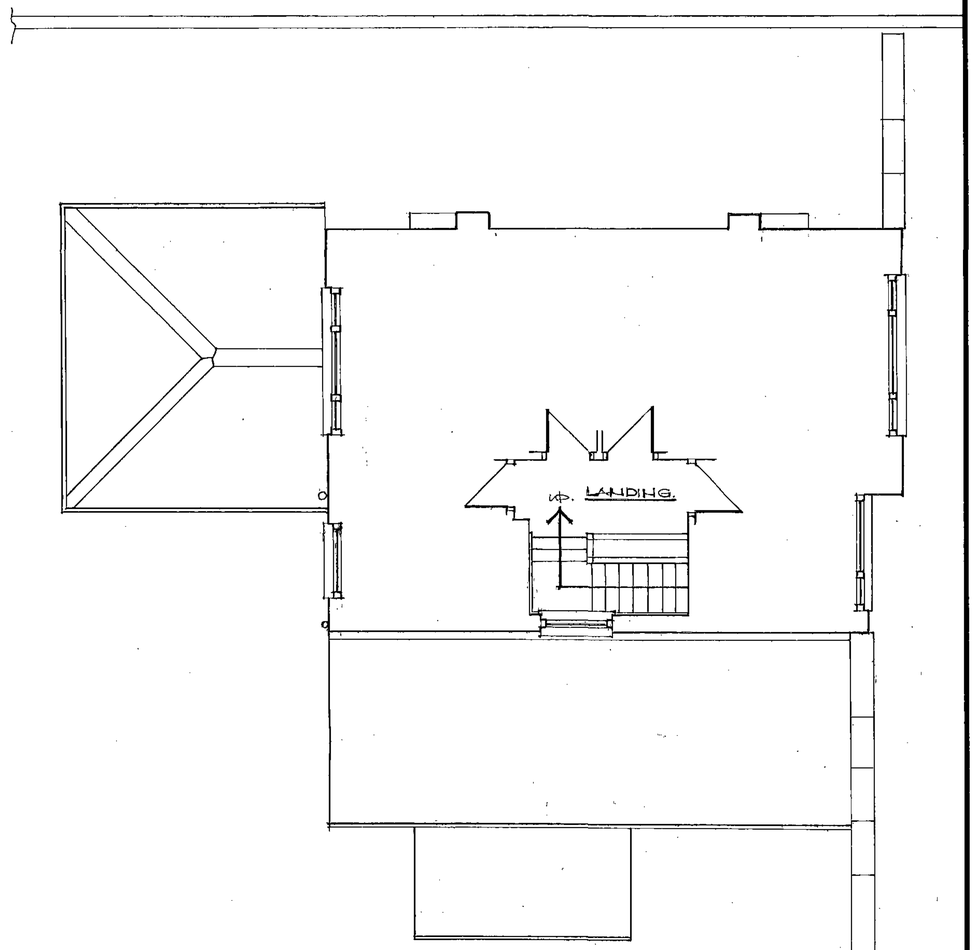

EXISTING PART FIRST FLOOR PLAN.

Hylo Design: architect / designer
50, Church Street, Brierley, Nr. Barnsley, South Yorkshire. S72 9HT
Fax / Telephone No: 01226 713427

REVISIONS


Ref:	Description	Date	Ref:	Description	Date

Client: MR. S. WHITE.	Drawn: JST. / Date: JUNE '11.
Project: EXTENSION TO No 118 KEXBROUGH HILL RD., BARNSLEY, S70 6RG.	Checked: / Scale: 1:50.
Title: EXISTING PART GROUND & 1ST FLOOR PLANS.	Project Ref.: SW2/B.
	Drawing No.: 1.


HEATHERBANK H026B

THIS DRAWING IS THE COPYRIGHT OF HYLO DESIGN

DO NOT SCALE

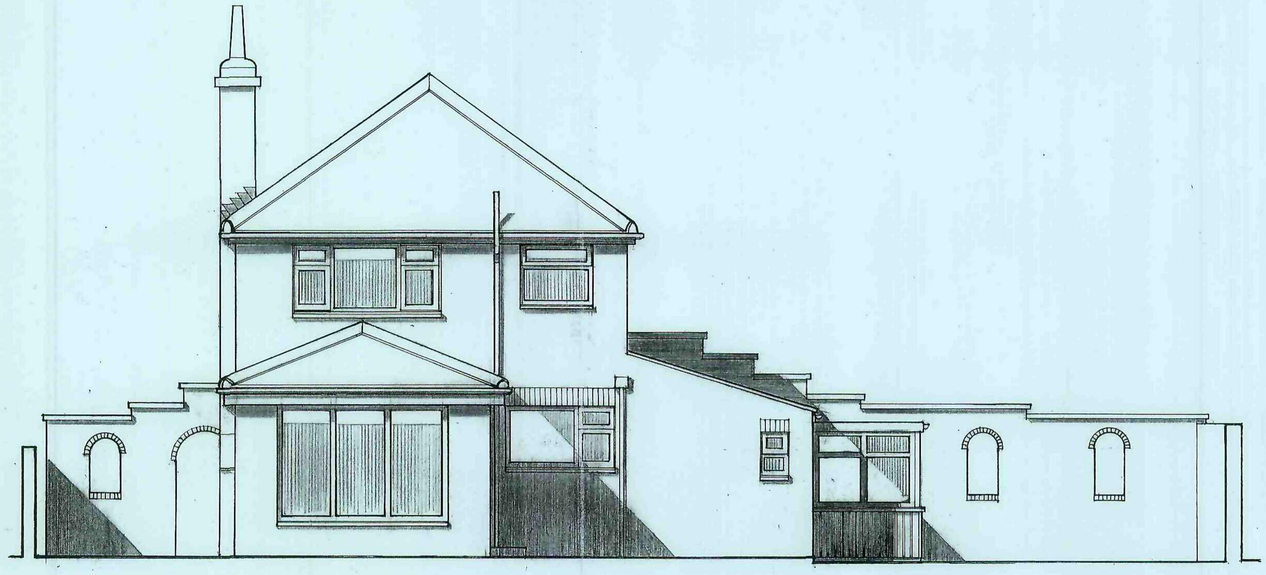


EXISTING REAR ELEVATION.

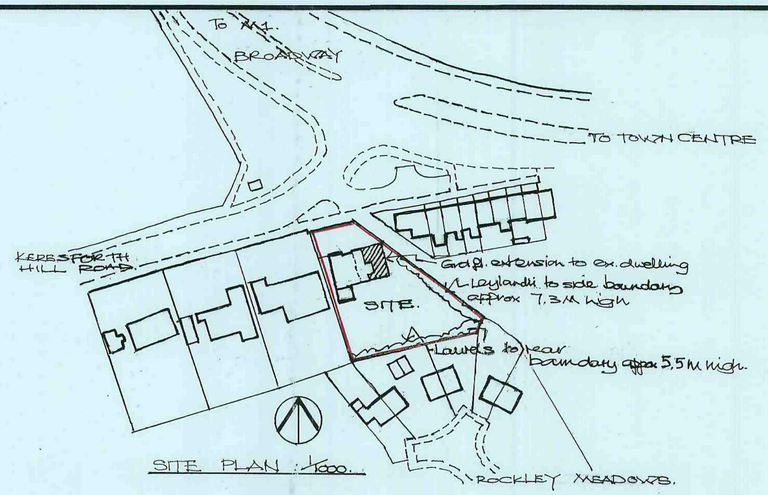

SITE PLAN : 1:500.

BLOCK / ROOF PLAN : 1:500.

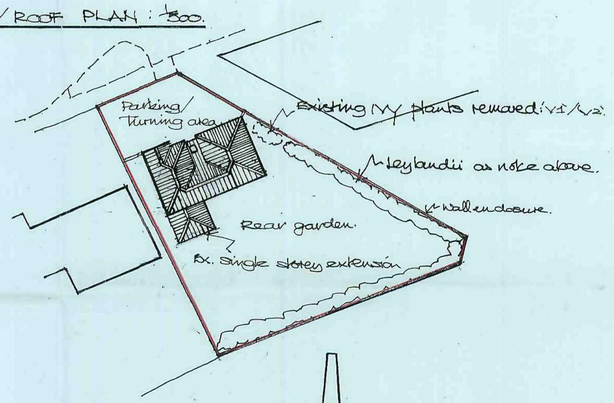



EXISTING SIDE ELEVATION.



EXISTING FRONT ELEVATION.

hylo Design: architect / designer

50, Church Street, Brierley, Nr. Barnsley, South Yorkshire. S72 9HT
Fax / Telephone No: 01226 713427

REVISIONS

Ref:	Description	Date	Ref:	Description	Date

Client	MR. S. WHITE.
Project	EXTENSION TO No 118, KEARSTHORTH HILL RD., BARNSLEY, S70 6RG.
Title	EXISTING ELEVATIONS.
Drawn	JOT
Date	JUNE '11.
Checked	
Scale	1:50.
Project Ref.	SW/B.
Drawing No.	2.