


Drawing No.	Rev No.
MRM001 -003	

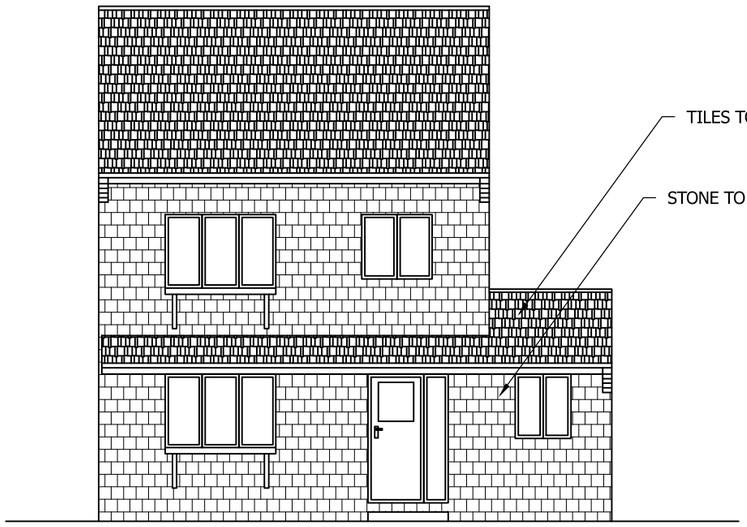


PROPOSED FRONT ELEVATION
SCALE 1:100 AT A3

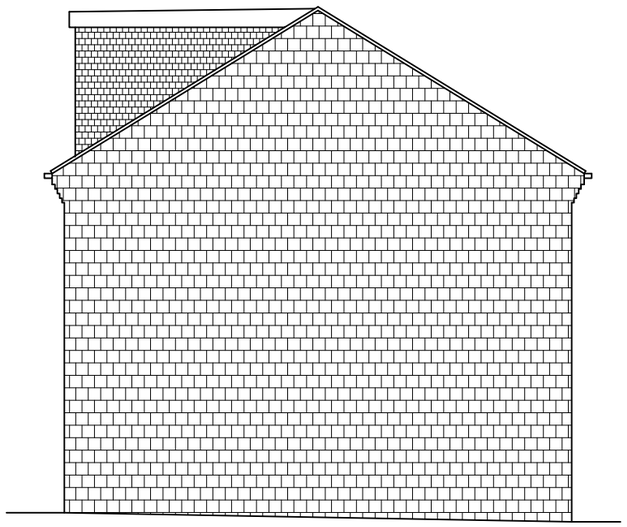

PROPOSED END ELEVATION
SCALE 1:100 AT A3

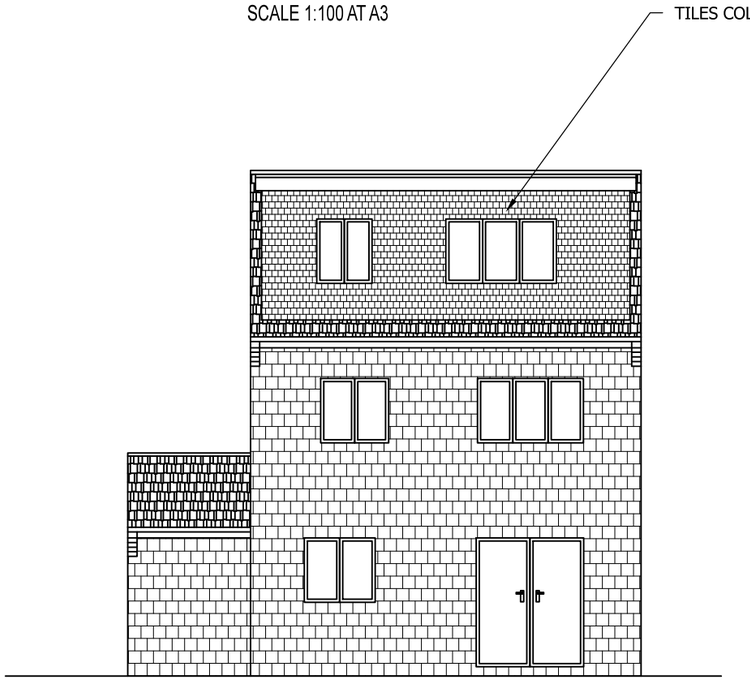

PROPOSED REAR ELEVATION
SCALE 1:100 AT A3

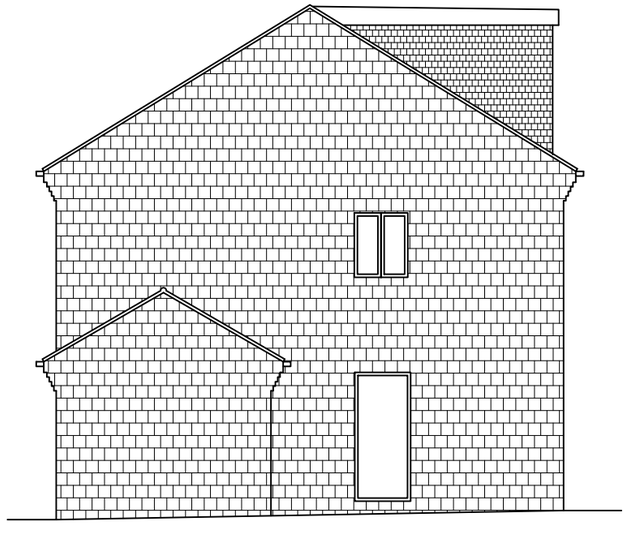

PROPOSED END ELEVATION
SCALE 1:100 AT A3

DO NOT SCALE: Contractor to check all dimensions and report any omissions or errors

NOTES

Rev	Description	By	Chk	App	Date

JRB DESIGNS Ltd
1 Saville Road
Cudworth
Barnsley
S72 8LT
Tel: 01226 383542
Fax: 01226 380078
Mob: 07970 541192
Email: john@jrbdesigns.co.uk

This drawing is copyright. © jrbdesigns Ltd.

Client
MR. R MELHUISH

Drawing Title
PROPOSED ELEVATIONS

Address
11 CRANBOURNE DRIVE
DARTON
BARNSLEY
S75 5RZ

Project Title:
SINGLE STOREY SIDE EXT. & RAISING OF ROOF FOR LOFT CON.

Purpose of Issue:
PLANNING

Drawing Status
FIRST ISSUE

Scale at A3	Drawn By	Date	
AS SHOWN	JRB	12/04/2021	
Checked By	Date 12/04/2021	Approved By	Date 12/04/2021
Project No. MRM001	Drawing No. 003		Revision -

APPROVAL [X] INFORMATION [ ] TENDER [ ] CONTRACT [ ] CONSTRUCTION [ ]