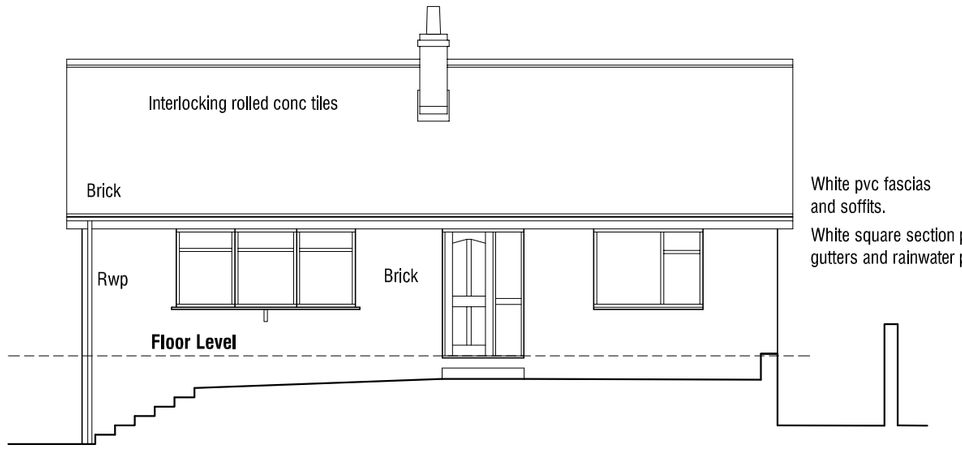
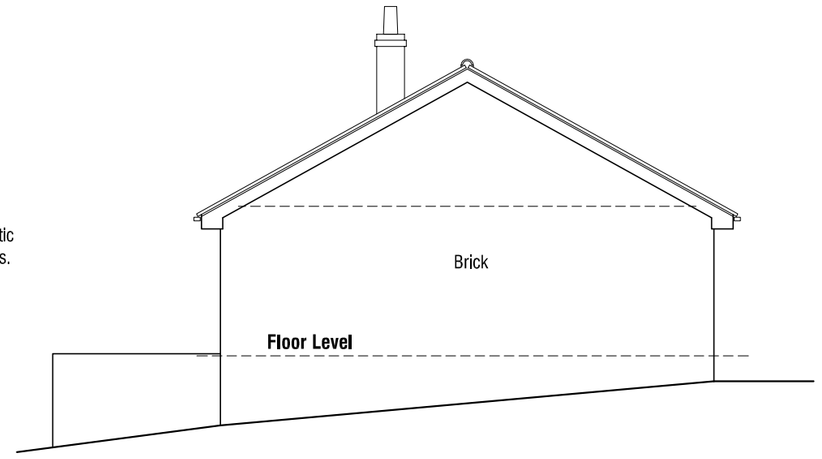
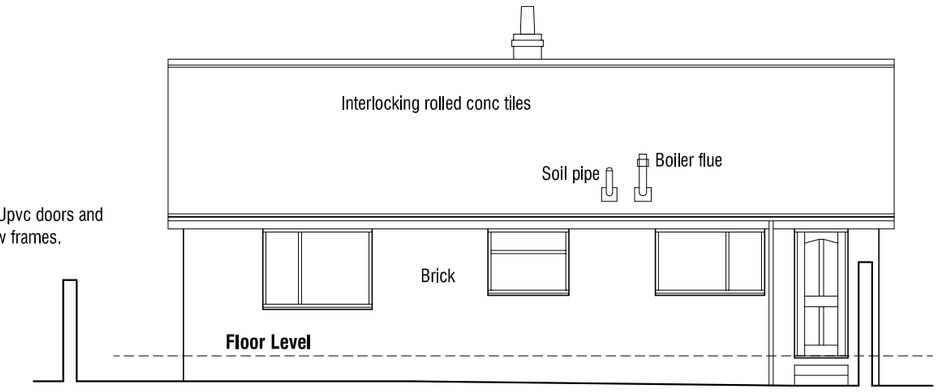
North



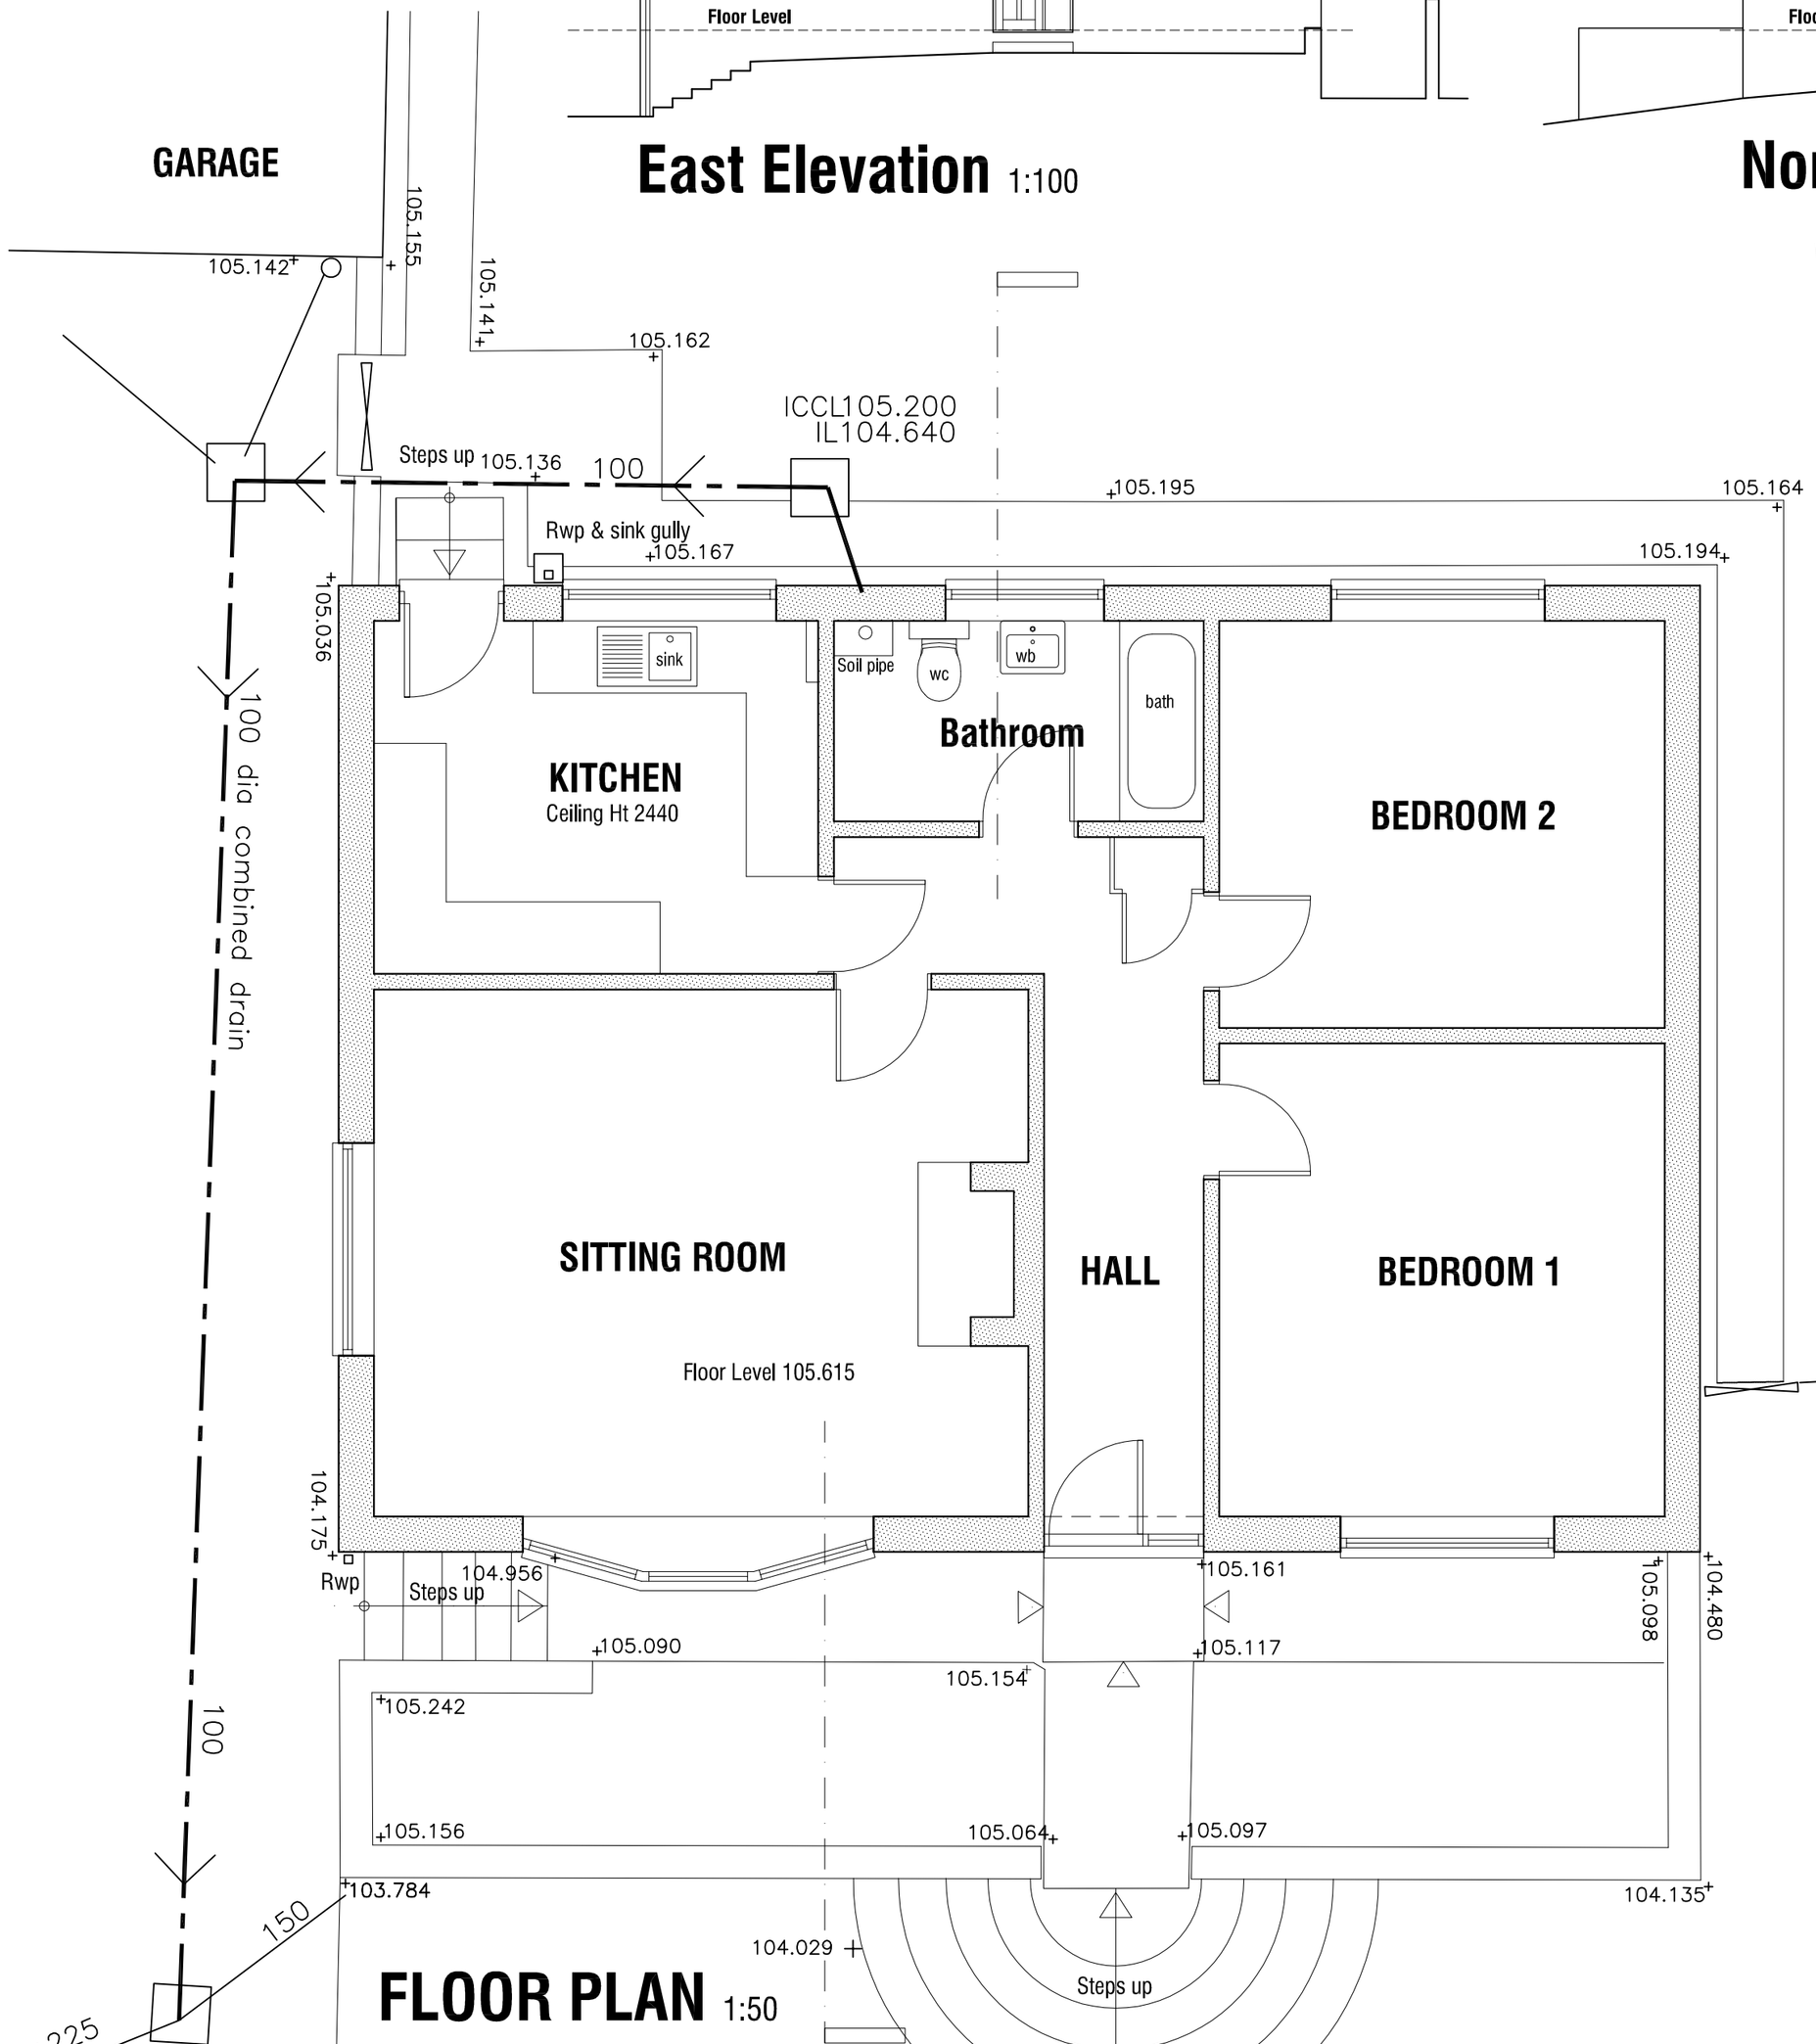

## East Elevation 1:100



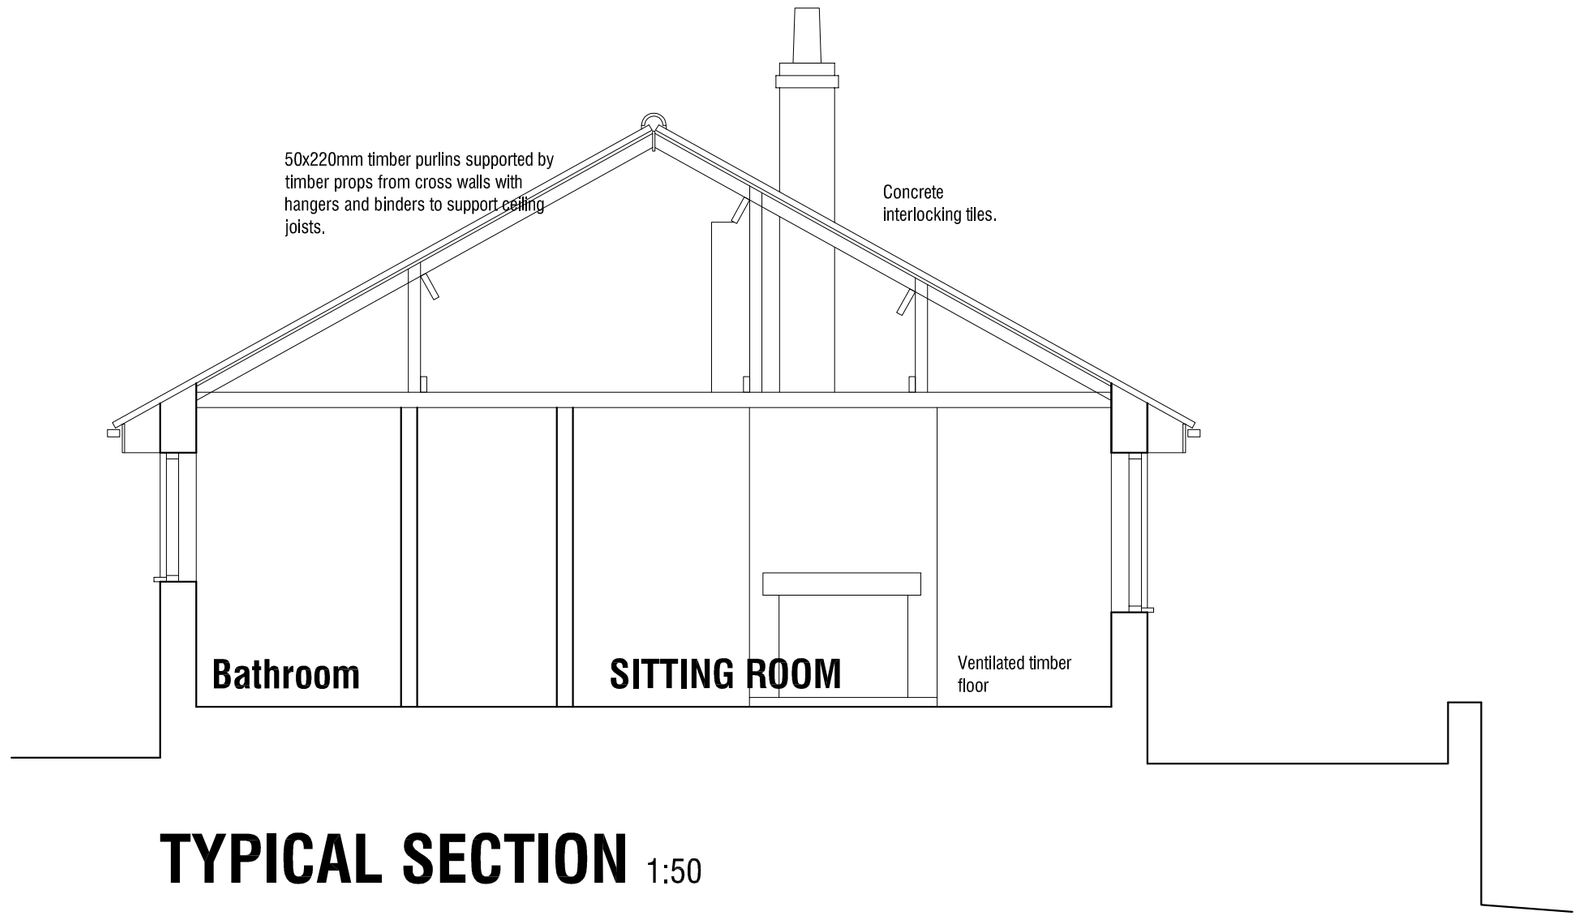

## North Elevation 1:100



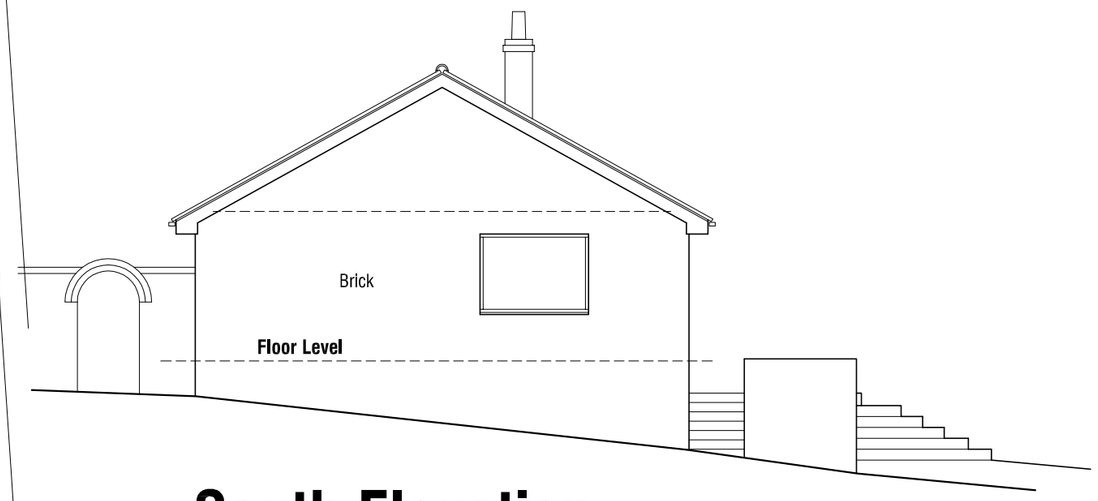

## West Elevation 1:100




## FLOOR PLAN 1:50




## TYPICAL SECTION 1:50




## South Elevation 1:100

ALTERATIONS TO DWELLING
57 HIGH STREET
SILKSTONE
BARNSLEY

# SURVEY

## PLANS AND ELEVATIONS


mbooth design
architectural design and building consultants

Fairfield House
Berneslai Close Barnsley
S70 2FL
T: 01226 286256
M: 07881898300
E: mboothdesign@btconnect.com


| | | | |
|---|---|---|---|
| Scale | 1:50 1:100 @ A2 | Drawn | MJB |
| Date | APRIL 2014 | Ref. | 12.62 |
| Dwg No. | **S1** | Rev. | |

0cm 2cm 4cm 6cm


Copyright mboothdesign. All dimensions in millimeters unless otherwise stated. Dimensions for setting out in existing buildings are to be checked and verified on site.