
Station	Easting	Northing	Level
S1	1000.000	1000.000	48.592
S2	1000.002	1020.013	48.100
S3	998.470	1038.197	49.972
S4	975.178	1034.381	48.492
S5	986.097	1076.703	52.638
S6	975.648	1056.149	49.986

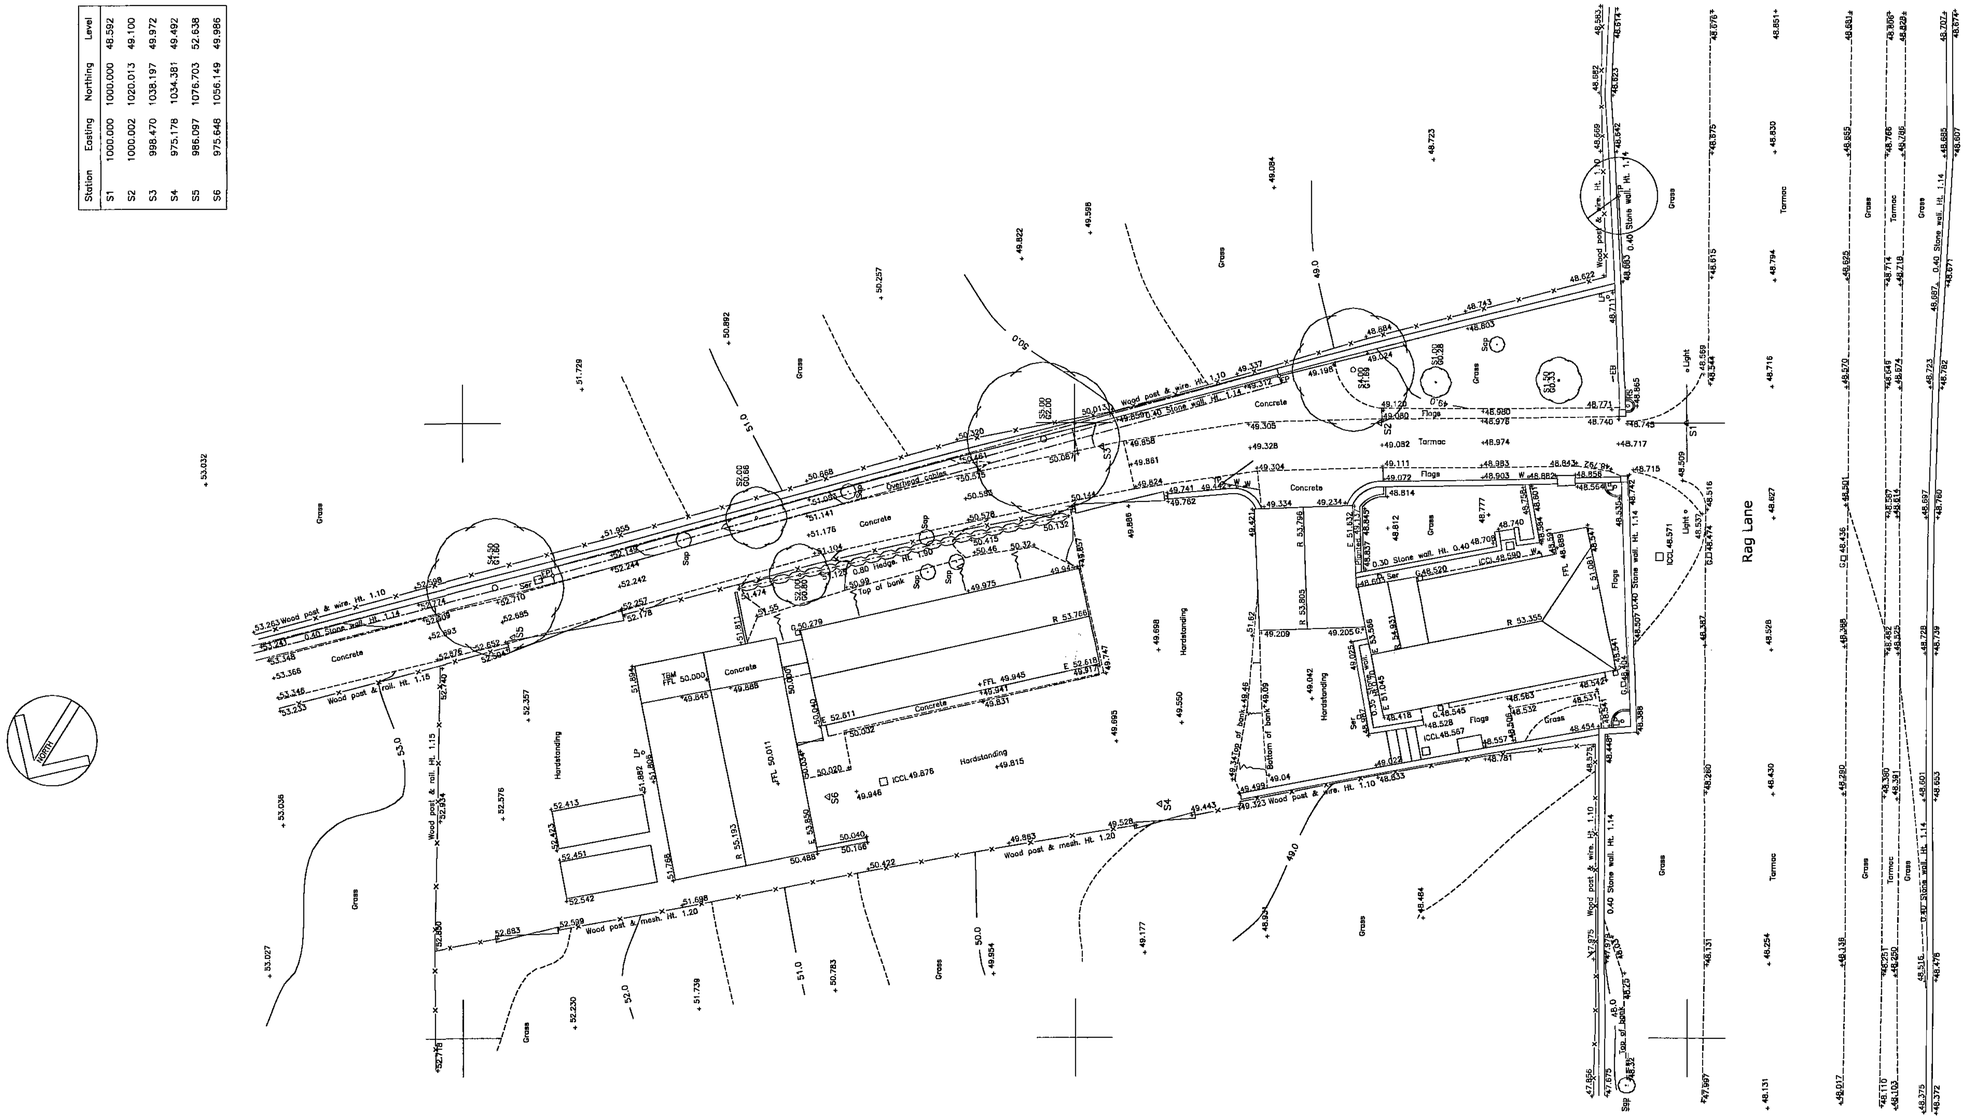

HAYCOCK & TODD
LAND SURVEY CONSULTANTS•ARCHITECTURAL SURVEYORS
The Hollies, 43 Church Street, Royston, Barnsley, S71 4QU
T : 01226 709630 F : 01226 709631
E : info@land-surveying.co.uk W : land-surveying.co.uk

LEGEND

Manhole shown thus MH
Inspection Cover IC
Lamphole LP
Gully G
Lamppost LP
Telegraph Post TP
Electricity Poles EP
Road Traffic Signs RS
Traffic Lights TL
General Post Office GPO
Post Office Telephones POT
Fire Hydrant FH
Safety Valve SV
Stopcock Water SCW
Stopcock Gas Gas
Unknown Stoptap ST

Spot Level +123.562
Kerb Line
Fence Line Wood post & rail
Or
Hedge Line
Contours 5m Interval 105
Contours 1m Interval
Tree Spread
Girth S 5.0
Cover Level G 1.30
Invert Level CL 112.335
Foul Drain IL 111.733
Surface Water
Unknown Service Serv
Survey Station S3 Or S3

Floor Level FL 10.907
Height floor to structural soffit SS 2.87
Height floor to false ceiling FC 2.22
Height floor to sill S 0.67
Height of window W 1.23
Height of Door D 1.98
Height floor to underside of Beam US 3.61
Vent V
Foil Pipe
Sky Light SL
Water Closet WC
Sink S
Boxed Column
Shop fitting or cladding

SITE SURVEY

PULE HILL LODGE, THURGOLAND.

Sheet Diagram

Sheet 1 of 1

Surveyed by SH

Survey Job No. S7000

Scale 1/200

Drawn by SH

Checked by PBT


S7000

Datum


TBM – See plan.
Finish Floor Level of barn.
Value 50.000m

Date of Survey
October 2008


All dimensions in Millimetres
unless specified otherwise and
subject to verification on site

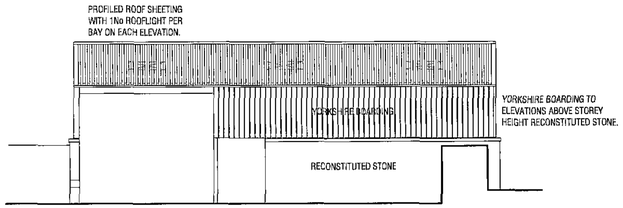


West Elevation

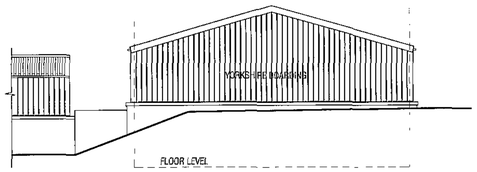


South Elevation

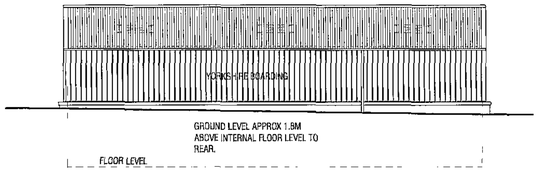


East Elevation

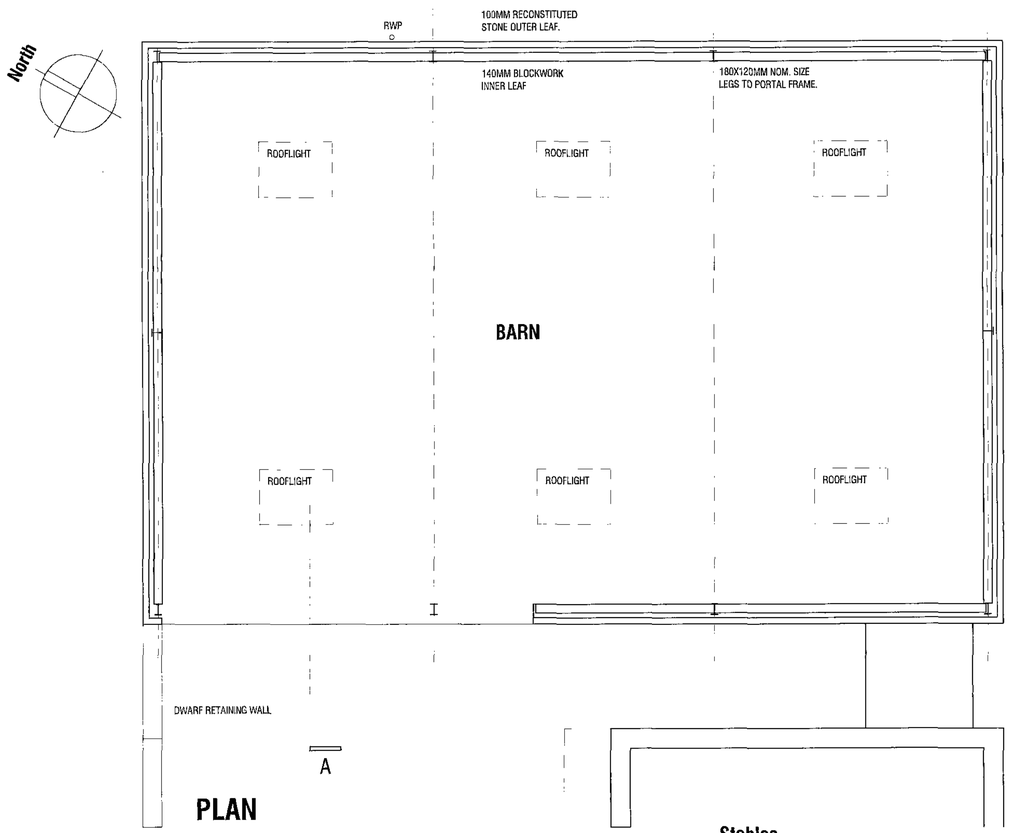

PLAN

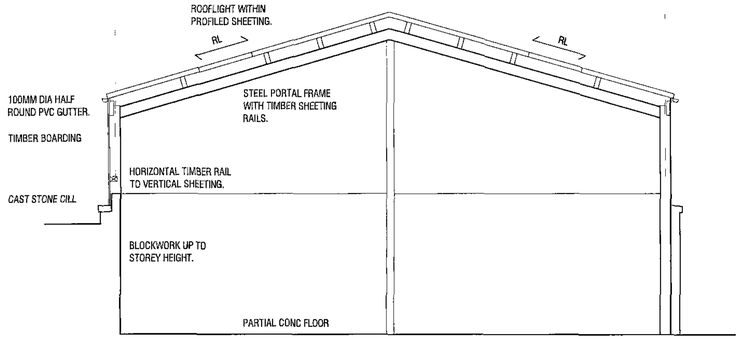

SECTION A

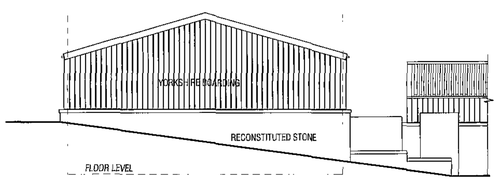

North Elevation

PULE HILL LODGE
RAG LANE
THURGOLAND
SHEFFIELD


AS EXISTING


PLANS ELEVATIONS & SECTIONS

Chris Carr Associates
ARCHITECTS


6A Eastgate, Barnsley, S70 2EP
Tel:(01226) 286256 Fax:(01226) 207304
email: mail@cca-arch.co.uk

Scale.	1:50 1:100 @ A1	Drawn.	MJB
Date.	OCT 2008	Ref. No.	23.30
DWG. No.	S1	Rev.	

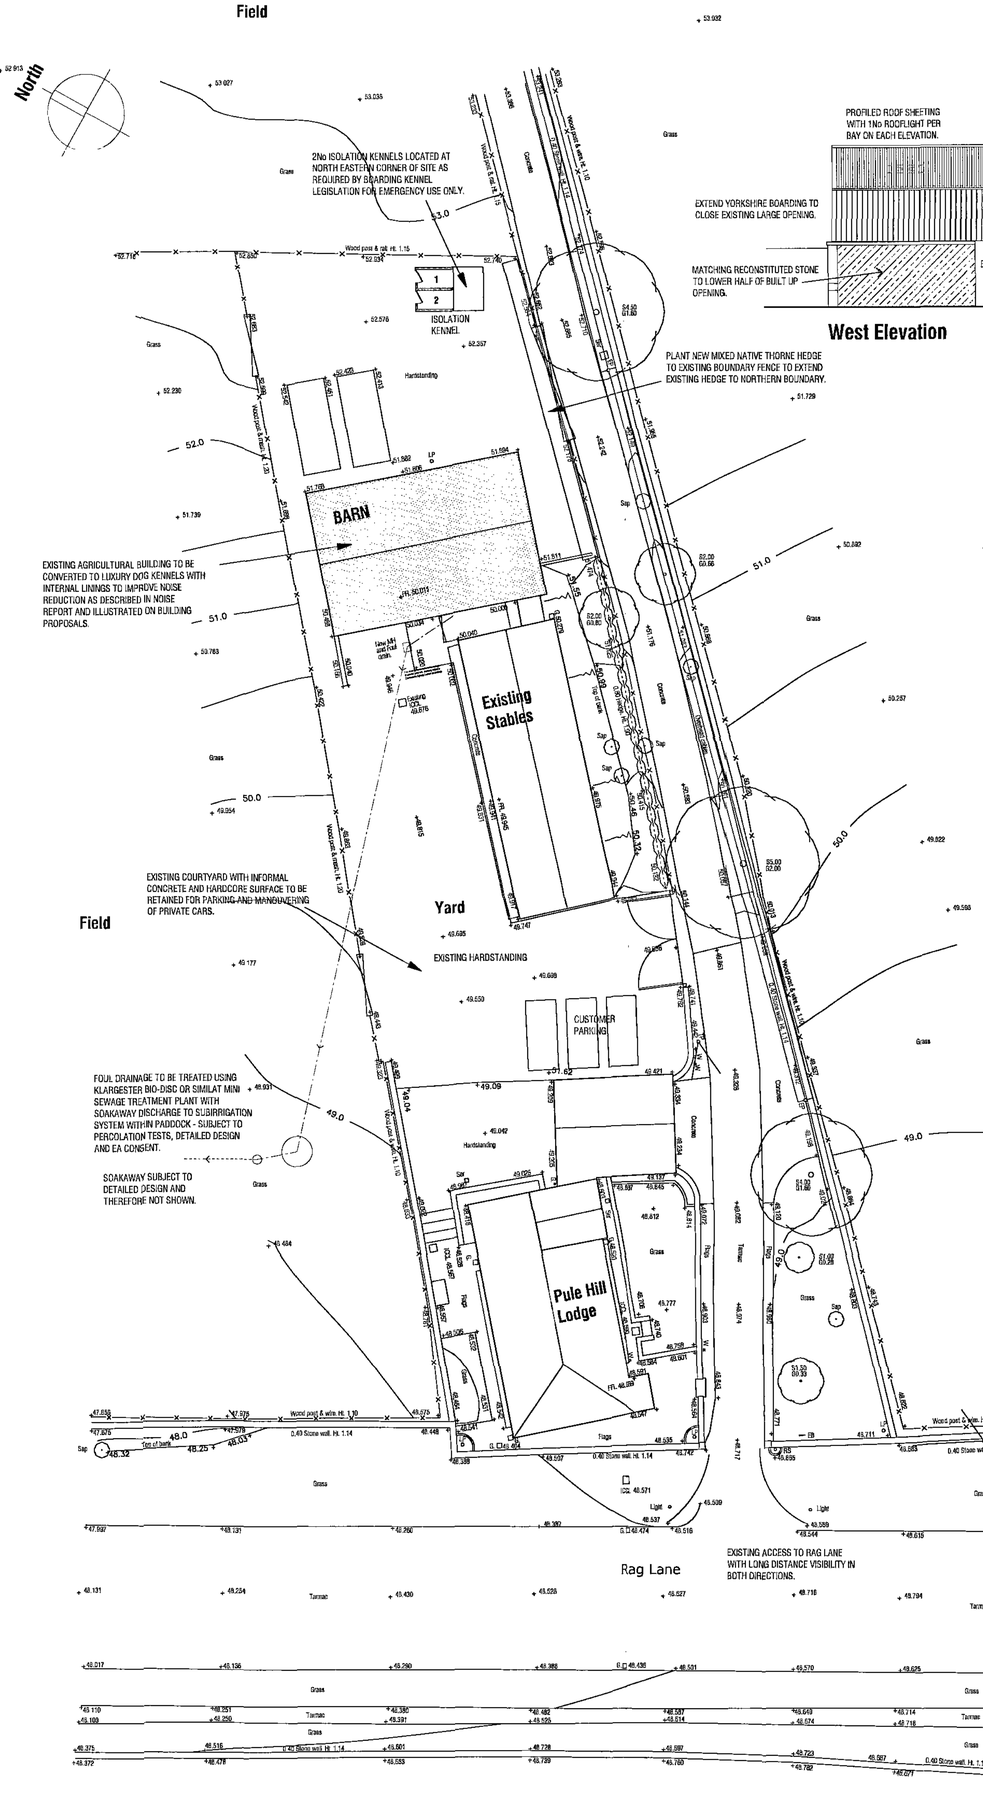


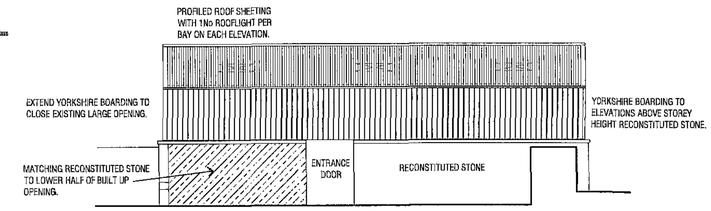


West Elevation

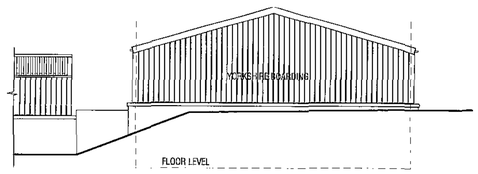

South Elevation

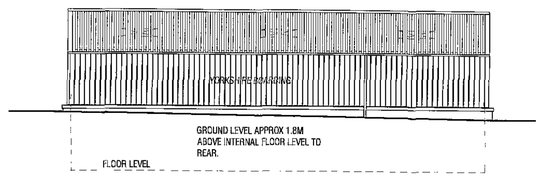


East Elevation

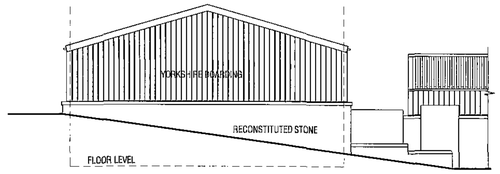


North Elevation

Field

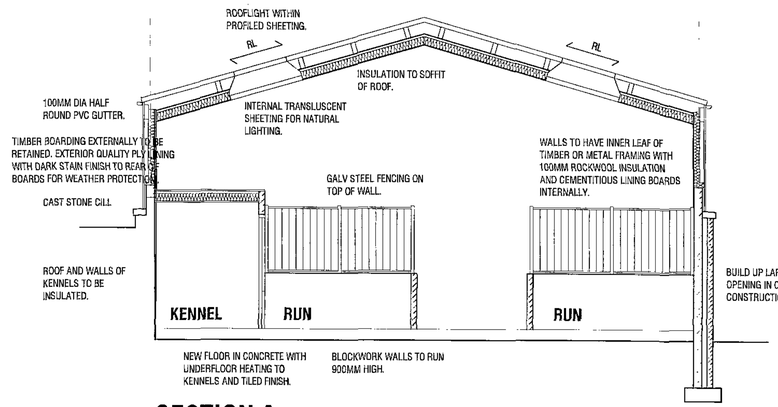

SECTION A

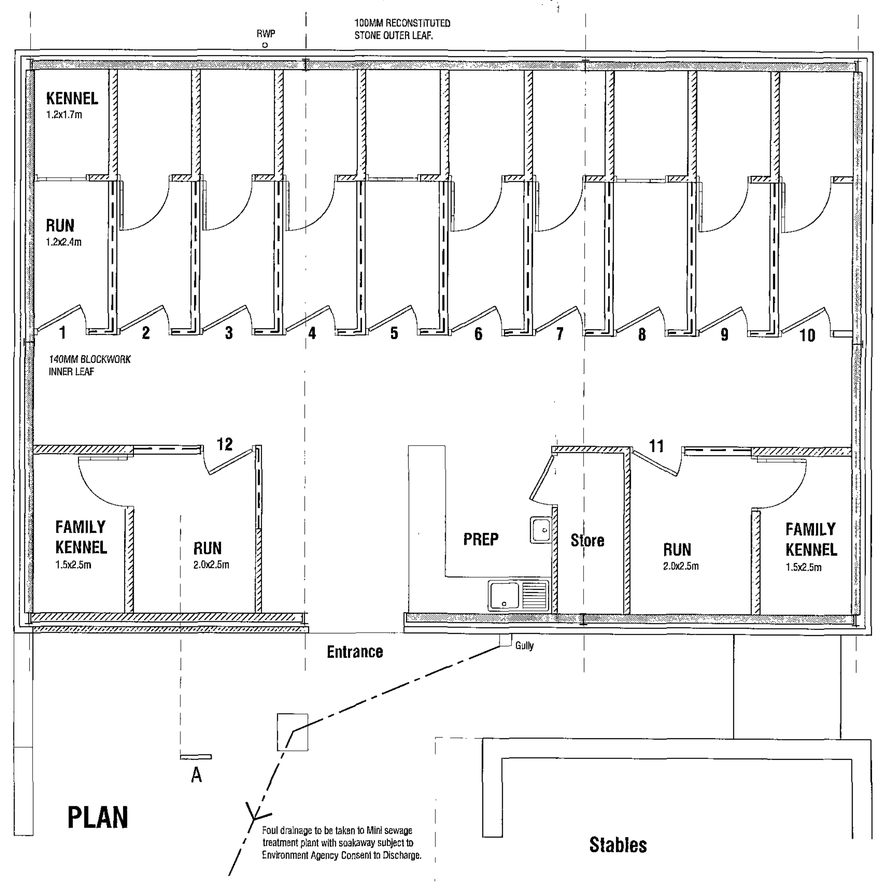

PLAN

A 21.01.09 ADD ELEVATIONS; AMEND NOTES.

PULE HILL LODGE
RAG LANE
THURGOLAND
SHEFFIELD

AS PROPOSED

PLANS ELEVATIONS & SECTIONS

Chris Carr Associates
ARCHITECTS
6A Eastgate, Barnsley, S70 2EP
Tel:(01226) 286256 Fax:(01226) 207304
email: mail@cca-arch.co.uk

Scale.	1:50 1:100 @ A1	Drawn.	MJB
Date.	OCT 2008	Ref. No.	23.30
DWG. No.	P1	Rev.	A