

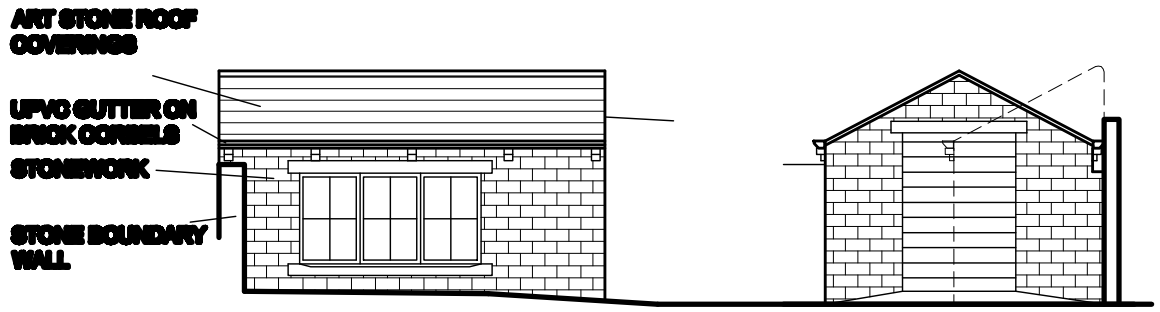


FRONT ELEVATION AS PROPOSED


SIDE ELEVATION AS PROPOSED

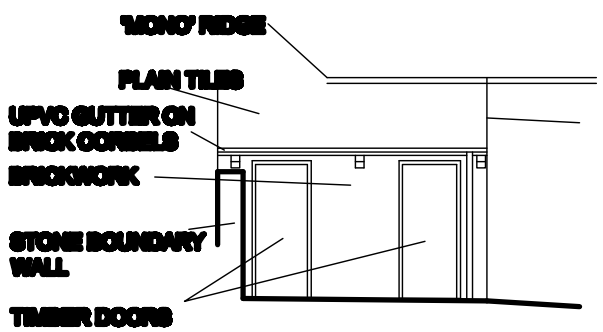


FRONT ELEVATION AS EXISTING

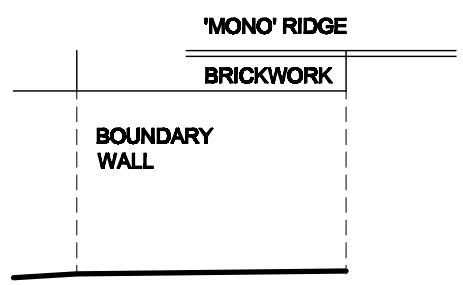


REAR ELEVATION AS EXISTING

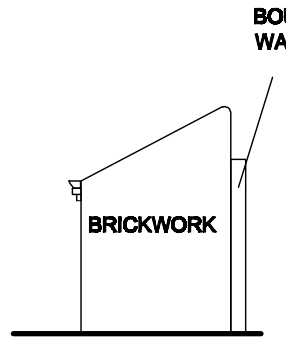


SIDE ELEVATION AS EXISTING

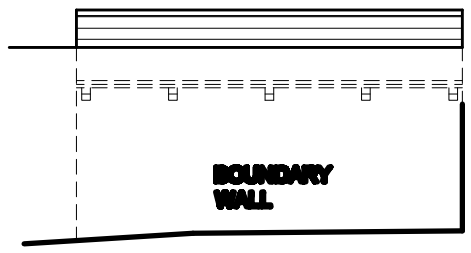

REAR ELEVATION AS PROPOSED

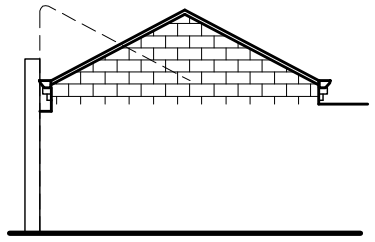


SIDE ELEVATION AS PROPOSED

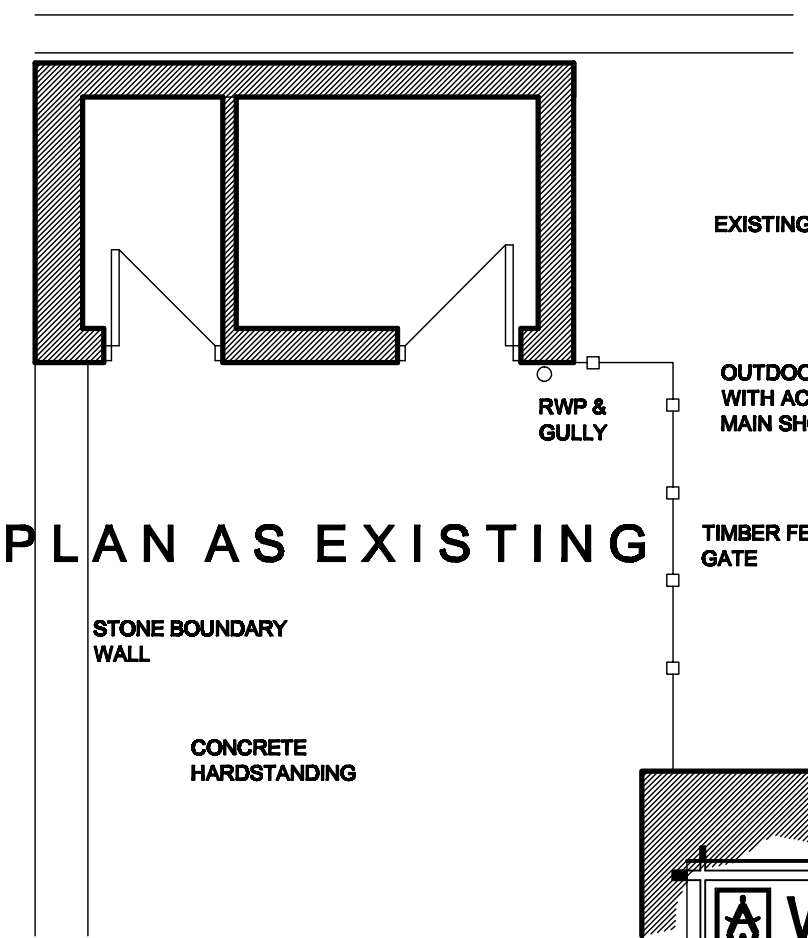

PLAN AS EXISTING

PLAN AS PROPOSED

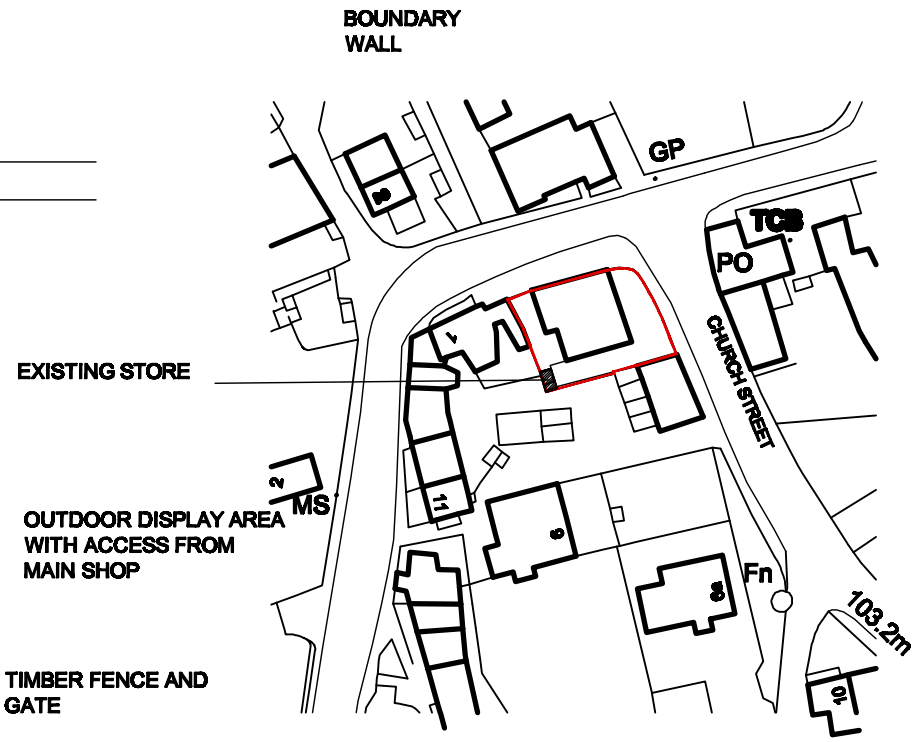

LOCATION PLAN

SCALE 1:1250

White Agus PARTNERSHIP
8 MORSTON BUSINESS PARK, WHALEY ROAD, BARUGH GREEN, BARNSLEY. S75 1HQ
Phone: 01226 208482
Fax: 01226 283030
Email: info@whiteaguspartnership.co.uk
Web: www.whiteaguspartnership.co.uk
ARCHITECTURAL SERVICES AND SURVEYORS

Project.	Client.
EXTENSION TO EXTERNAL STORE 2 Church St Cawthorne, Barnsley S75 4HP	CAWTHORNE ANTIQUES

Drawing Title.	Date.	Scale.
PLANS AND ELEVATIONS	AUGUST 2013	1:@50 & 1:100 @ A3

Ref.	Dwg. No.	Rev.
13-051	01	A

Date	Suffix	Description	Date	Suffix	Description
02-09-13	A	SIDE DOOR REVISED			