SITE

54 ALLAN ROAD, DARTON, BARNSLEY

CLIENT

MR D SHAW & MISS L NASH

DRAWING TITLE

PROPOSED PLANS & ELEVATIONS


DRAWING NO. 43/03

SCALE 1:50 @A2


DATE 28/03/2021

REVISION B

REV A - EXISTING SIDE ELEVATION TO BOUNDARY ADDED AS PER PLANNERS REQUEST
REV B - IM ADDED TO SIDE EXTENSION

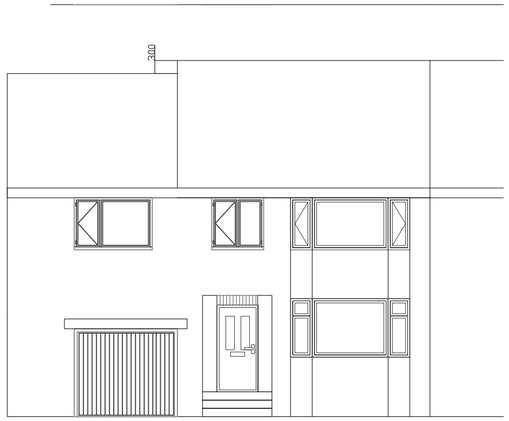

PROPOSED FRONT ELEVATION
SCALE 1/100

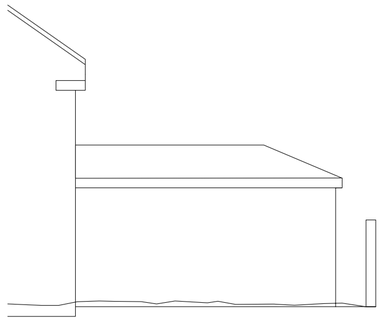

PROPOSED SIDE ELEVATION TO BOUDARY
SCALE 1/100




PROPOSED REAR ELEVATION
SCALE 1/100




PROPOSED SIDE ELEVATION
SCALE 1/100

ALL ROOF TILES, FACING BRICKWORK, INCLUDING
BRICKWORK DETAILS TO MATCH EXISTING
WHITE UPVC WINDOWS TO MATCH EXISTING
WHITE SOFFIT AND FACIA WITH BLACK RWP TO MATCH EXISTING

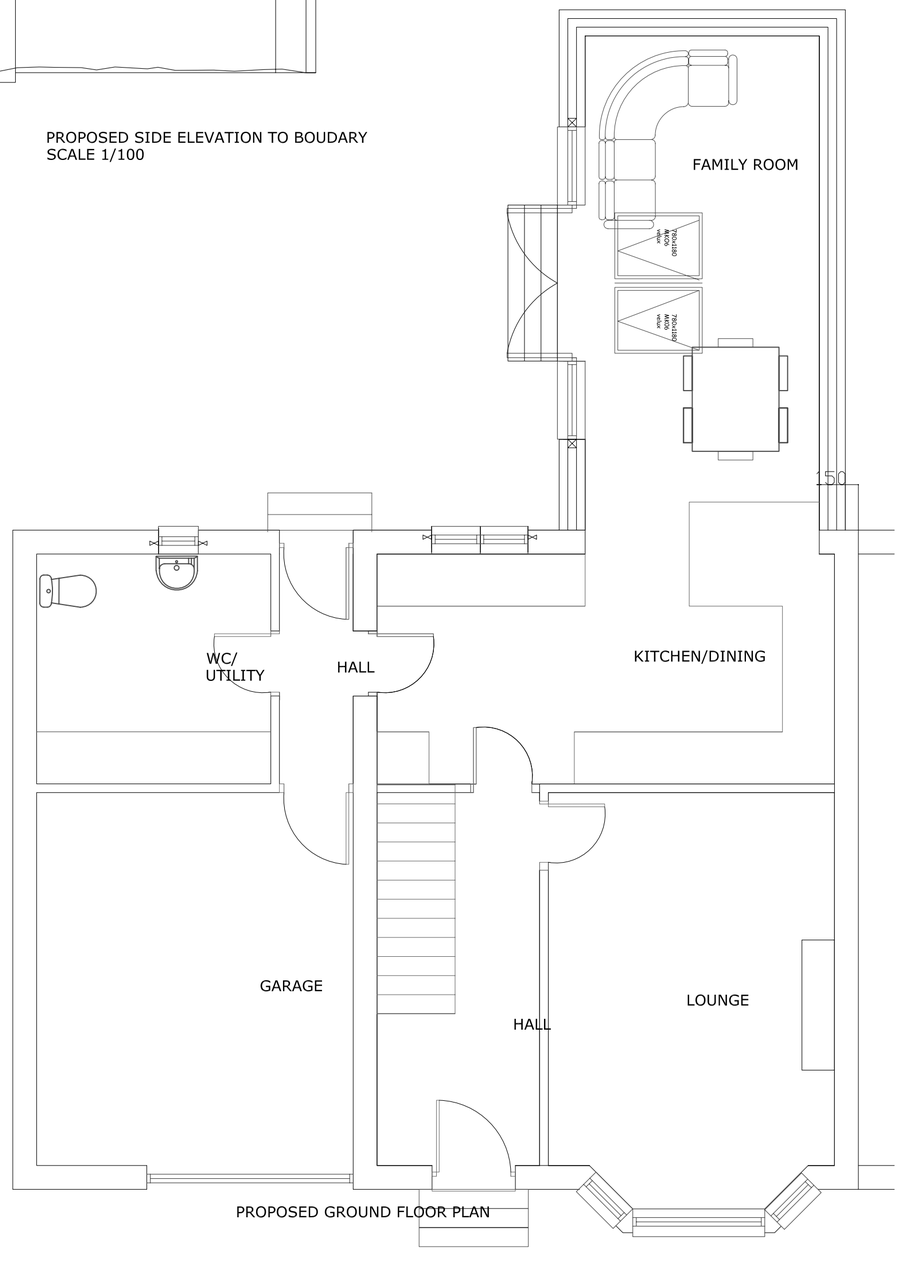

PROPOSED GROUND FLOOR PLAN

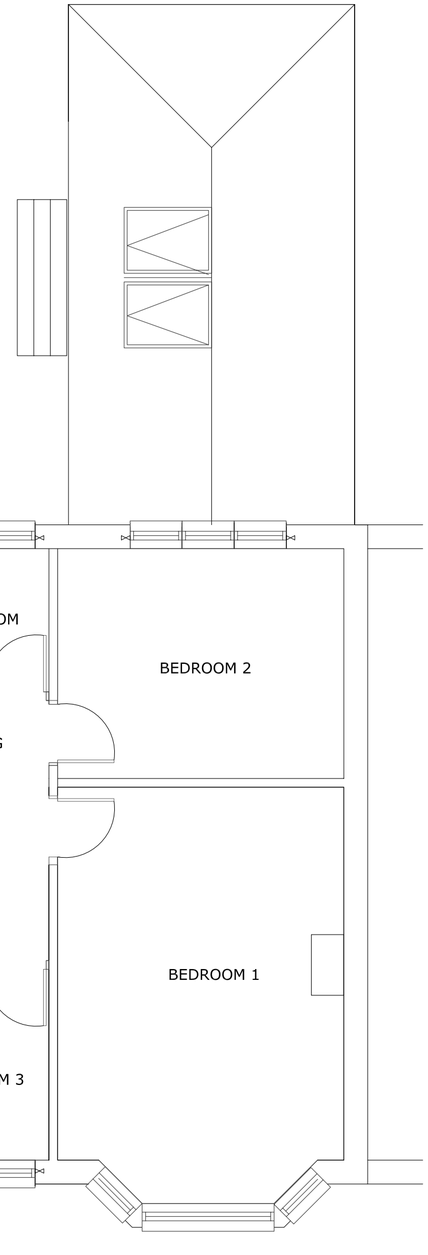

PROPOSED FIRST FLOOR PLAN