



PROPOSED FRONT ELEVATION
SCALE 1:100




PROPOSED REAR ELEVATION
SCALE 1:100

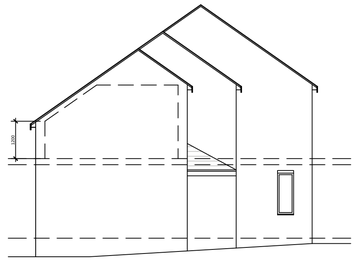


PROPOSED SIDE ELEVATION
SCALE 1:100

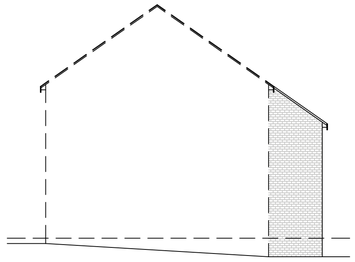


PROPOSED SIDE ELEVATION
SCALE 1:100

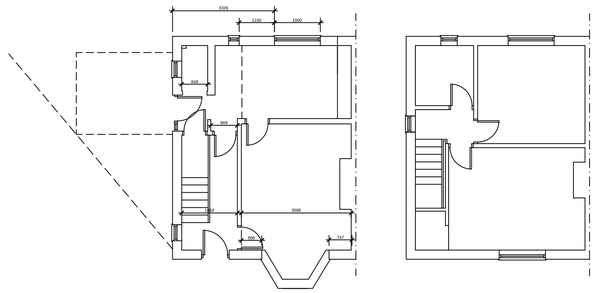


EXISTING FLOOR PLANS
SCALE 1:100

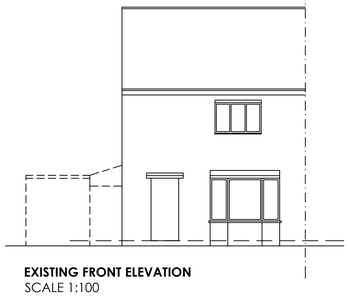

EXISTING FRONT ELEVATION
SCALE 1:100

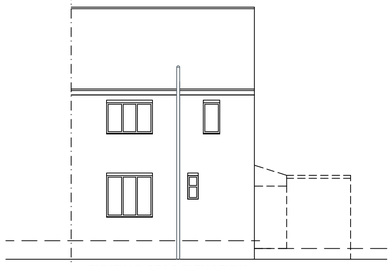

EXISTING REAR ELEVATION
SCALE 1:100

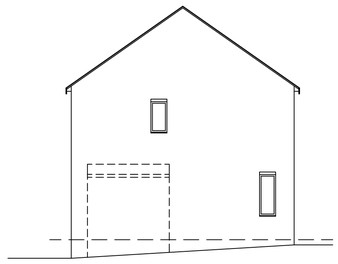


EXISTING SIDE ELEVATION
SCALE 1:100




LOCATION PLAN
SCALE 1:500


EXISTING COMBINED SEWER

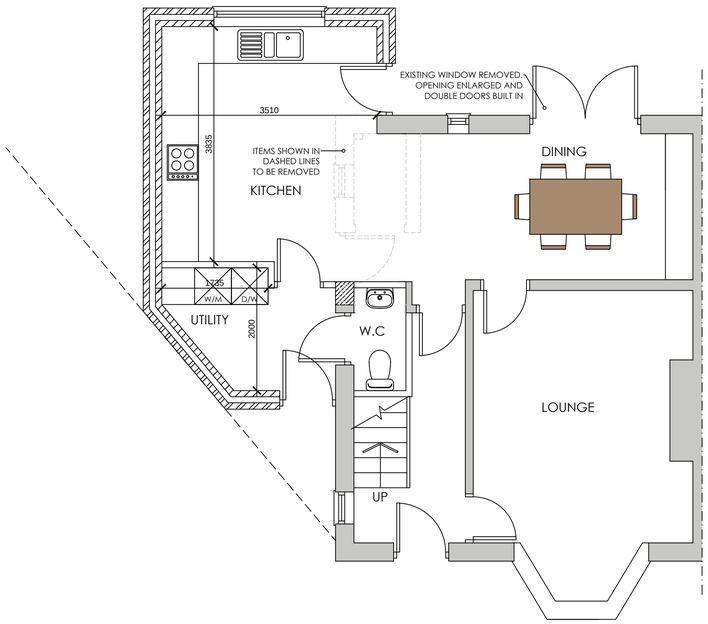

PROPOSED GROUND FLOOR PLAN
SCALE 1:50

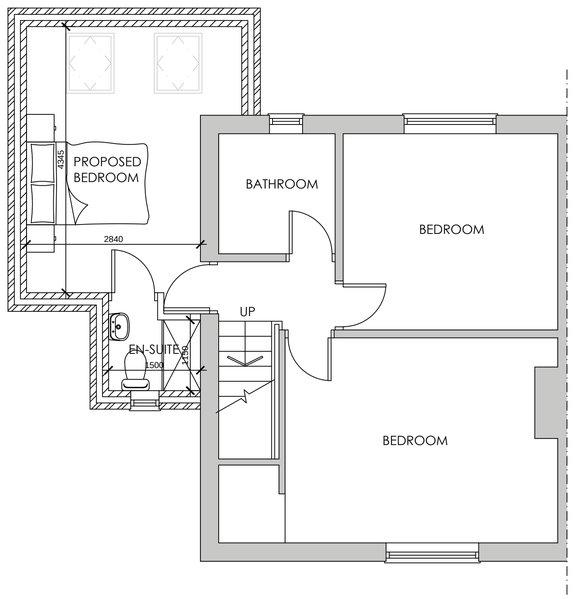

PROPOSED FIRST FLOOR PLAN
SCALE 1:50

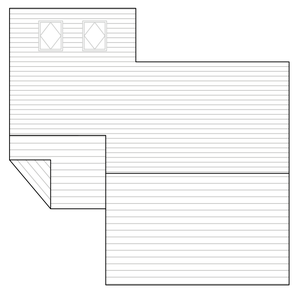

PROPOSED ROOF PLAN
SCALE 1:100

White Agus PARTNERSHIP
8 MORSTON BUSINESS PARK, WHALEY ROAD, BARUGH GREEN, BARNSLEY. S75 1HQ
Phone: 01226 208482
Fax: 01226 283030
Email: info@whiteaguspartnership.co.uk
Web: www.whiteaguspartnership.co.uk
ARCHITECTURAL SERVICES AND SURVEYORS

Project. PROPOSED EXTENSION AT 149 CHERRY TREE STREET, HOYLAND BARNSLEY, S74 9RW	Client. MR L. TRAXON
Drawing Title. PLANS & ELEVATIONS	Date. APRIL 2015 / Scale. 1:50 @ A1
	Ref. 15-001 / Dwg. No. 01 / Rev. A

Date	Suffix	Description	Date	Suffix	Description
06/04/2015	A	REVISED TO CLIENTS REQUIREMENTS			