


FRONT ELEVATION
SCALE 1:100

REAR ELEVATION
SCALE 1:100


SIDE ELEVATION 2
SCALE 1:100

SIDE ELEVATION 1
SCALE 1:100


TYICAL SECTION
SCALE 1:50

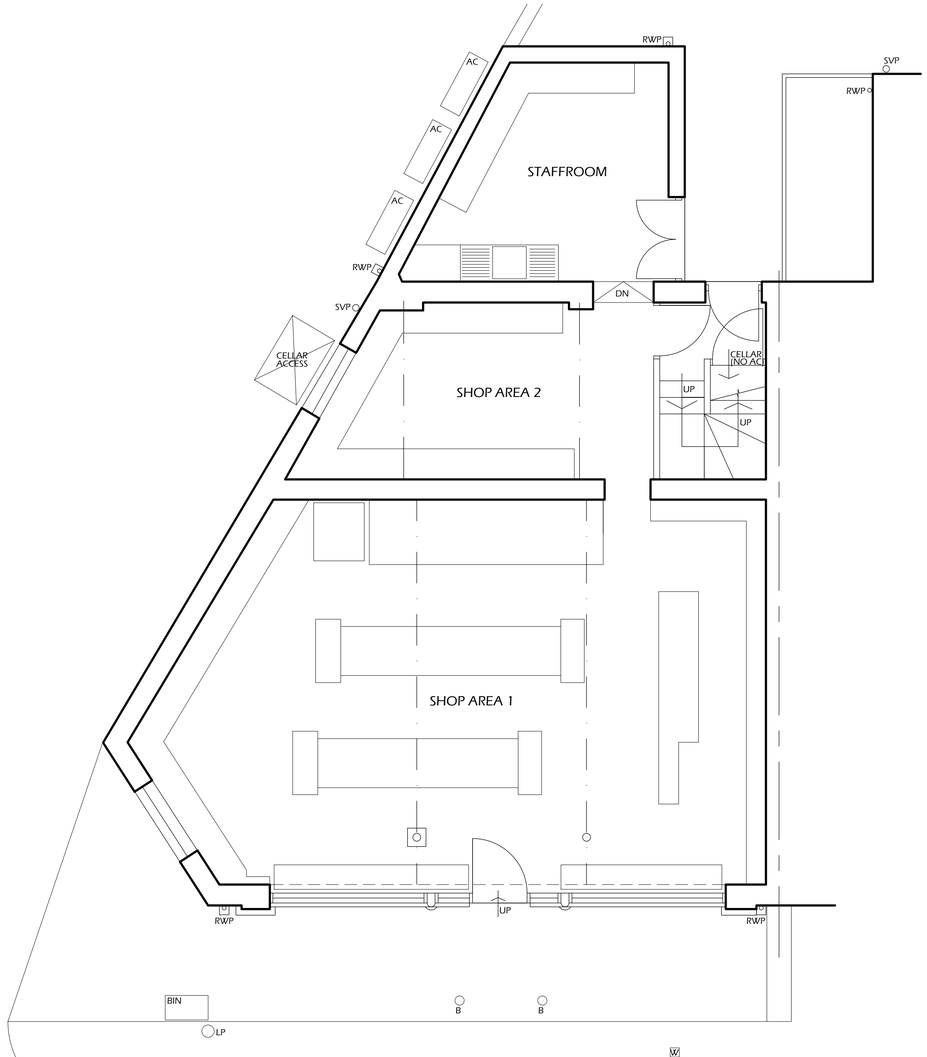

GROUND FLOOR PLAN AS EXISTING
SCALE 1:50

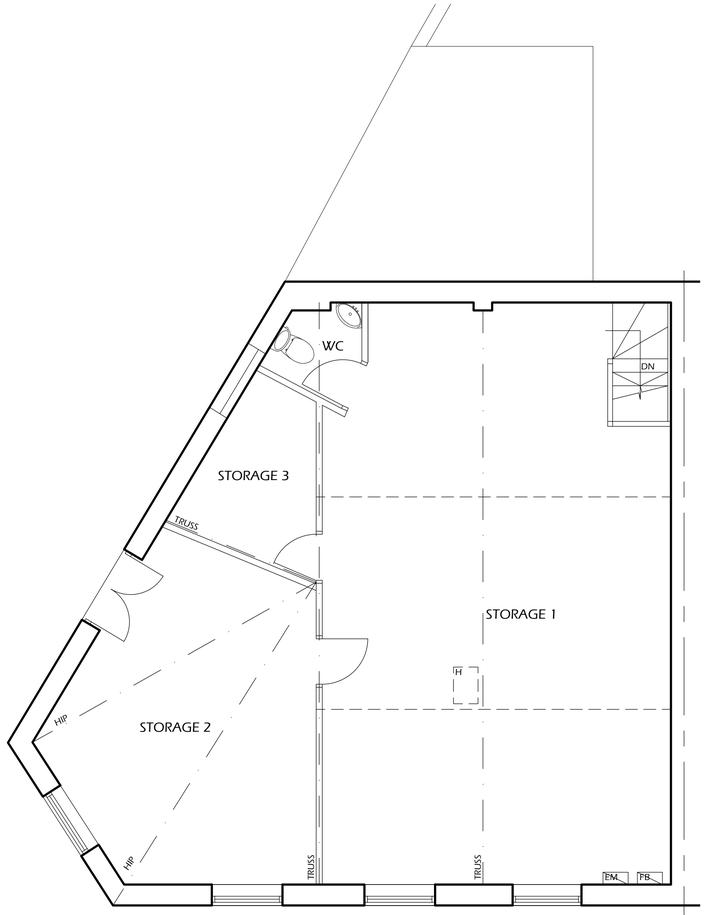

FIRST FLOOR PLAN AS EXISTING
SCALE 1:50

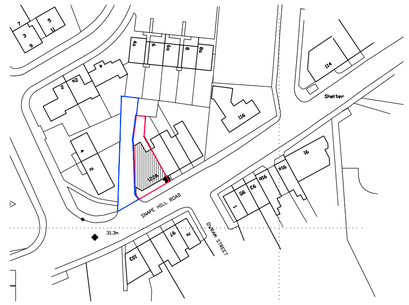

LOCATION PLAN
SCALE 1:1000



BLOCK PLAN
SCALE 1:500

1. THIS DRAWING AND THE COPYRIGHTS AND PATENTS THEREIN ARE THE PROPERTY OF NYP ARCHITECTURAL SERVICES LLP REGISTERED IN ENGLAND AND WALES No. 4631338 AND MAY BE USED OR REPRODUCED ONLY UNDER CONTRACT.

2. CONTRACTORS AND SUB-CONTRACTORS MUST CHECK AND AGREE ALL DIMENSIONS BEFORE PREPARING SHOP DRAWINGS OR COMMENCING WORK ON SITE

3. CONTRACTORS ARE RESPONSIBLE FOR INFORMING THE DESIGNER OF ANY DISCREPANCY DISCOVERED ON THIS DRAWING OR BETWEEN THIS DRAWING AND ANY OTHER RELATED DOCUMENT ISSUED UNDER THE STANDARD FORM OF CONTRACT IN RESPECT OF THE WORK.

4. WRITTEN DIMENSIONS ONLY ARE TO BE USED FROM THIS DRAWING. IF IN ANY DOUBT ASK FOR CLARIFICATION.

Notes.

Revisions.

Date	Suffix	Description	Date	Suffix	Description
30-03-2017	A	EX DRAINAGE ADDED			

NYP ARCHITECTURAL SERVICES
The Grove, High Street, Dodworth, Barnsley, S75 3RQ. Tel: 01226 200989. E-mail : scott@nypas.co.uk / stephen@nypas.co.uk

Project: PROPOSED SHOP EXTENSION & FLAT
122A SNAPE HILL ROAD
DARFIELD , BARNSLEY, S73-9LR

Client. MR K SHAYHAM

Drawing Title. SURVEY

Date. FEB 2017

Scale. A1.

Ref. 03/45

Dwg. No. 01

Rev. A

SHEET SIZE A1