



LOCATION PLAN
SCALE 1:1000

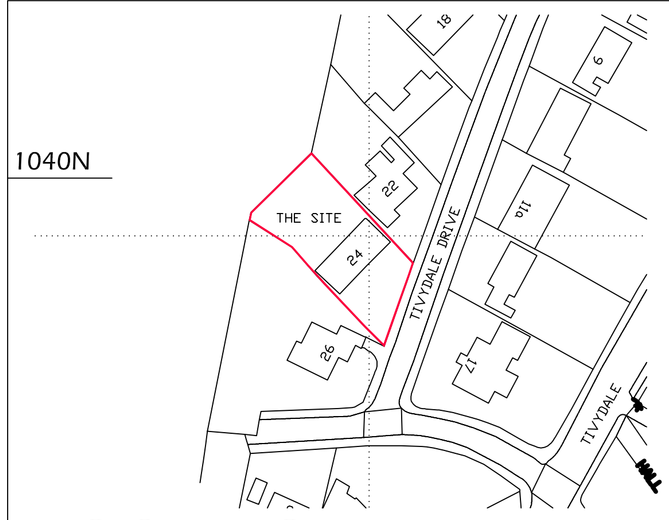

BLOCK PLAN
SCALE 1:500

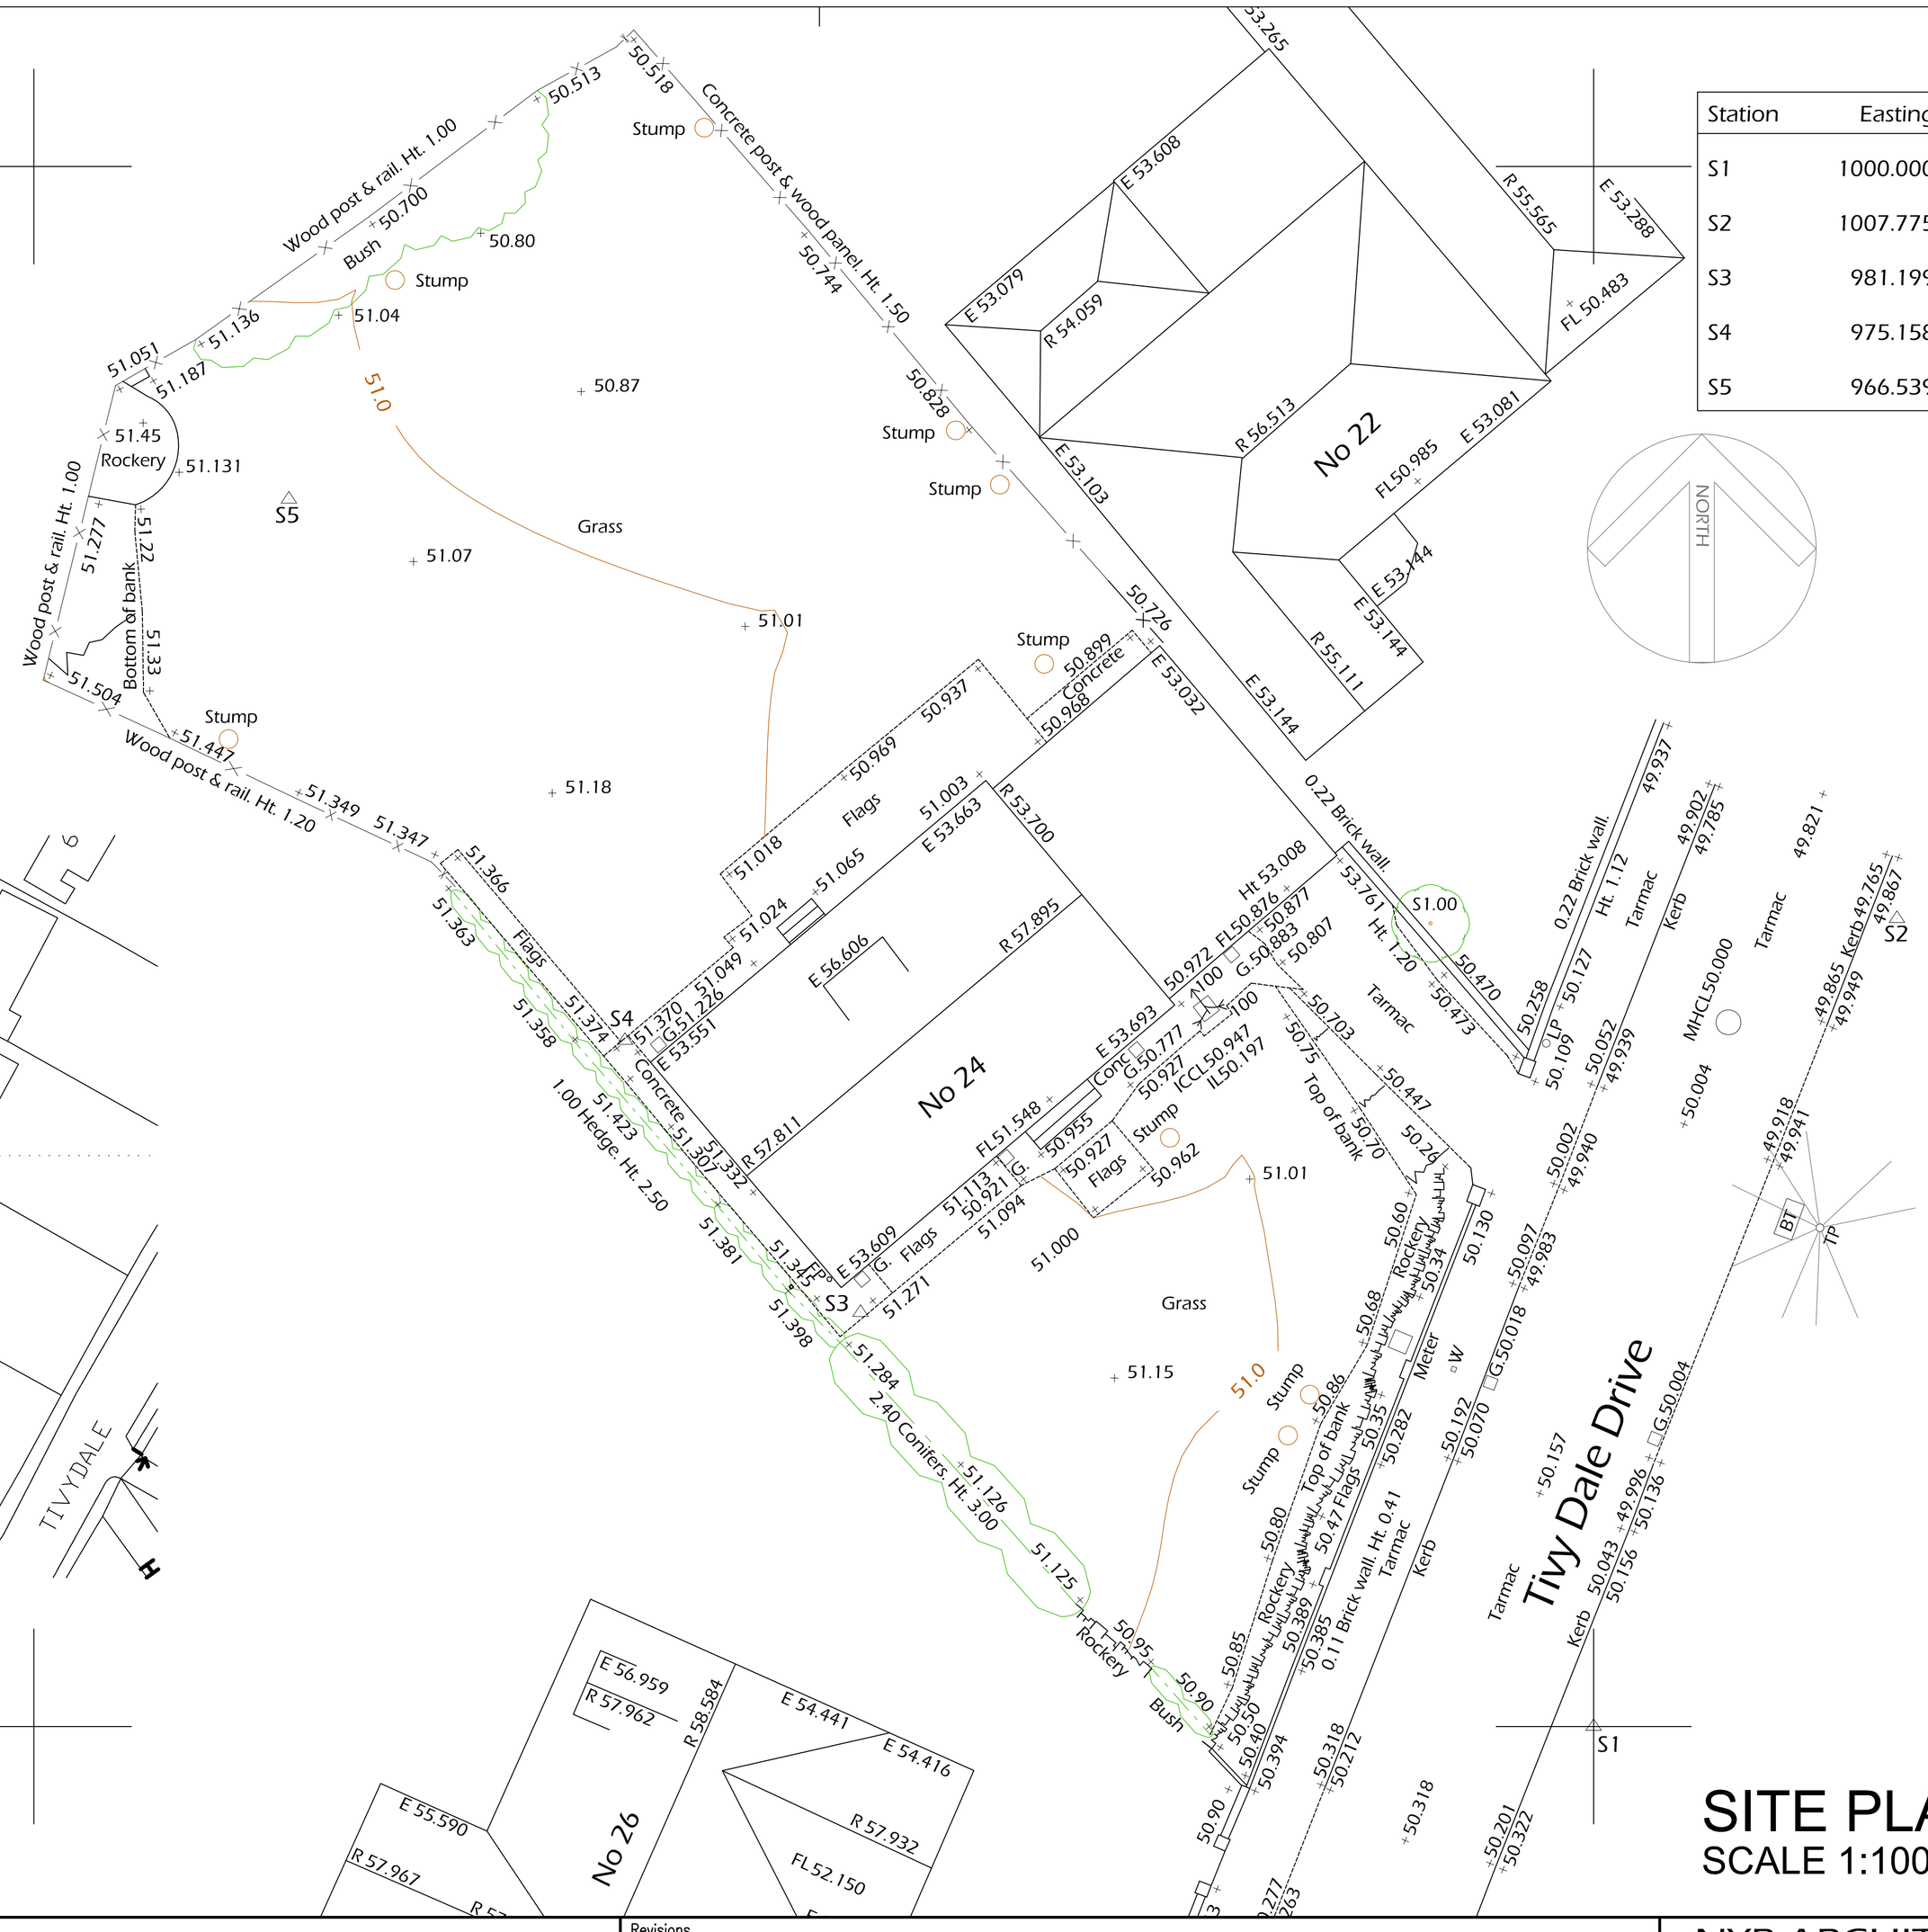

Station	Easting	Northing	Level
S1	1000.000	1000.000	50.289
S2	1007.775	1020.716	49.936
S3	981.199	1010.617	51.291
S4	975.158	1017.590	51.378
S5	966.539	1031.469	51.117

SITE PLAN
SCALE 1:100

1. THIS DRAWING AND THE COPYRIGHTS AND PATENTS THEREIN ARE THE PROPERTY OF NYP ARCHITECTURAL SERVICES LLP REGISTERED IN ENGLAND AND WALES No. 4631338 AND MAY BE USED OR REPRODUCED ONLY UNDER CONTRACT.

2. CONTRACTORS AND SUB-CONTRACTORS MUST CHECK AND AGREE ALL DIMENSIONS BEFORE PREPARING SHOP DRAWINGS OR COMMENCING WORK ON SITE

3. CONTRACTORS ARE RESPONSIBLE FOR INFORMING THE DESIGNER OF ANY DISCREPANCY DISCOVERED ON THIS DRAWING OR BETWEEN THIS DRAWING AND ANY OTHER RELATED DOCUMENT ISSUED UNDER THE STANDARD FORM OF CONTRACT IN RESPECT OF THE WORK.

4. WRITTEN DIMENSIONS ONLY ARE TO BE USED FROM THIS DRAWING. IF IN ANY DOUBT ASK FOR CLARIFICATION.

Notes.

LEGEND

Manhole shown thus	MH	Spot Level	+123.562	Floor Level	FL 10.907
Inspection Cover	IC	Kerb Line	SS 2.87	Height floor to structural soffit	FC 2.22
Gully	G	Change is Surface	S 0.67	Height floor to false ceiling	W 1.23
Lamppost	LP	Fence Line	Wood post & rail	Height floor to sil	D 1.98
Telegraph Pole	TP	Hedge Line		Height of window	US 3.61
Electricity Pole	EP	Contours 1m interval	10.00	Height of Door	V
Road Signs	RS	Contours 0.5m interval		Height floor to underside of Beam	FP
Traffic Light	TL	Tree Spread	55.00	Vent	SL
British Telecom	BT	Girth	GI 1.30	Fall Pipe	WC
Cable Television	CATV	Cover Level	CL 112.335	Sky Light	
Fire Hydrant	FH	Invert Level	IL 111.733	Water Closet	
Safety Valve	SV	Survey Station	S3	Sink	
Stopcock Water	SCW			Boxed Column	
Stopcock Gas	Gas			Shop fitting or cladding	
Stopcap	ST				
Unknown Service	Ser				

Revisions.

Date	Suffix	Description	Date	Suffix	Description

NYP ARCHITECTURAL SERVICES
The Grove, High Street, Dodworth, Barnsley, S75 3RQ. Tel: 01226 200989. E-mail : scott@nypas.co.uk / stephen@nypas.co.uk

Project. PROPOSED DWELLING 24 TIVYDALE DRIVE, CAWTHORNE, BARNSLEY S75 4EN		Client. MR & MRS CARTWRIGHT	
Drawing Title. TOPOGRAPHICAL SURVEY LOCATION PLAN & BLOCK PLAN	Date. MAY 2016	Scale. 1:100	
	Ref. 02/61	Dwg. No. 01	Rev.

SHEET SIZE A1