
Drawing No.	Rev No.
MCW001 -003	

Scale 1:100


0 1 2 3 4 5 10 15

DO NOT SCALE: Contractor to check all dimensions and report any omissions or errors


NOTES

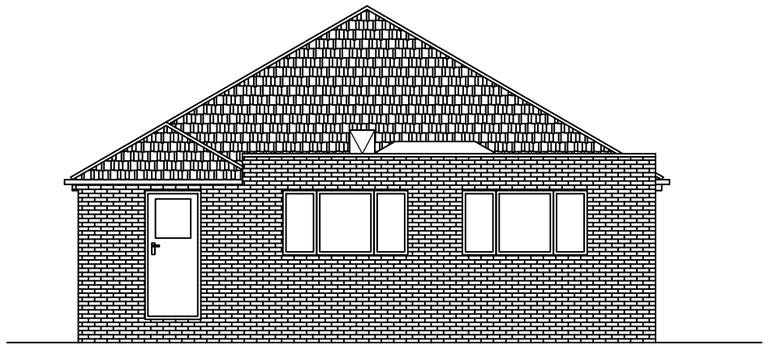


PROPOSED FRONT ELEVATION
SCALE 1:100 AT A3

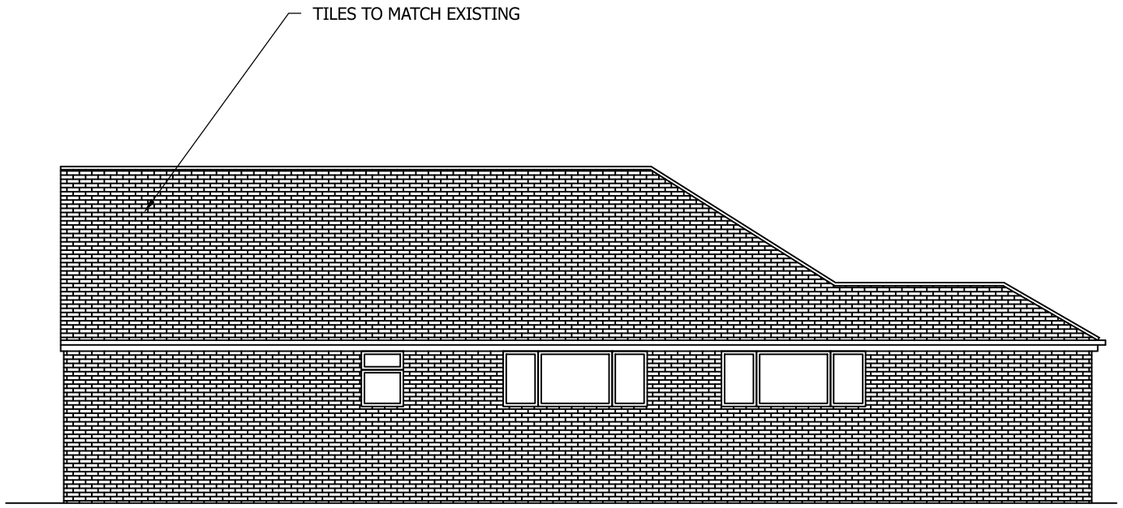

PROPOSED END ELEVATION
SCALE 1:100 AT A3

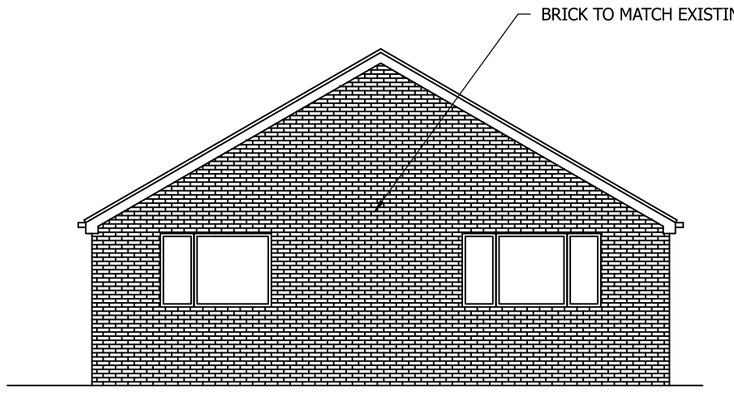

PROPOSED REAR ELEVATION
SCALE 1:100 AT A3

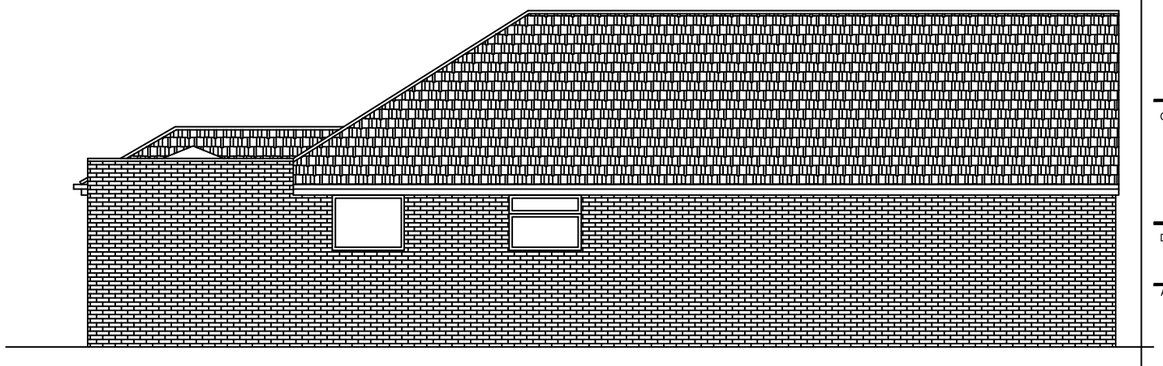

PROPOSED END ELEVATION
SCALE 1:100 AT A3

Rev	Description	By	Chk	App	Date

JRB DESIGNS Ltd
1 Saville Road
Cudworth
Barnsley
S72 8LT
Tel: 01226 383542
Fax: 01226 380078
Mob: 07970 541192
Email: john@jrbdesigns.co.uk

This drawing is copyright. © jrbdesigns Ltd.

Client

MR. C WALTON

Drawing Title

PROPOSED ELEVATIONS

Address

18 LANE HEAD RISE
STAINCROSS
BARNSLEY
S75 6NQ

Project Title:

PROPOSED SINGLE STOREY FRONT & REAR EXTENSION

Purpose of Issue:

PLANNING

Drawing Status

FIRST ISSUE

Scale at A3	Drawn By	Date	
AS SHOWN	JRB	14/08/2023	
Checked By	Date	Approved By	Date
	14/08/2023		14/08/2023
Project No.		Drawing No.	Revision
MCW001		003	-

APPROVAL [X] INFORMATION [ ] TENDER [ ] CONTRACT [ ] CONSTRUCTION [ ]