
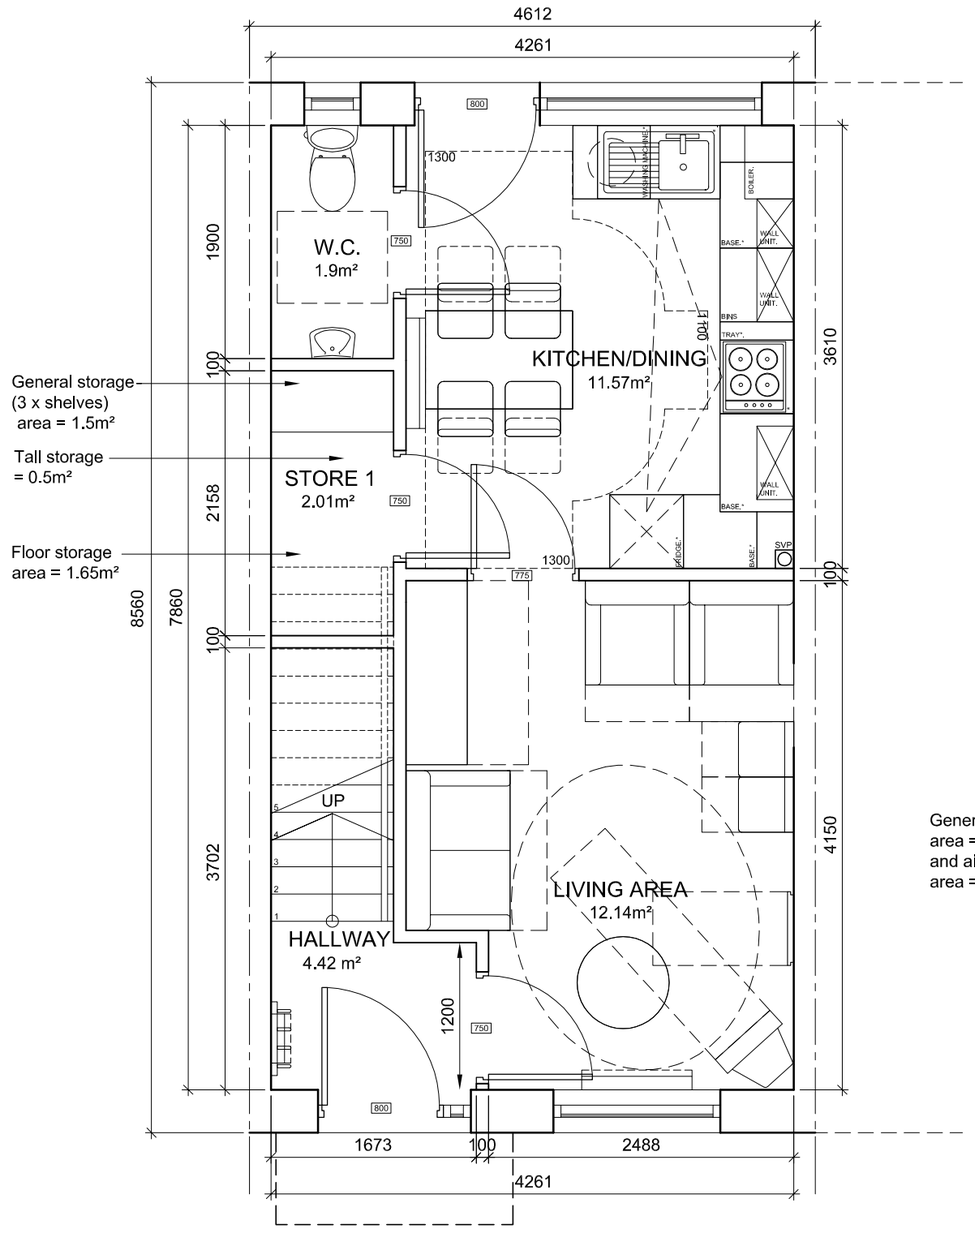


Ground Floor Plan

2B/4P house
77.60 m²

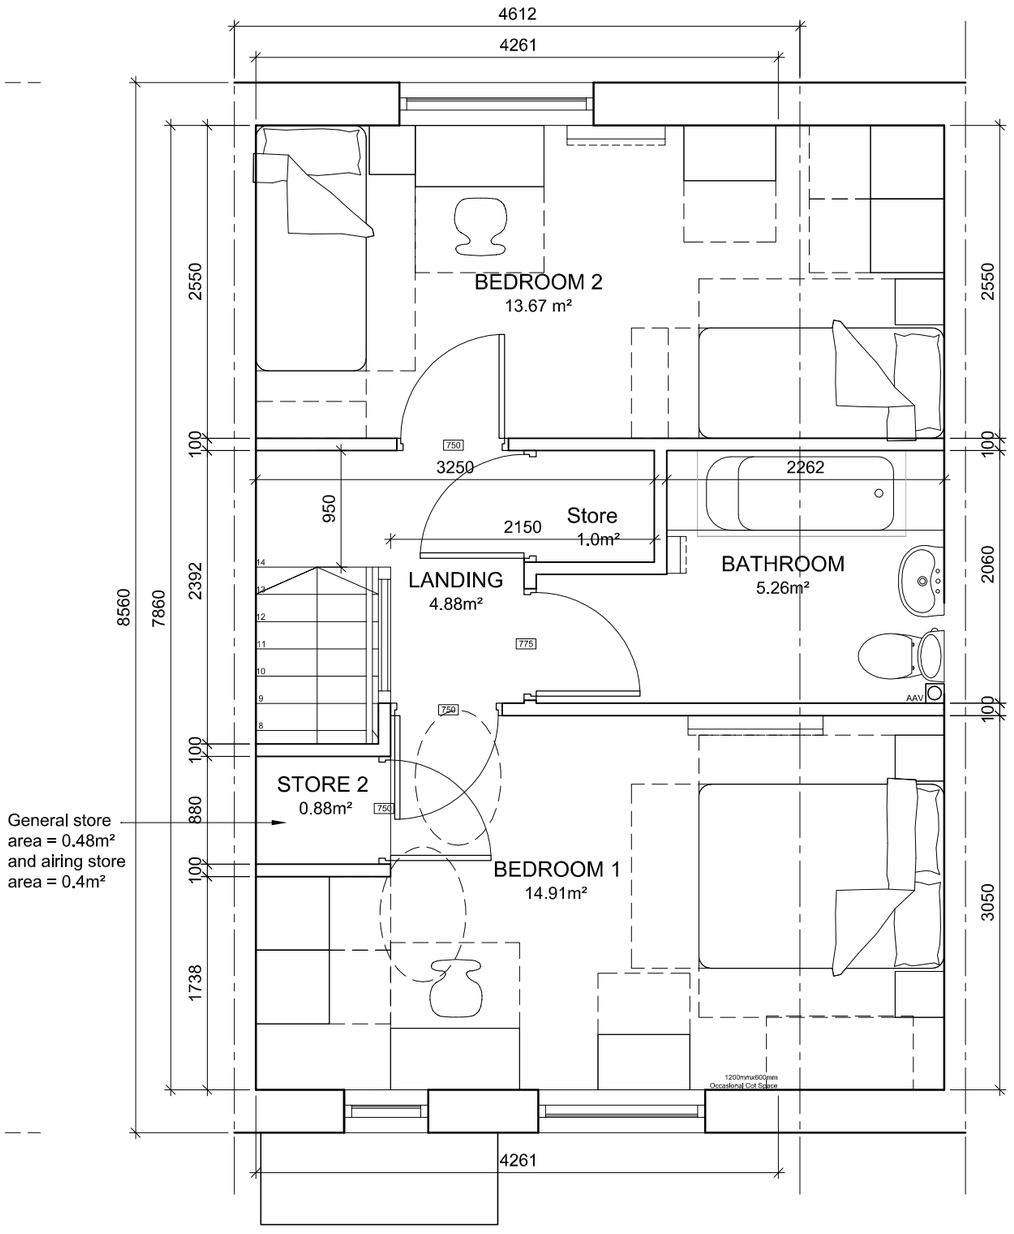

First Floor Plan

REVISIONS

This design is copyright ©

Cornell Group Ltd.

Residential Development
The Close, Lund Lane,

Barnsley

Proposed floor plans
Type A1

Drawn: GJ	Scale: 1:100@A3
Date: 13.2.13	Checked: KWB

brewsterbye architects
5 NORTH HILL ROAD
HEADINGLEY
LEEDS
LS6 2EN
telephone
0113 2754000
facsimile
0113 2644250
e.mail
info@brewsterbye.co.uk

Dwg No: 386/41(02)011 #