



1 Proposed West Elevation
1 : 200

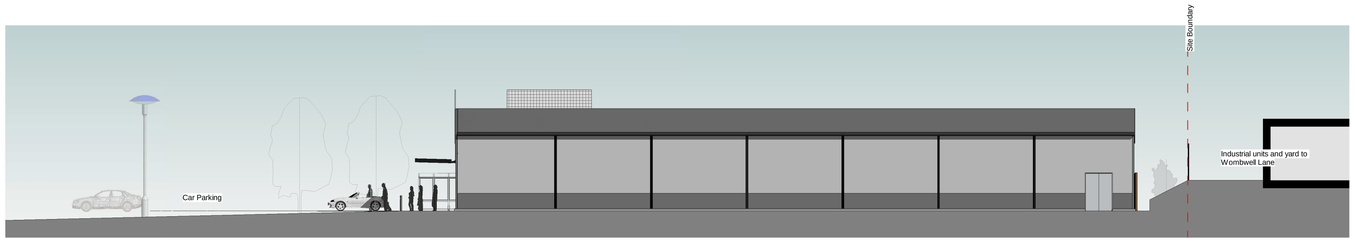


2 Proposed South Elevation
1 : 200



3 Proposed North Elevation
1 : 200

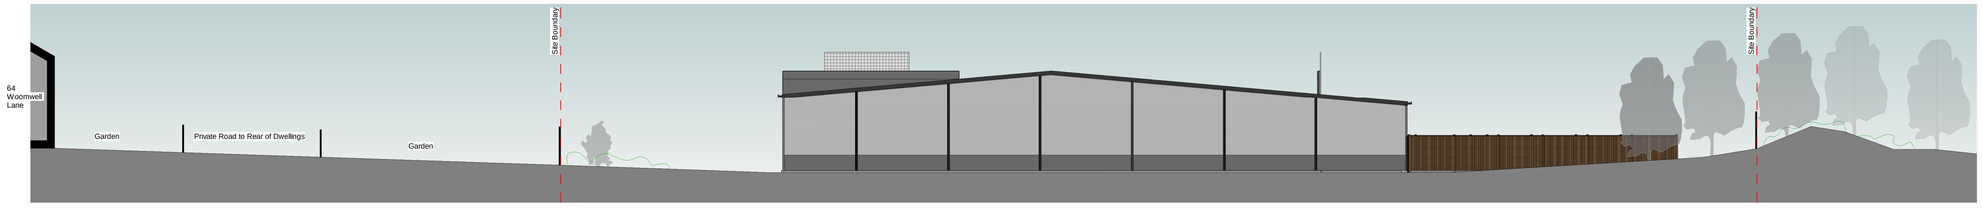

4 Proposed Elevation East
1 : 200

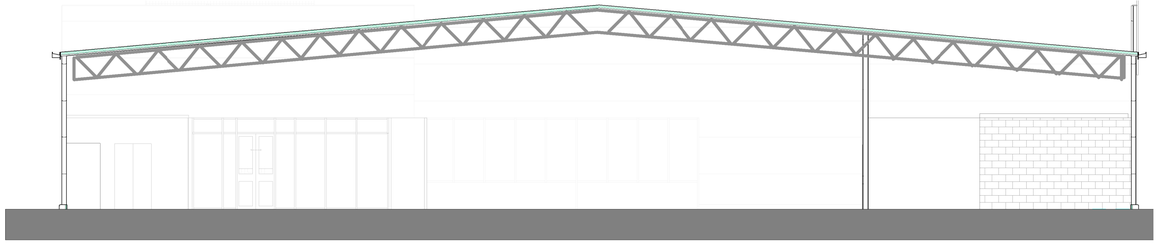

5 Proposed Section Through
1 : 100

0 5 10 m

Architects are to be notified of any discrepancies.
Contractors must check all dimensions on site.
This drawing is subject to copyright laws and is for use on this project only.
This drawing is to be used solely for the information as titled only.
For other information refer to the latest revision of any cross referenced drawings.
To be read in conjunction with relevant design standards/protocols

Rev	Date	Description	Drn	Ckd
D	05/07/18	Timber fence and gate added to unloading area	JML	MA
C	06/11/17	Signage Area added	JML	MA
B	25/10/17	Entrance Feature added	JML	MA
A	10/10/17	Building revised to 4 panels overall height	PBR	
	04/10/17	First Issue	JML	MA

Status: Planning

Client: TESCO

Project name: 2071 Barnsley

Project address: Wombwell Lane
Barnsley S70 3NS

Drawing Title: Proposed Elevations and Section

Job No:	Drg No:	Revision:
17-6201	P05	D
Date:	**Scale:**	**Sheet size:**
Oct 17	As indicated	A1

S+SA ARCHITECTS
CRAVEN LODGE, VICTORIA AVENUE,
HARROGATE, N.YORKSHIRE, HG1 5PX
WWW.SSA-ARCHITECTS.CO.UK
T: 01423 856999