
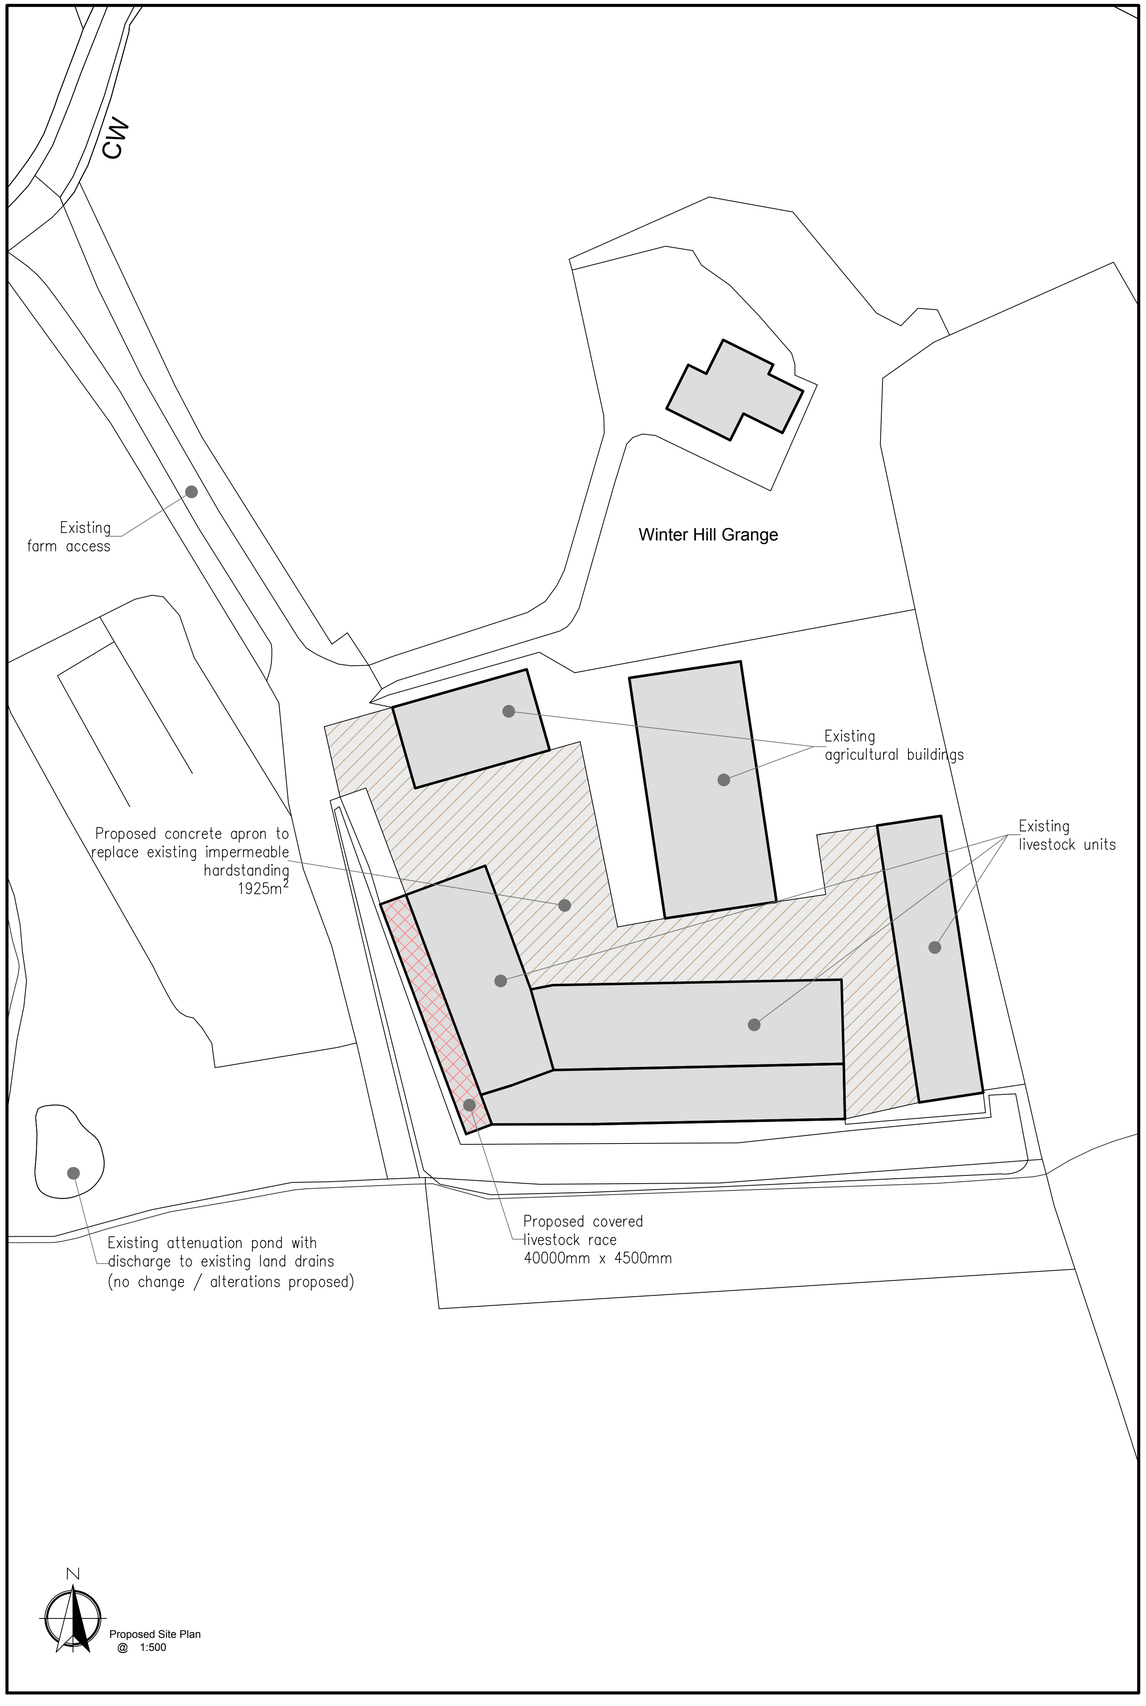


Proposed Site Plan
@ 1:500

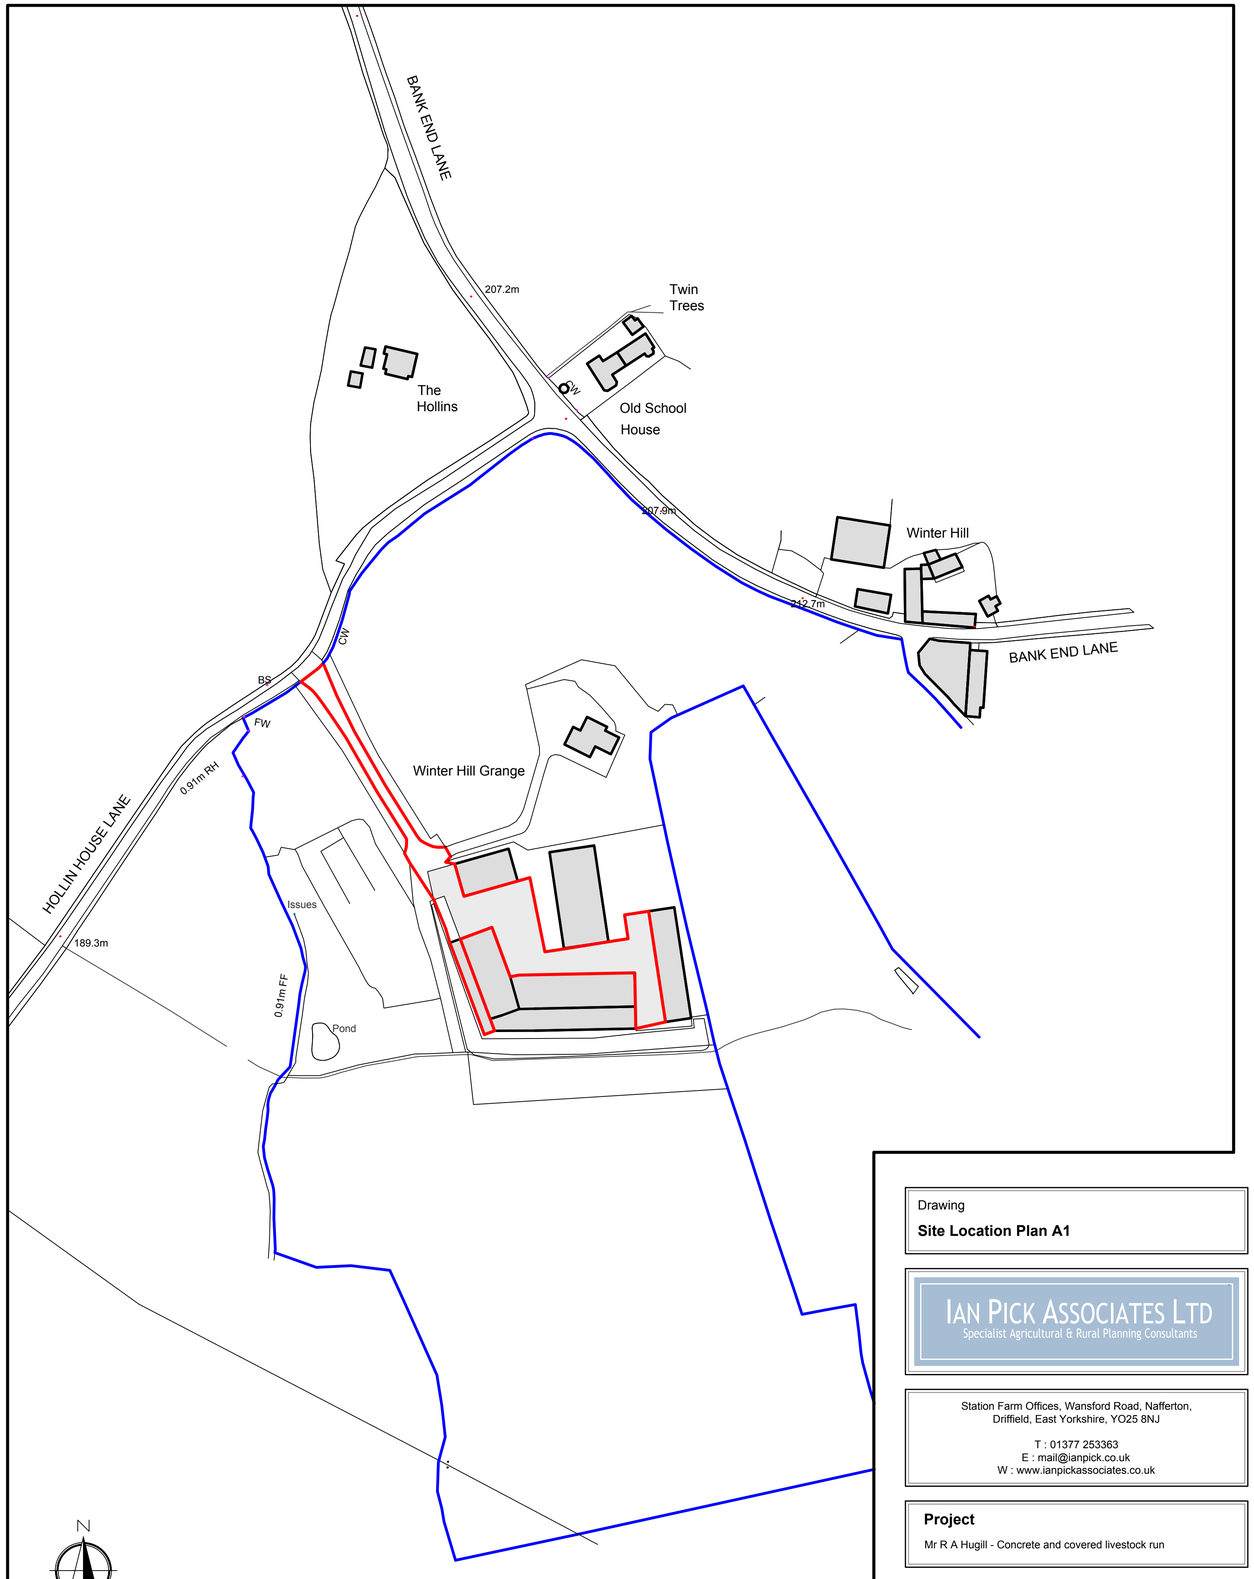

Proposed Location Plan
@ 1:1250

(c) Crown Copyright and Database Rights 2023 OS 100060020

Drawing

Site Location Plan A1

IAN PICK ASSOCIATES LTD
Specialist Agricultural & Rural Planning Consultants

Station Farm Offices, Wansford Road, Nafferton,
Driffield, East Yorkshire, YO25 8NJ

T : 01377 253363
E : mail@ianpick.co.uk
W : www.ianpickassociates.co.uk

Project

Mr R A Hugill - Concrete and covered livestock run

Scale	1:500 1:1250	@ A1
Drw No.	RH010723	Rev: -
Drawn by:	S H	Date: July 2023

The drawing is the copyright of Ian Pick Associates Ltd and should not
be altered, copied or reproduced without written consent.