PROPOSED REAR ELEVATION
SCALE 1:100

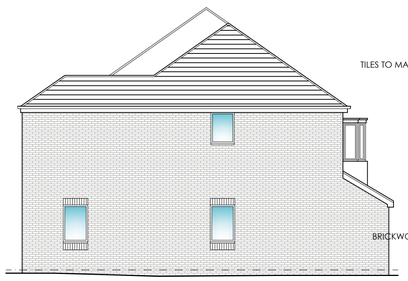

PROPOSED SIDE ELEVATION
SCALE 1:100

PROPOSED FRONT ELEVATION
SCALE 1:100

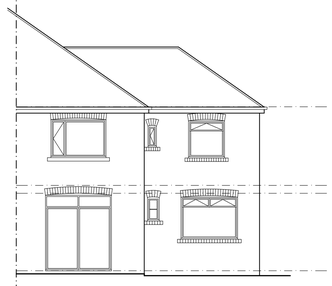

EXISTING REAR ELEVATION
SCALE 1:100

EXISTING SIDE ELEVATION
SCALE 1:100

EXISTING FRONT ELEVATION
SCALE 1:100

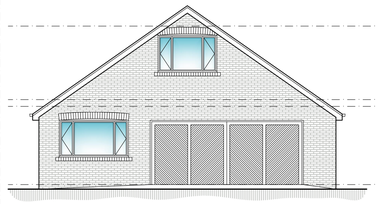

PROPOSED GARAGE FRONT ELEVATION
SCALE 1:100

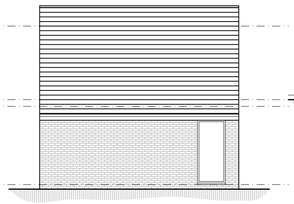

PROPOSED GARAGE SIDE ELEVATION
SCALE 1:100

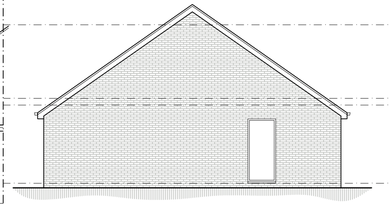

PROPOSED GARAGE REAR ELEVATION
SCALE 1:100

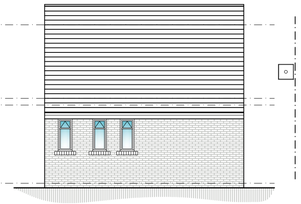

PROPOSED GARAGE SIDE ELEVATION
SCALE 1:100

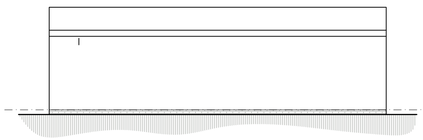

PROPOSED SUMMER REAR ELEVATION
SCALE 1:100

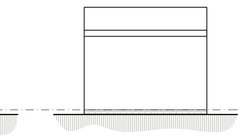

PROPOSED SUMMER SIDE ELEVATION
SCALE 1:100

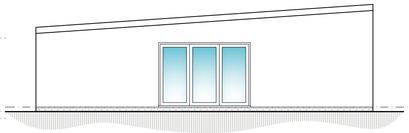

PROPOSED SUMMER FRONT ELEVATION
SCALE 1:100

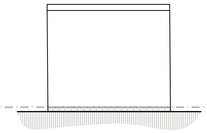

PROPOSED SUMMER SIDE ELEVATION
SCALE 1:100

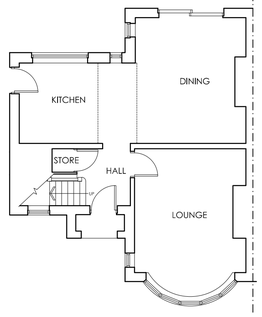

EXISTING FLOOR PLANS
SCALE 1:100

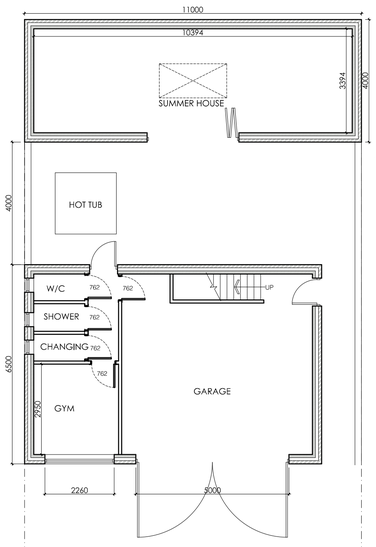

PROPOSED GARAGE GROUND FLOOR PLAN
SCALE 1:100

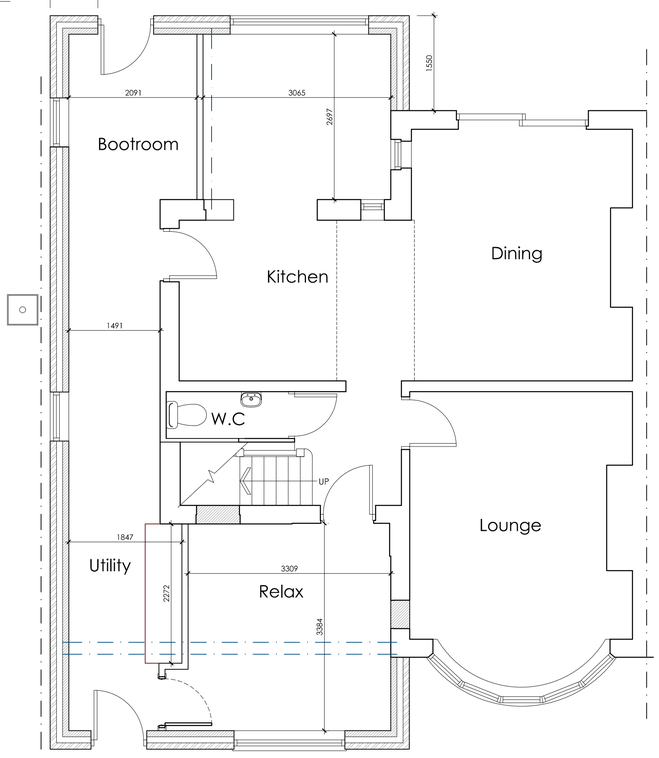

PROPOSED GROUND FLOOR PLAN
SCALE 1:50

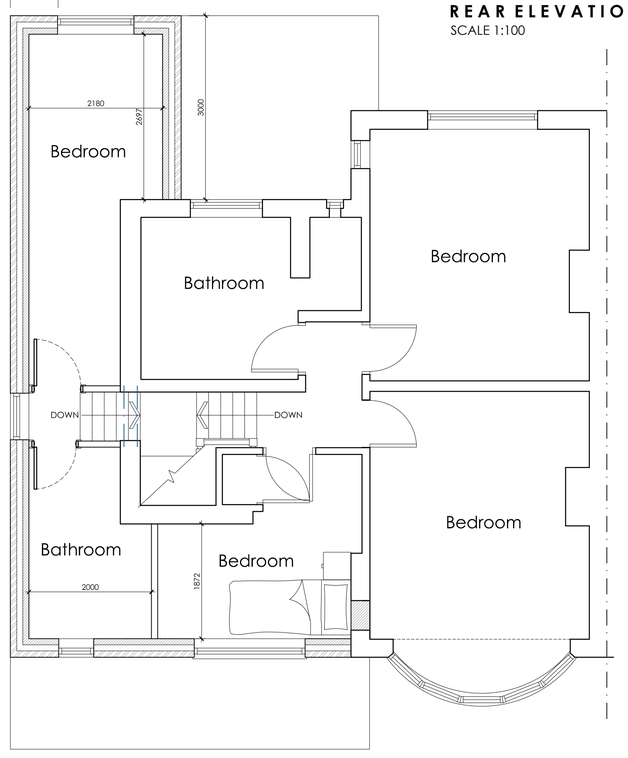

PROPOSED FIRST FLOOR PLAN
SCALE 1:50

LOCATION PLAN
SCALE 1:1250

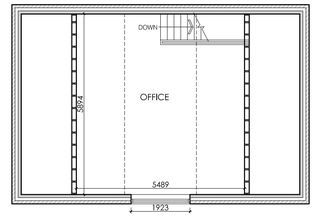

PROPOSED GARAGE FIRST FLOOR PLAN
SCALE 1:100

BLOCK PLAN
SCALE 1:500

White Agus PARTNERSHIP
ARCHITECTURAL SERVICES

OFFICE ONE,
34 VICTORIA ROAD,
BARNSLEY,
S70 2BU

Phone: 01226 208482
Email: info@whiteaguspartnership.co.uk
Web: www.whiteaguspartnership.co.uk

Project.
PROPOSED EXTENSION AT
55 BROADWAY
BARNSLEY, S70 6QL

Client.
MR & MRS WARZYTZ

Drawing Title.
PLANS AND ELEVATIONS

Date. MAY 2021
Scale. 1:50 & 1:100 @ A1
Ref. 21–038
Dwg. No. 01
Rev. D

Date	Suffix	Description	Date	Suffix	Description
25/06/2021	A	REVISED TO CLIENTS REQUIREMENTS			
27/09/2021	B	REVISED TO CLIENTS REQUIREMENTS			
28/09/2021	C	REVISED TO CLIENTS REQUIREMENTS			
30/09/2021	D	REVISED TO CLIENTS REQUIREMENTS			