
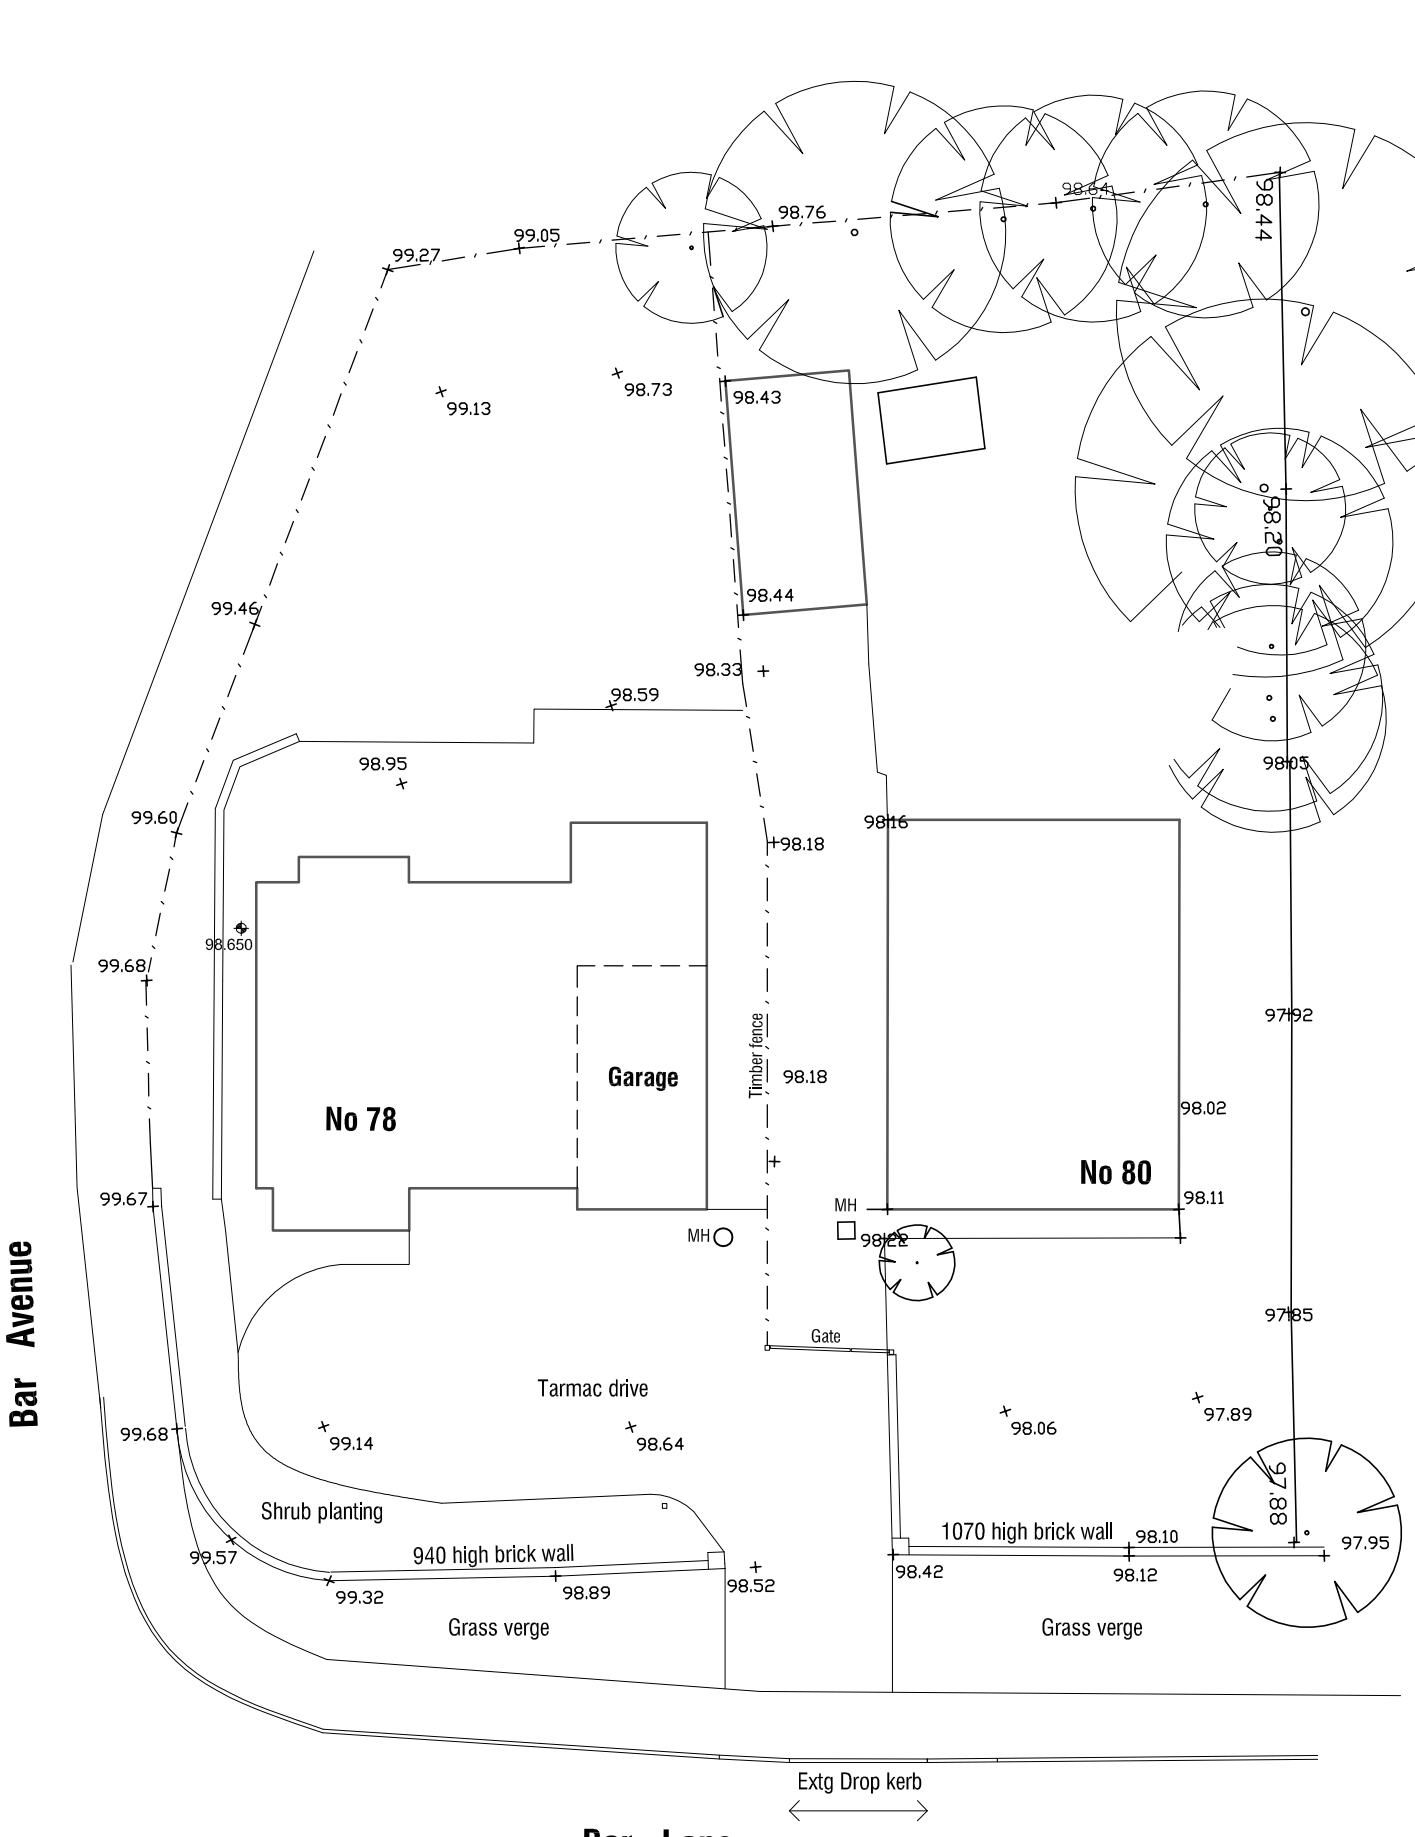


As Existing

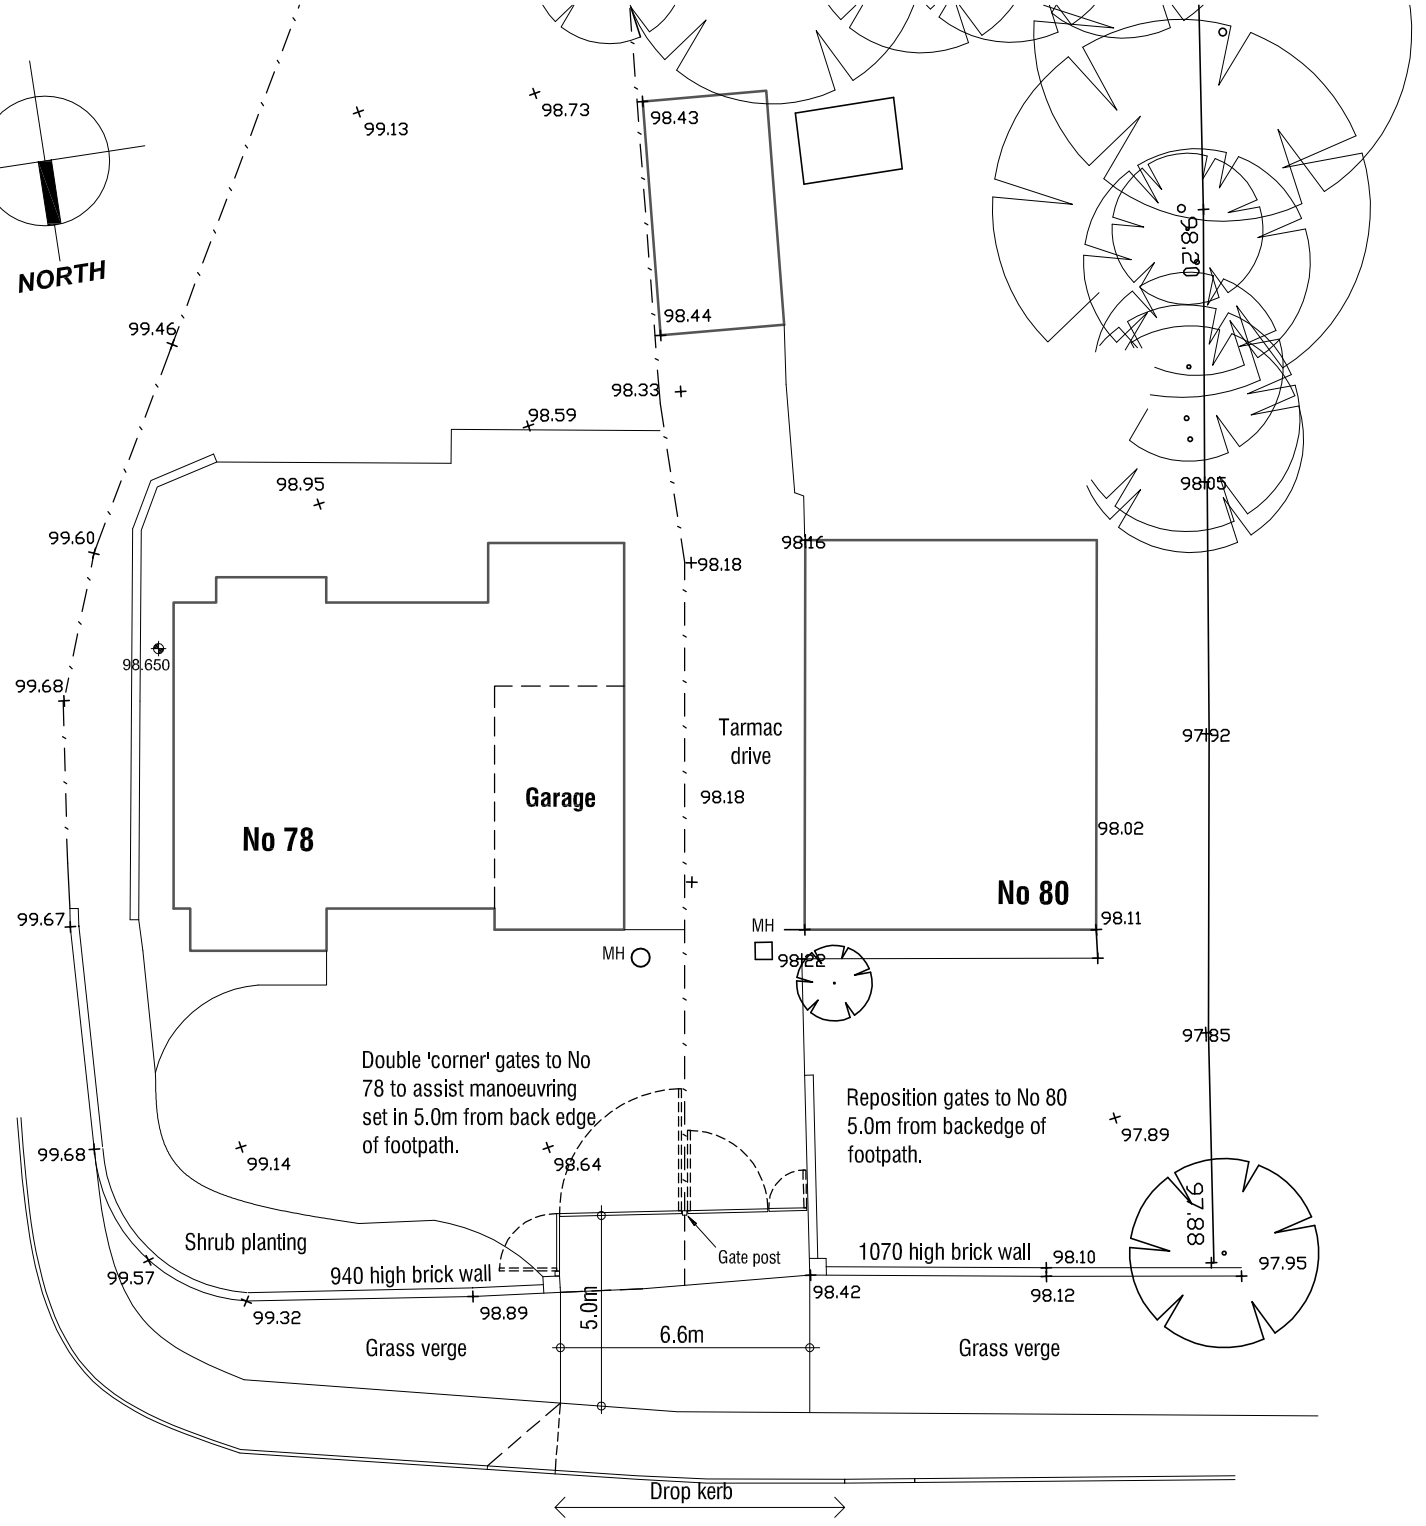

As Proposed

Increase width of access to 6.6m, rebuild brick gate post and adjust position of drop kerb to east of access.

Proposed Access Improvements
78/80 Bar Lane
Mapplewell
Barnsley

SITE PLAN

Scale 1:200

Date aUGUST 20121

Ref 12.31

Drwg No P1

mboothdesign
architectural design and building consultants

Fairfield House Berneslai Close
off Churchfield Barnsley
S70 2FL
T: 01226 286256
M: 07881898300
E: mboothdesign@btconnect.com