


EXISTING FRONT ELEVATION
SCALE 1:100

EXISTING SIDE ELEVATION
SCALE 1:100


EXISTING REAR ELEVATION
SCALE 1:100

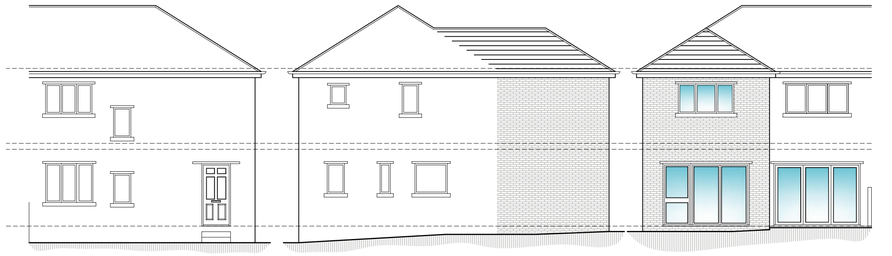


PROPOSED FRONT ELEVATION
SCALE 1:100

PROPOSED SIDE ELEVATION
SCALE 1:100

PROPOSED REAR ELEVATION
SCALE 1:100

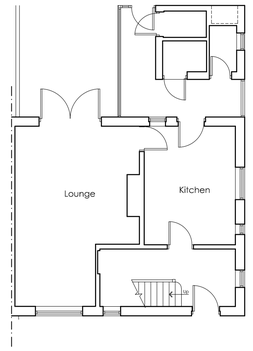

EXISTING GROUND FLOOR PLAN
SCALE 1:100

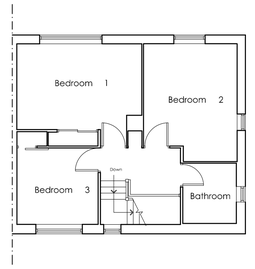


EXISTING FIRST FLOOR PLAN
SCALE 1:100




BLOCK PLAN
SCALE 1:500



LOCATION PLAN
SCALE 1:1250

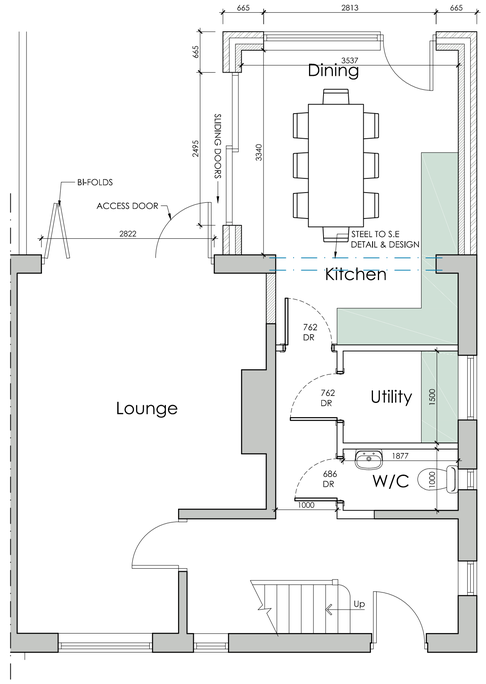

PROPOSED GROUND FLOOR PLAN
SCALE 1:50

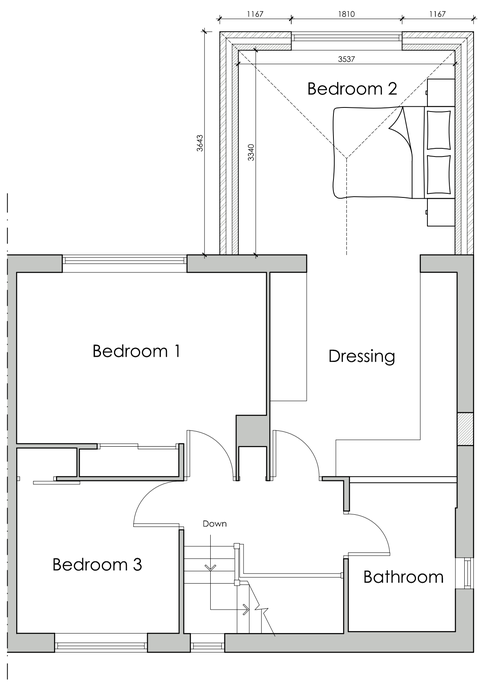

PROPOSED FIRST FLOOR PLAN
SCALE 1:50

White Agus PARTNERSHIP
OFFICE ONE,
34 VICTORIA ROAD,
BARNSLEY,
S70 2BU
Phone: 01226 208482
Email: info@whiteaguspartnership.co.uk
Web: www.whiteaguspartnership.co.uk

ARCHITECTURAL SERVICES

Project.	Client.
PROPOSED WORKS AT 141 WINGFIELD ROAD BARNSLEY, S71 3PN	MS GEORGIA HUNTON
Drawing Title. PLANS AND ELEVATIONS	Date. NOVEMBER 2022 / Scale. 1:50 & 1:100 @ A1
	Ref. 22-143 / Dwg. No. 01 / Rev. B

Date	Suffix	Description
14/11/2022	A	REVISED TO CLIENTS REQUIREMENTS
08/12/2022	B	REVISED FOR PLANNING