

Drawing No.	Rev No.
MLS001 -005	

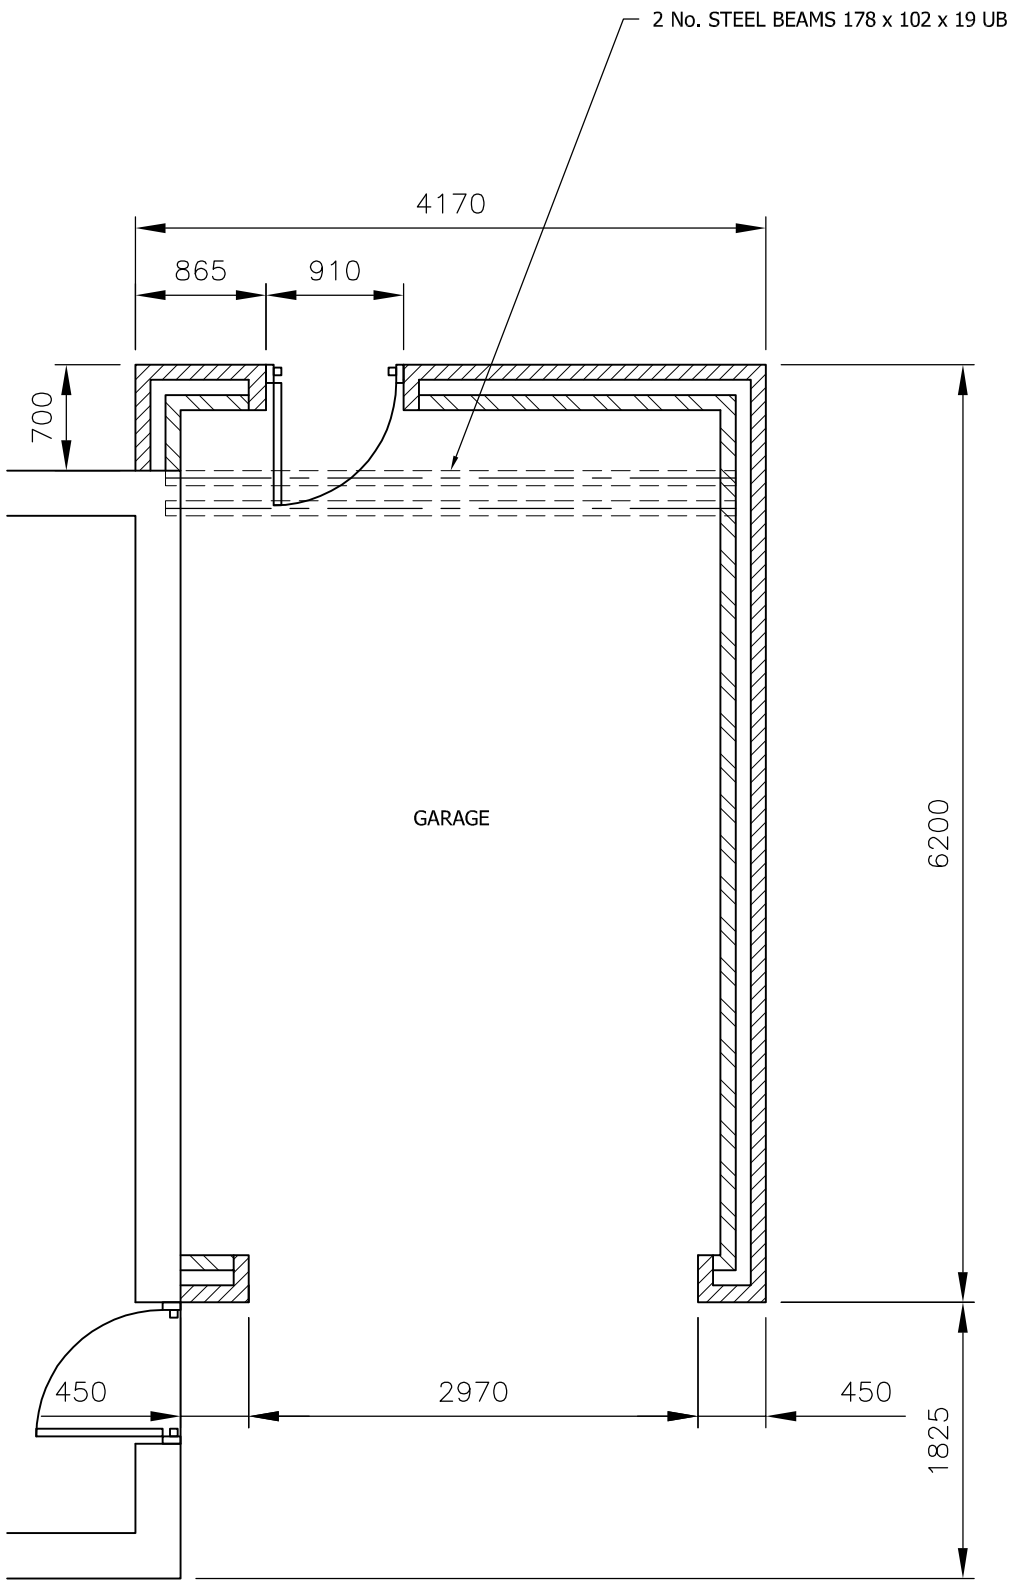

EXISTING FIRST FLOOR PLAN
SCALE 1:50 AT A3

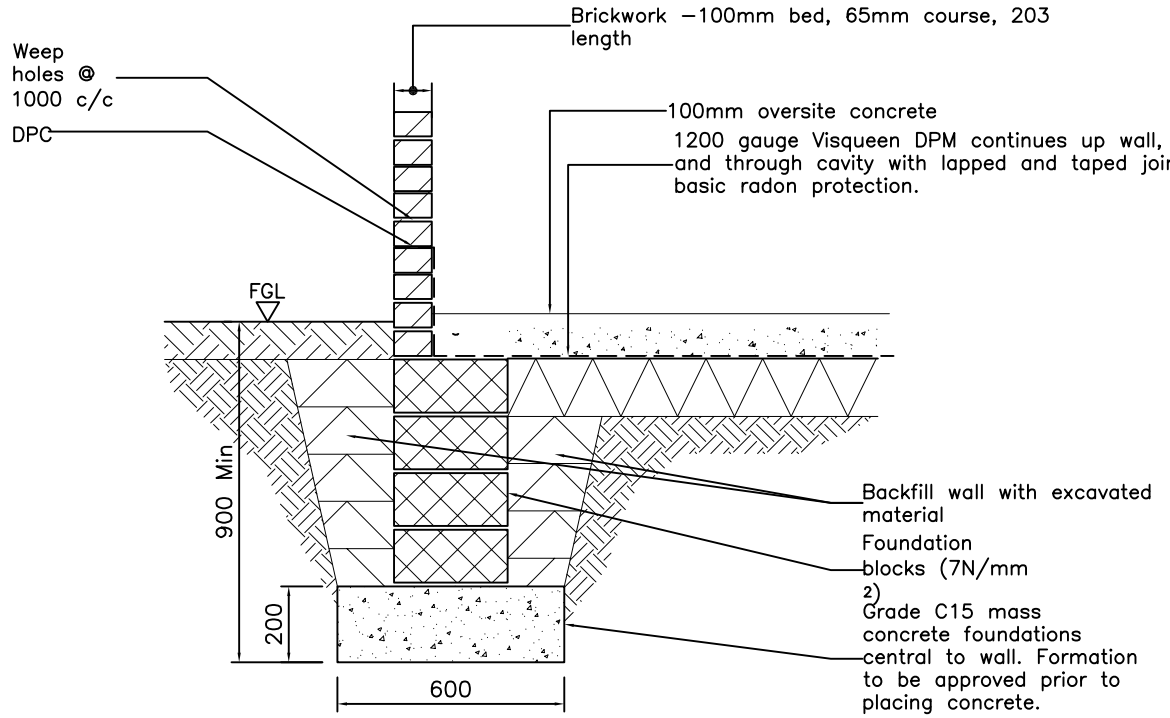

FOUNDATION/GARAGE FLOOR DETAIL
(1:20)

DO NOT SCALE: Contractor to check all dimensions and report any omissions or errors

NOTES

Rev	Description	By	Chk	App	Date

JRB DESIGNS Ltd
1 Saville Road
Cudworth
Barnsley
S72 8LT
Tel: 01226 383542
Fax: 01226 380078
Mob: 07970 541192
Email: john@jrbdesigns.co.uk

This drawing is copyright. © jrbdesigns Ltd.

Client
MR L SMITH

Drawing Title
PROPOSED GARAGE PLANS

Address
86 BENCE LANE
DARTON
BARNSLEY
S75 5

Project Title:
PROPOSED FRONT DORMER ENLARGEMENT & SIDE EXT

Purpose of Issue:
PLANNING

Drawing Status
FIRST ISSUE

Scale at A3	Drawn By	Date	
AS SHOWN	JRB	12/12/2013	
Checked By	Date	Approved By	Date
	12/12/2013		12/12/2013
Project No.	Drawing No.		Revision
MLS001	005		-

APPROVAL [X] INFORMATION [ ] TENDER [ ] CONTRACT [ ] CONSTRUCTION [ ]