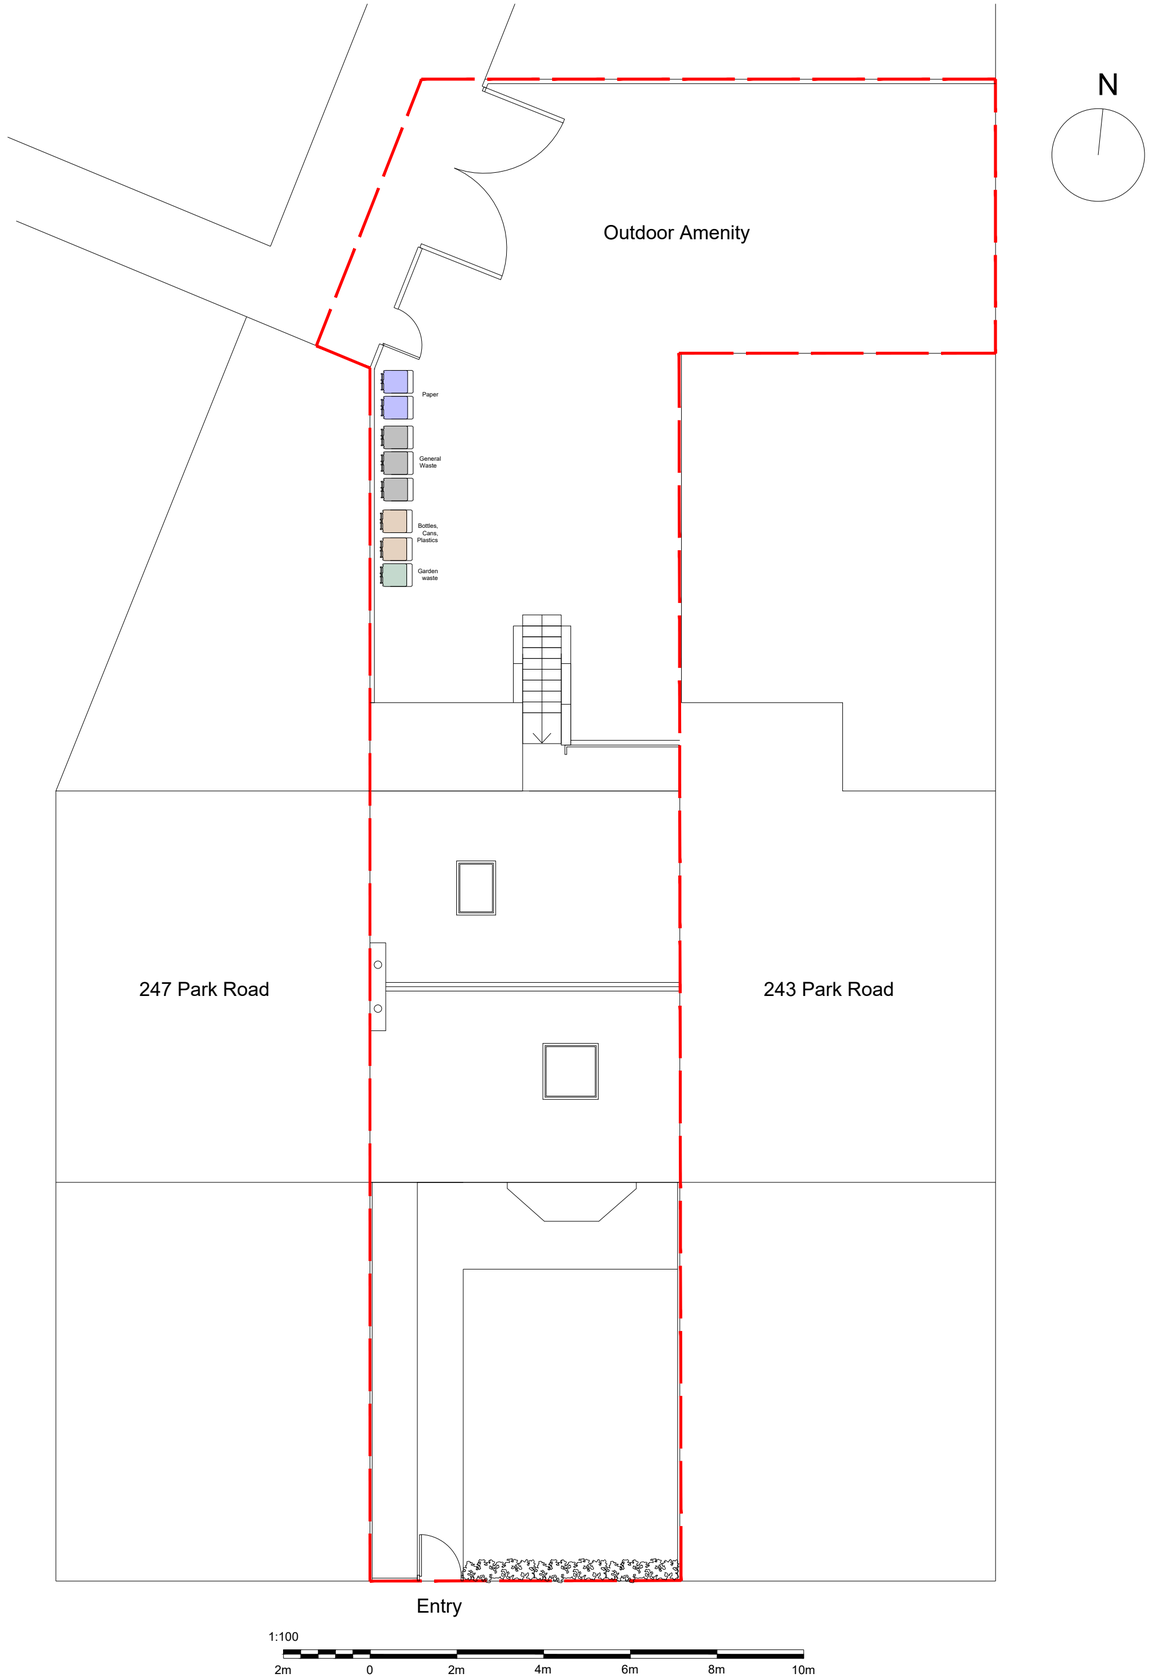



## DRAWING NOTES

Written dimensions to be taken in preferences to scaled dimensions. The Contractor is responsible for checking all dimensions before work starts.

All work is to be carried out to the requirements, and to the satisfaction of the Local Authority.
These drawings are for planning purposes only

Any discrepancies to be brought to the attention of 4D Planning Consultants immediately.

## REVISIONS

| REV | DATE | DESCRIPTION | BY | CH |
|---|---|---|---|---|
| | | | | |
| | | | | |
| | | | | |
| | | | | |

PROJECT TITLE

**245 Park Road, Barnsley, S70 1QW**

Proposal for a Seven Bedroom HMO

DRAWING TITLE

Detailed Site Plan

CLIENT

Beecroft Estates

| DRAWING No | REV |
|---|---|
| 4D02 | / |
| Scale 1:100 @ A2 | |

| DATE | DRAWING STATUS |
|---|---|
| June 2024 | Planning |

4D PLANNING™

Architecture I Town Planning

T: 0161 408 4680 www.GetMePlanning.com

www.GetMePlanning.com