



PROPOSED ROOF PLAN 1:200 @ A1

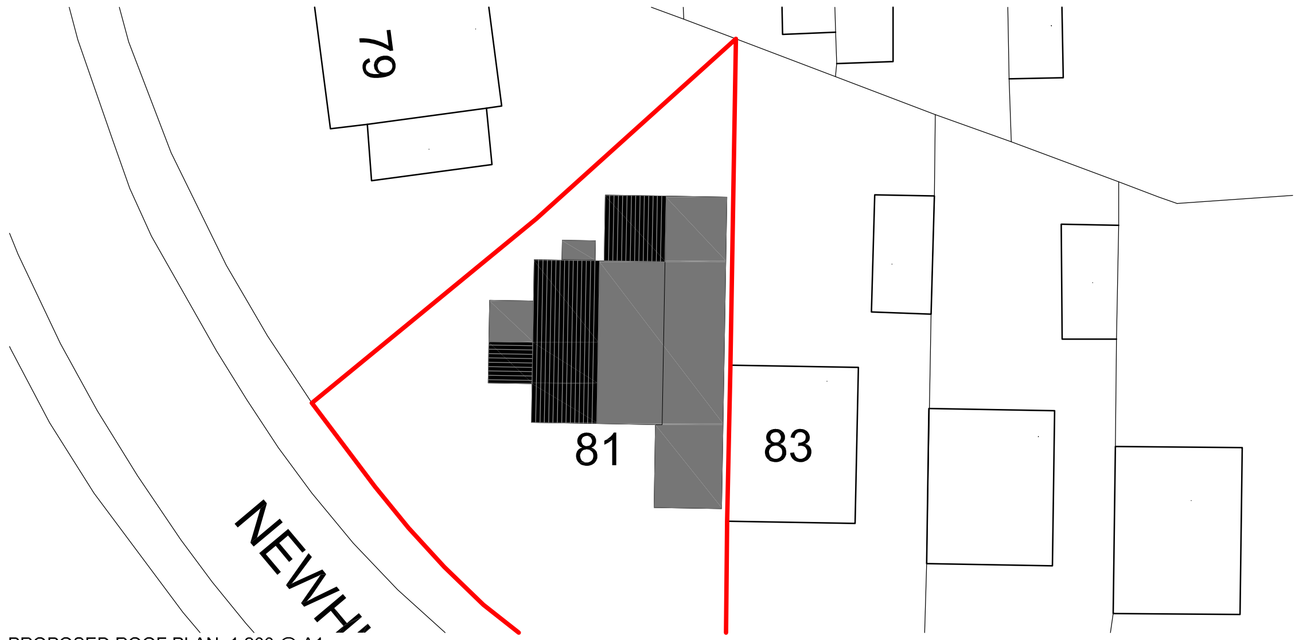

PROPOSED GROUND FLR PLAN 1:50 @ A1

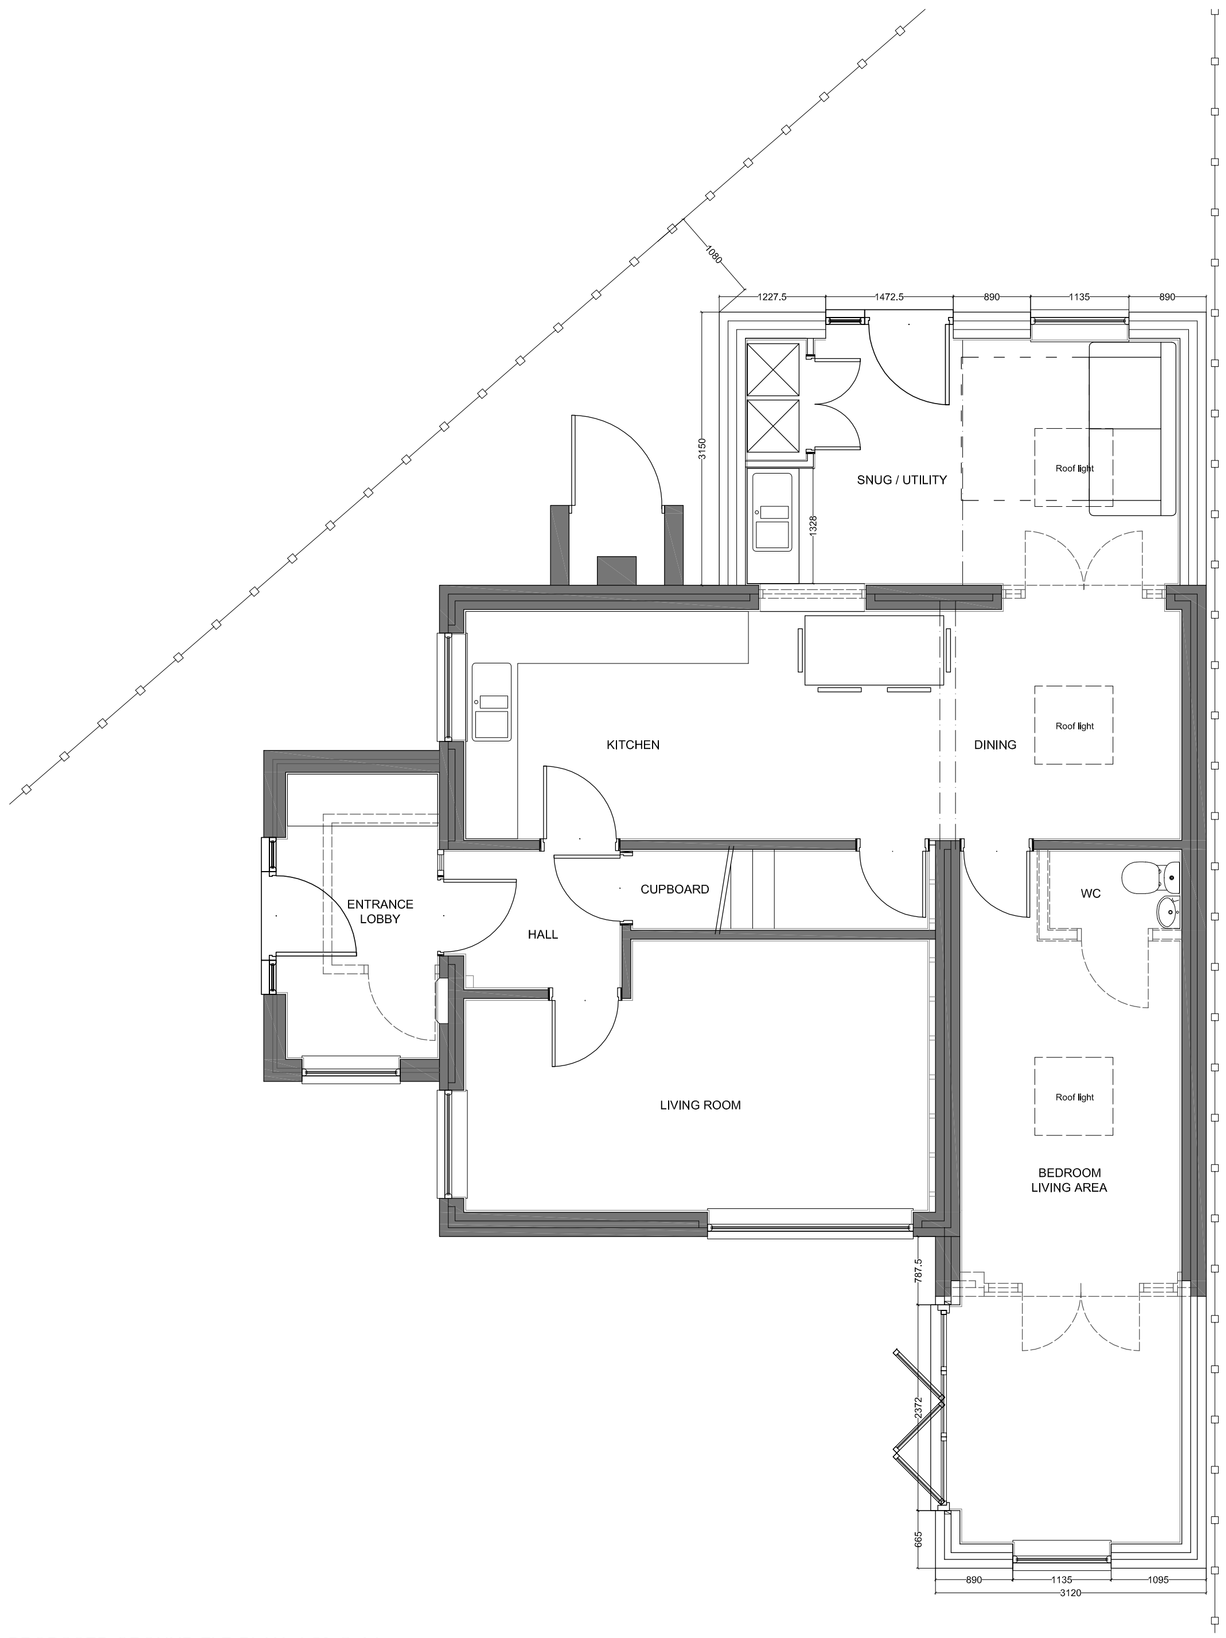

PROPOSED WEST ELEVATION 1:50 @ A1



PROPOSED SOUTH ELEVATION 1:50 @ A1



PROPOSED NORTH ELEVATION 1:50 @ A1

Client Reference :	Project :	Drawing Title :	Drawn :	Scale :	Date :	Drawing No :	Rev:
I. Pratt 81 New Hill Road, Smithies, Barnsley, S71 1XH	Extension to front and rear of domestic dwelling. -	Proposed Ground flr & Elevations Planning submission	LK	As shown	May 2015	IP-15-02	P1