

FRONT ELEVATION
AS EXISTING




REAR ELEVATION
AS EXISTING




FRONT ELEVATION
AS PROPOSED




REAR ELEVATION
AS PROPOSED

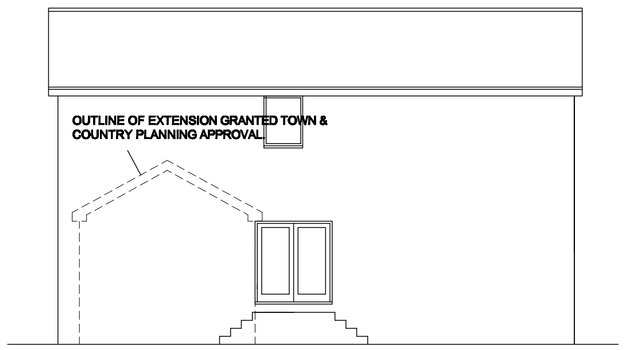


SIDE ELEVATION
AS EXISTING

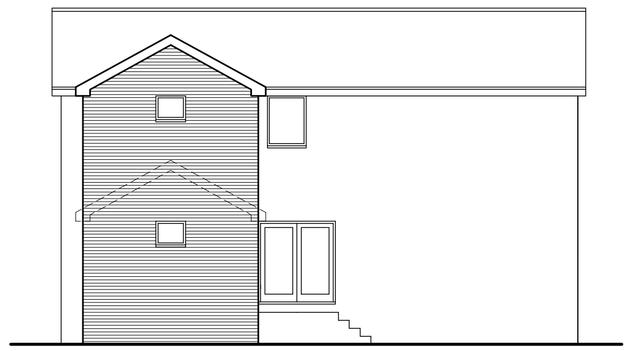


SIDE ELEVATION
AS PROPOSED

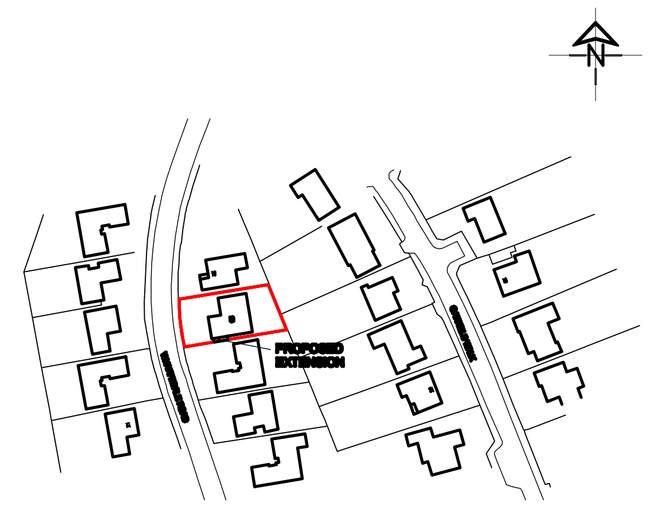


LOCATION PLAN
SCALE 1:1250

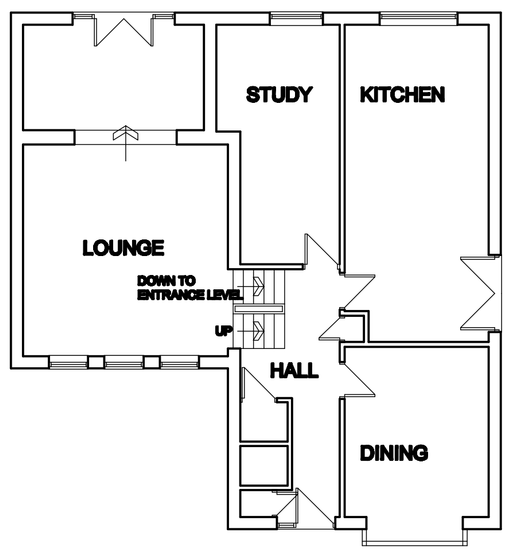


ENTRANCE LEVEL PLAN
AS EXISTING

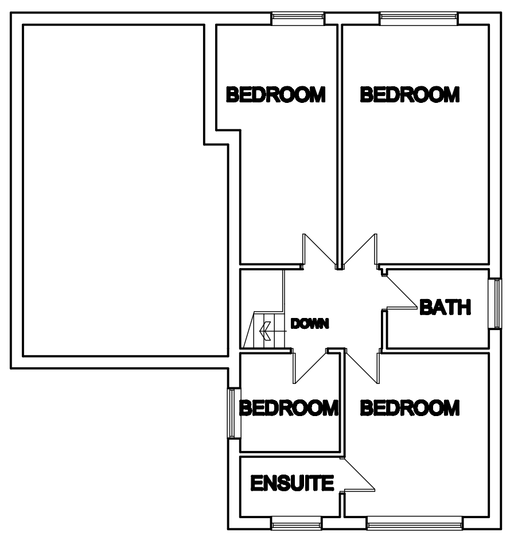

FIRST FLOOR PLAN
AS EXISTING

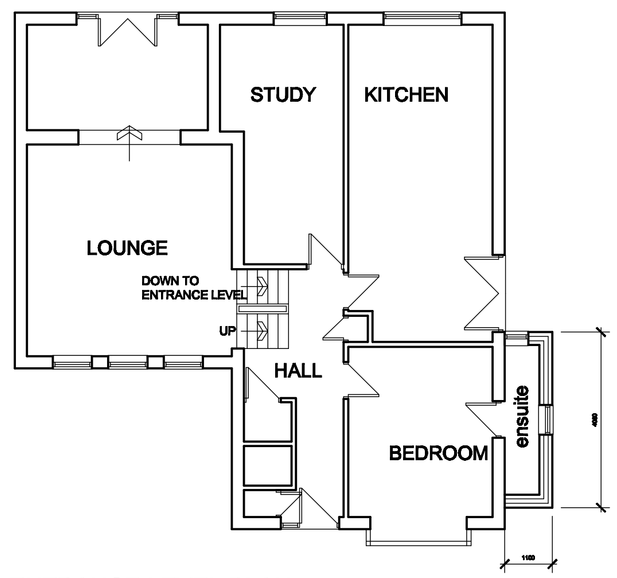

ENTRANCE LEVEL PLAN
AS PROPOSED

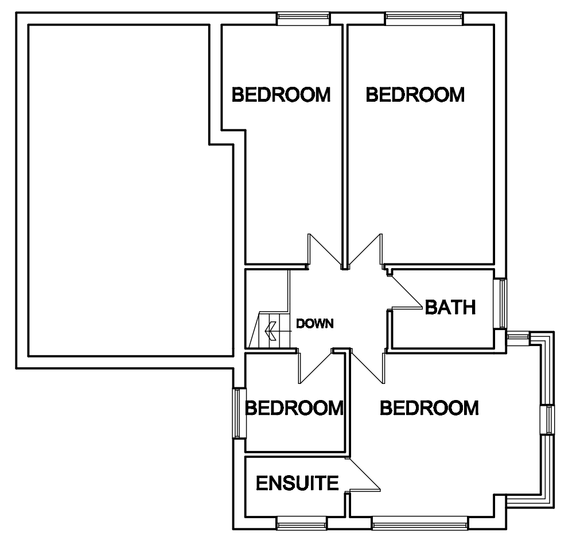

FIRST FLOOR PLAN
AS PROPOSED

White Agus Partnership
128B, NEW ROAD,
STAINCROSS,
BARNSLEY.
S75 6PP
PHONE/FAX. 01226 208482
E mail: agus@btinternet.com
CHARTERED SURVEYORS AND BUILDING DESIGN CONSULTANTS

Project. PROPOSED SIDE EXTENSION 20 WHARFEDALE ROAD POGMOOR, BARNSLEY	Client. DR & MRS KHAN
Drawing Title. PLANS AND ELEVATIONS	Date. JUNE 2009 / Scale. 1:100
	Ref. 09-018 / Dwg. No. 02 / Rev.

Date	Suffix	Description	Date	Suffix	Description