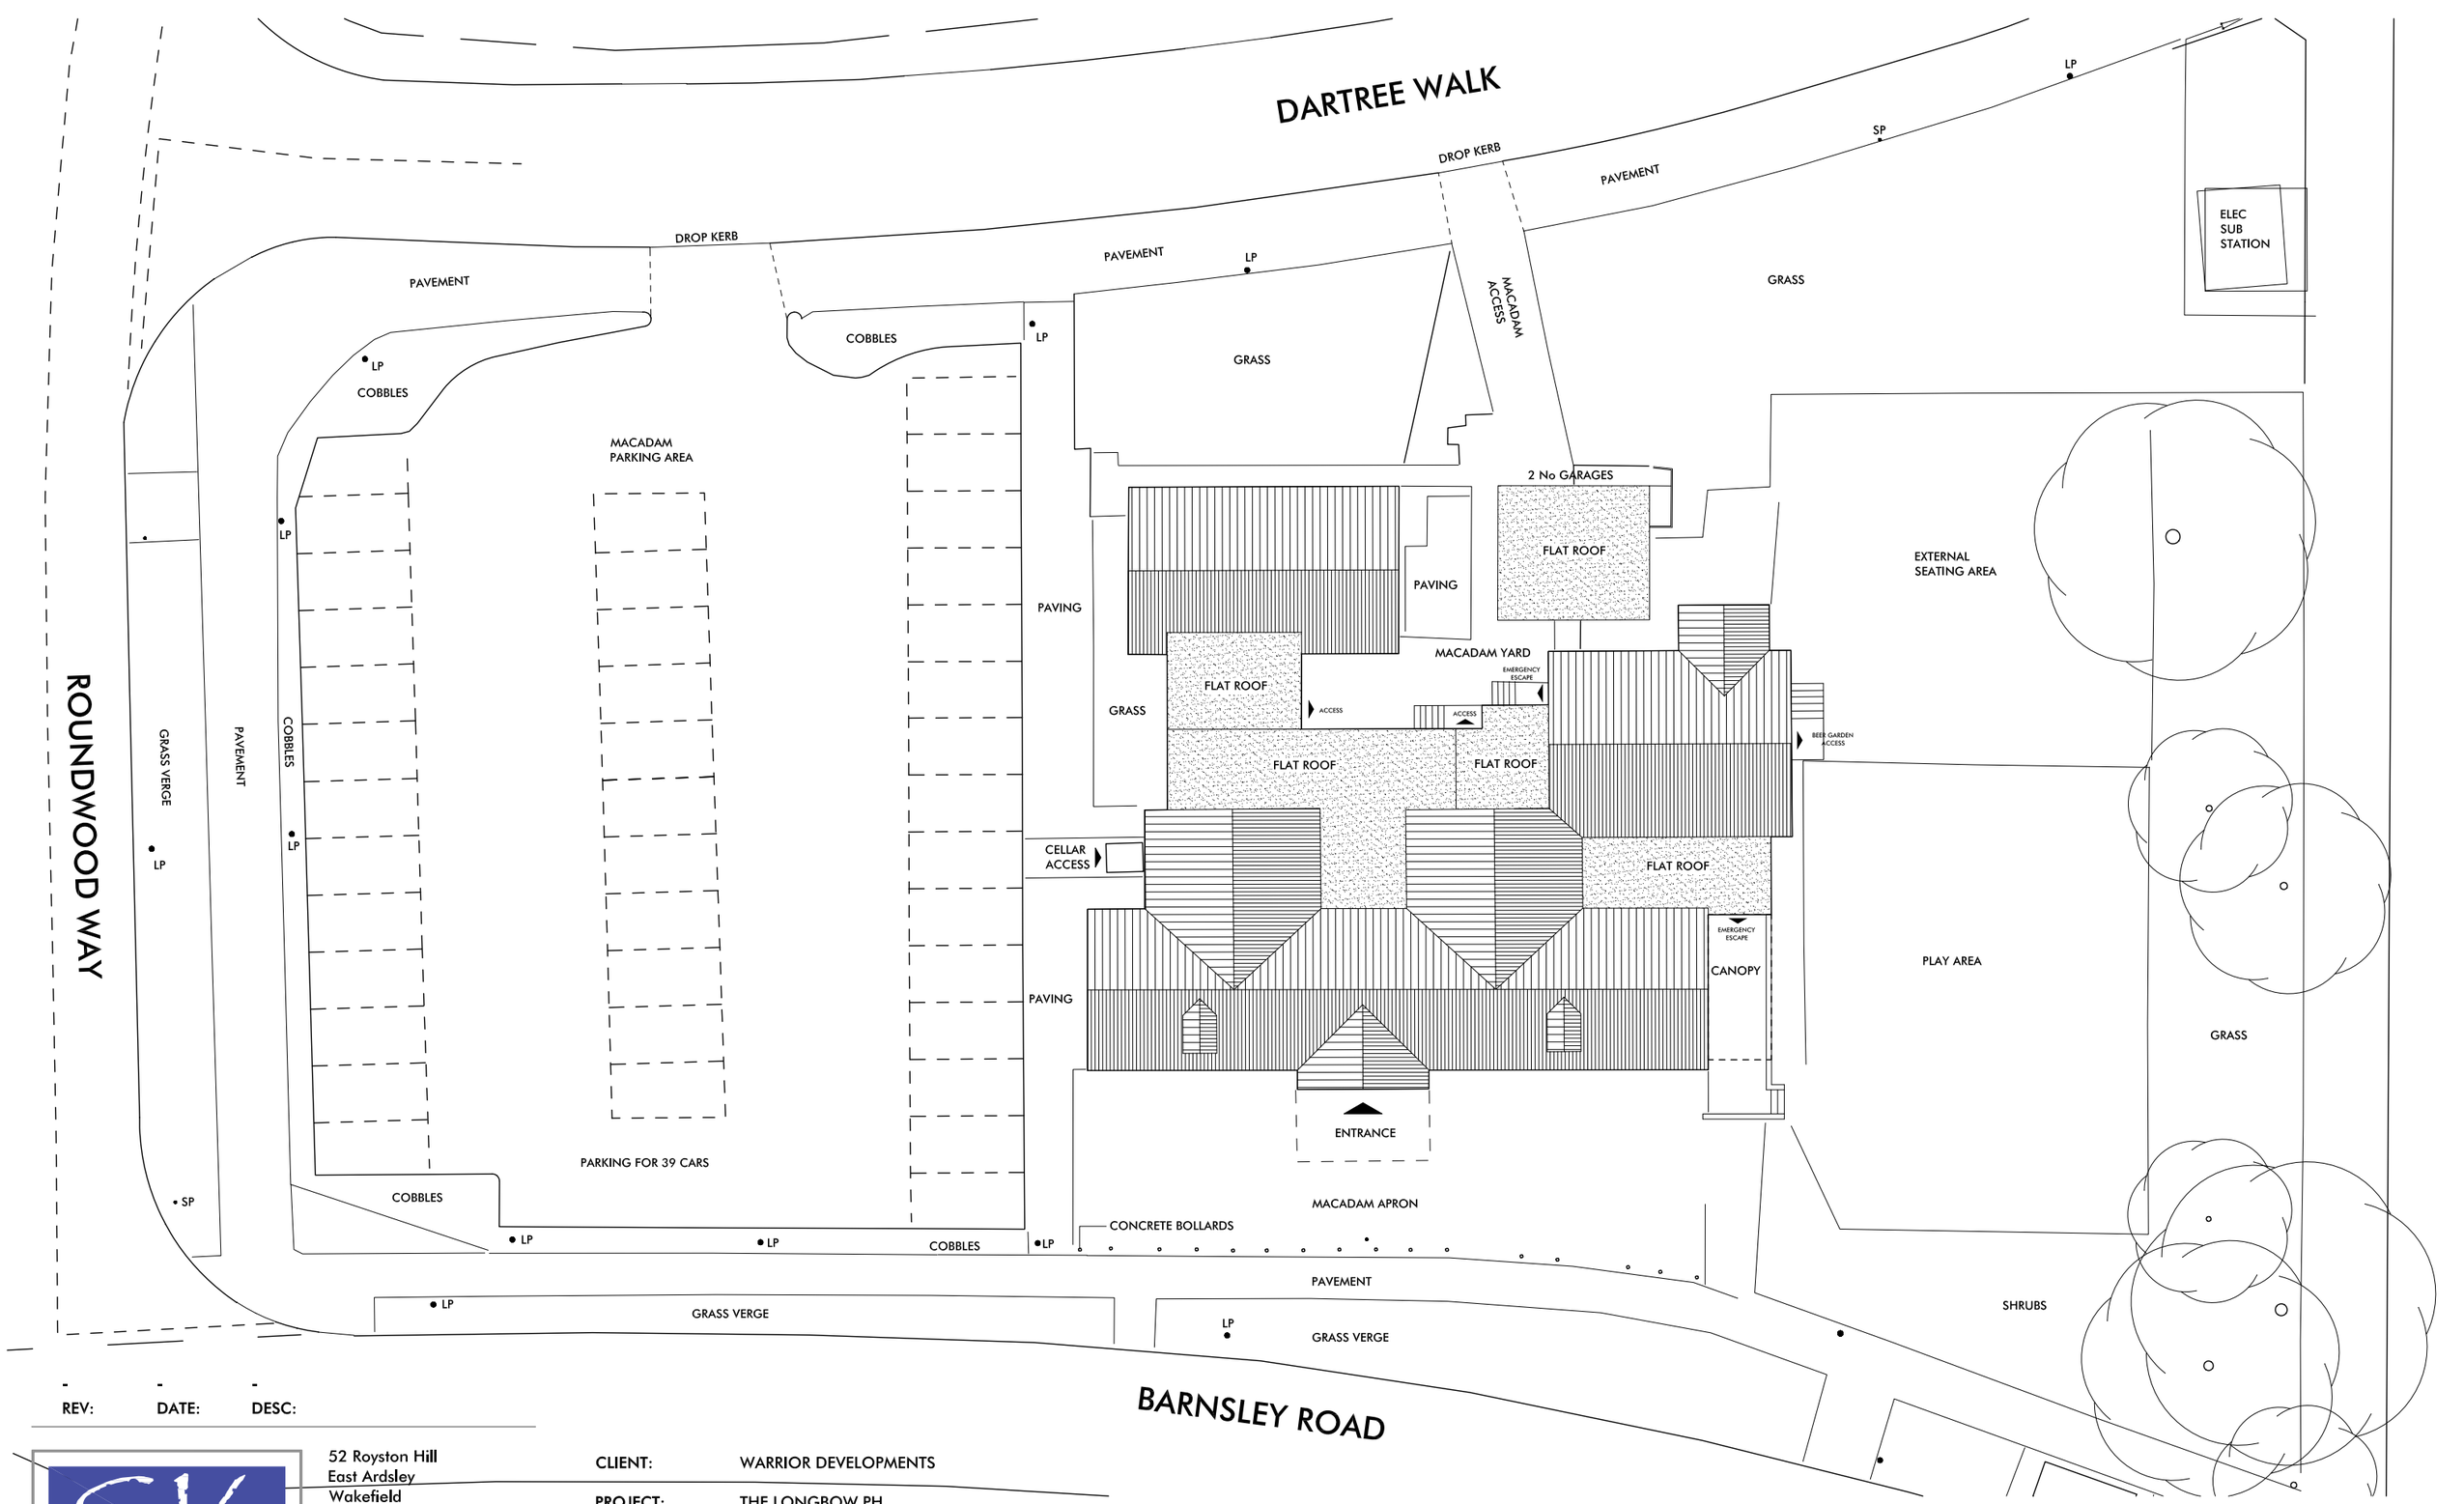


REV: - DATE: - DESC: -

SK DESIGN

52 Royston Hill
East Ardsley
Wakefield
West Yorkshire
WF3 2HJ

T: 01924 835600
M: 07767 774257

W: www.sk-design.co.uk
E: info@sk-design.co.uk

CLIENT:	WARRIOR DEVELOPMENTS		
PROJECT:	THE LONGBOW PH. BARNSLEY ROAD, DARFIELD SOUTH YORKS, S73 9DJ		
DRAWING TITLE:	SITE PLAN AS EXISTING		
PROJECT REF:	2012-054		
DRAWING NO:	04	REVISION:	-
SCALE:	1:250 @ A3	DATE:	FEB 2012

warrior developments limited

SITE PLAN