
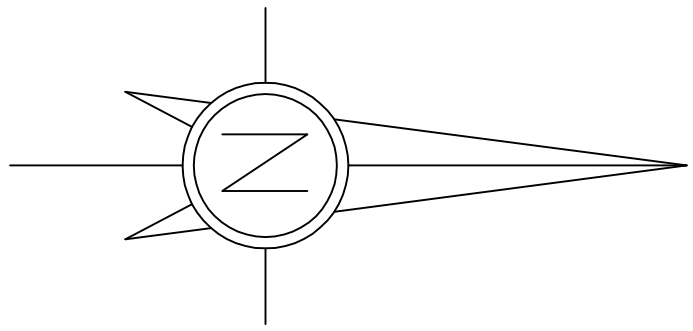


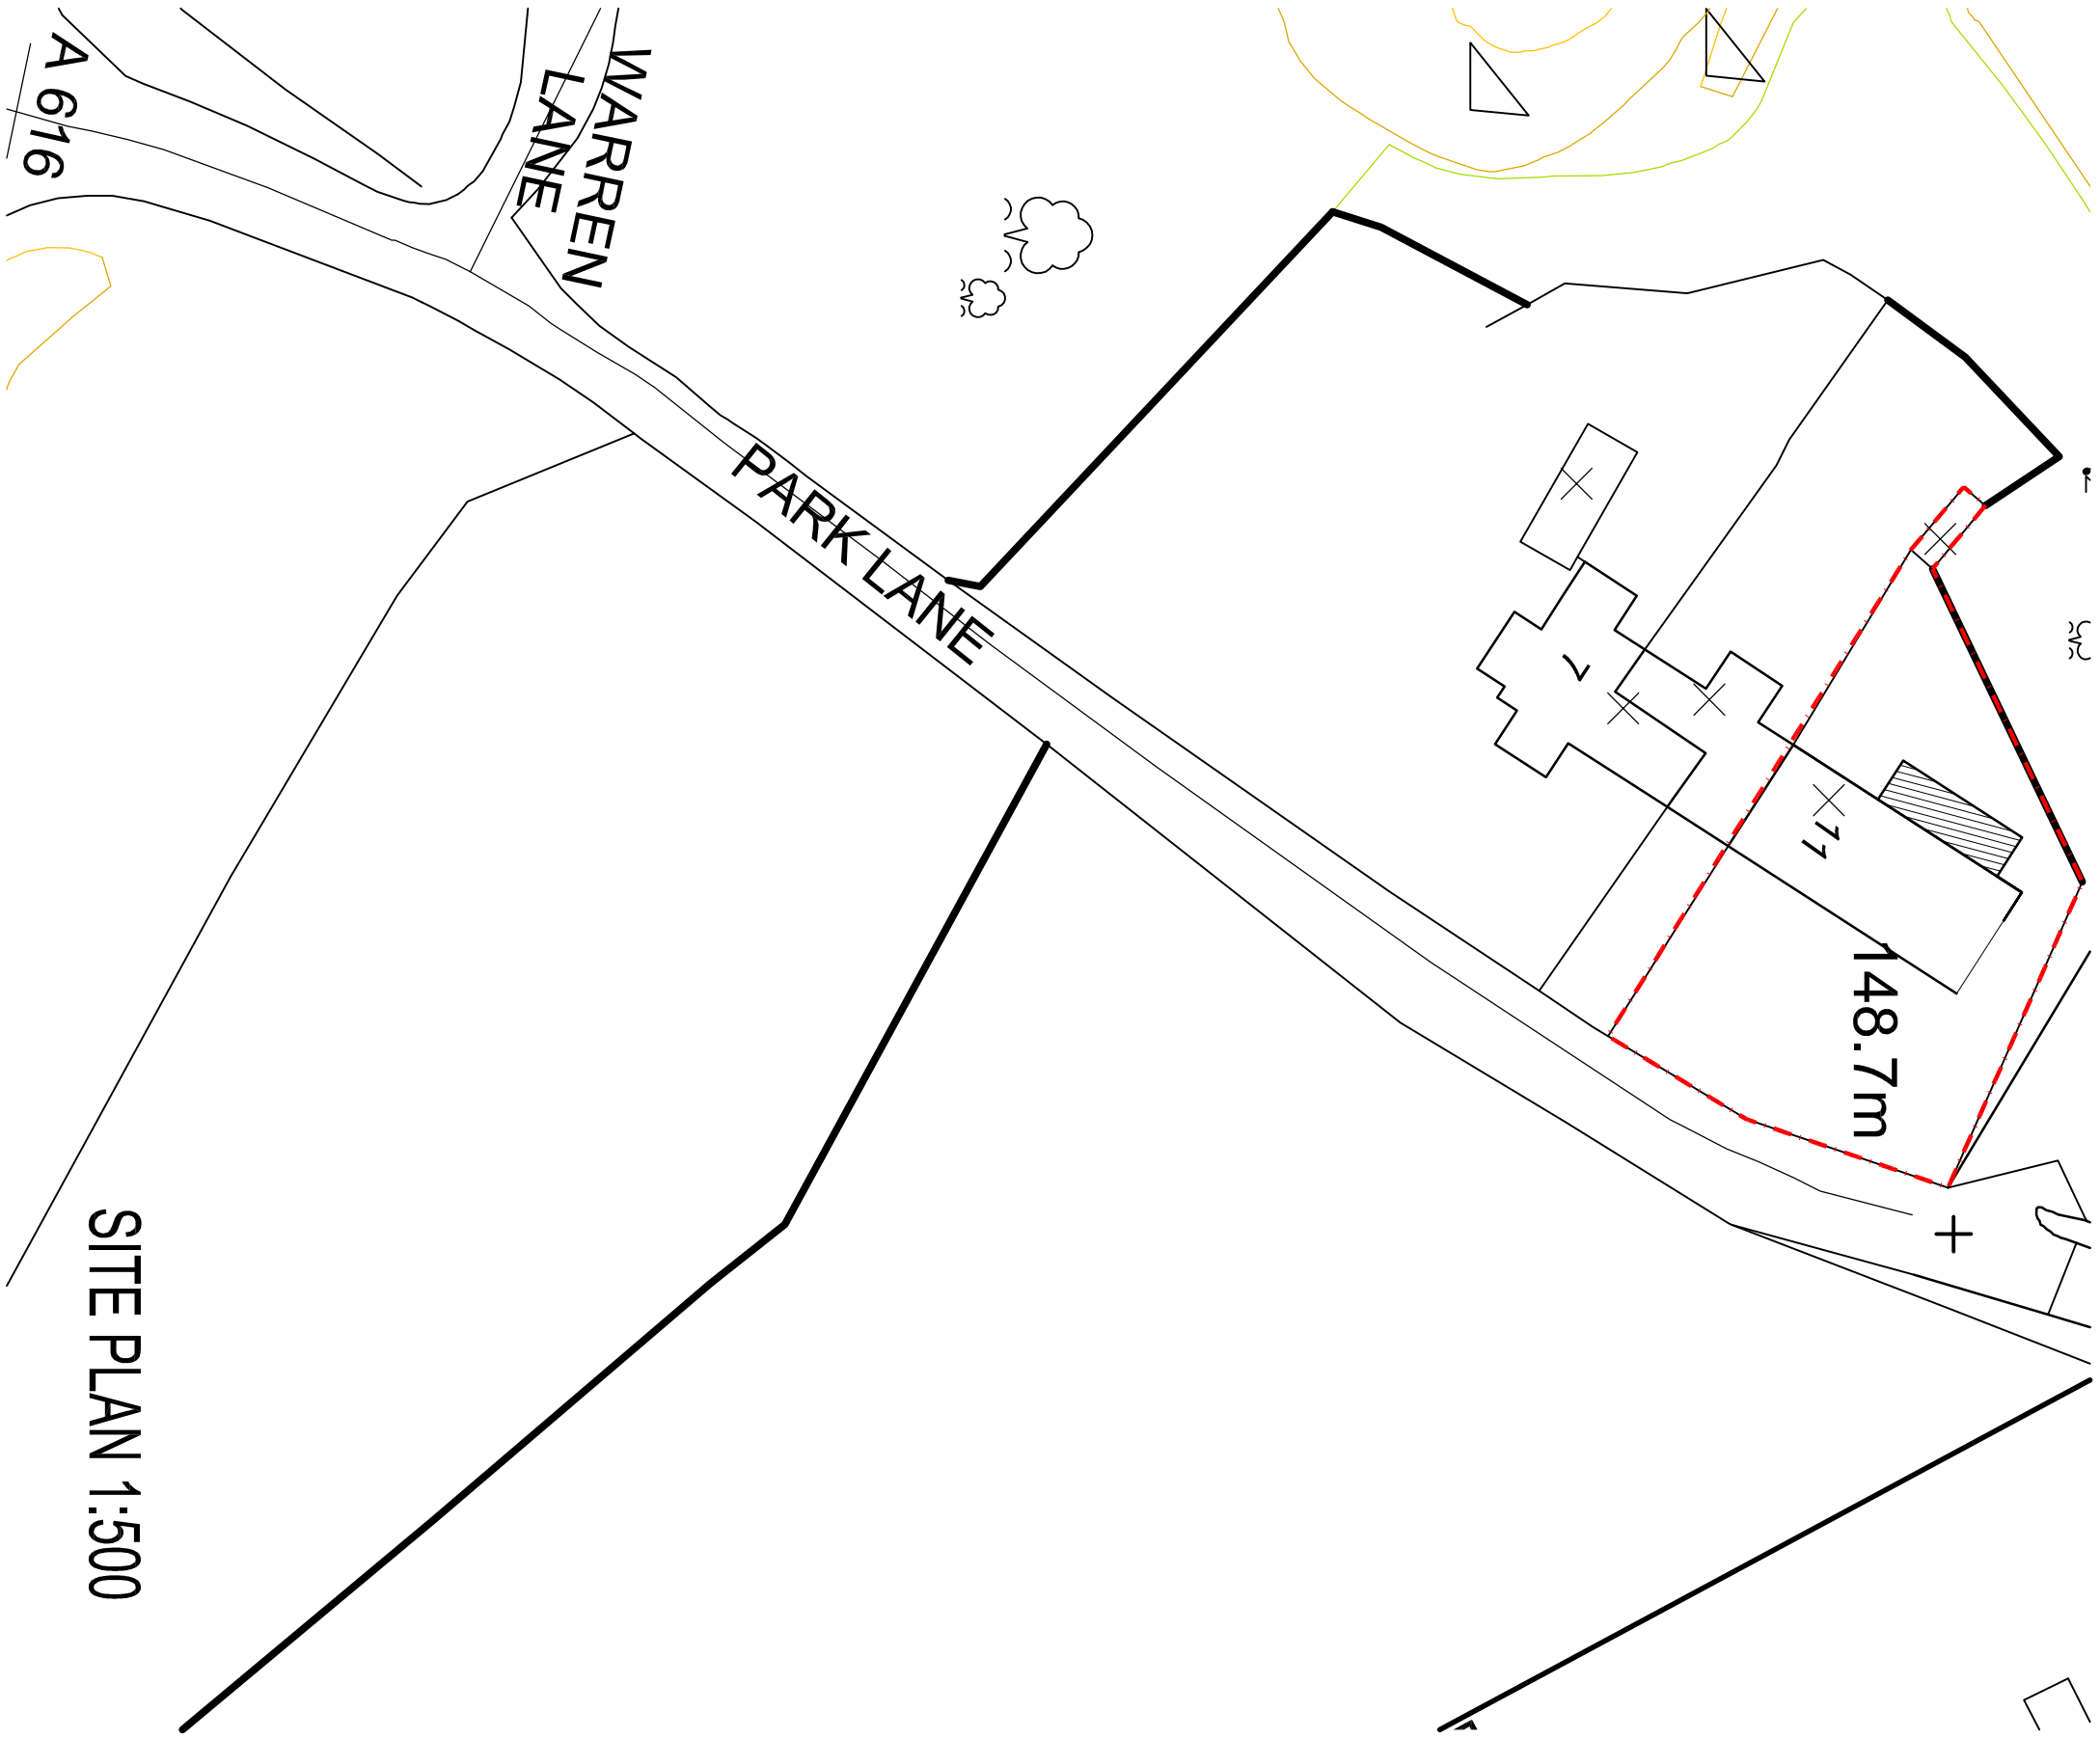

SITE PLAN 1:500

ARCHITECTURE
Cero
a 57 Oldfield Road, Sheffield S6 6DS
t 07525373731
w www.ceroarchitecture.co.uk
e info@ceroarchitecture.co.uk

MR. A . WRIGHT AT, 11 PARK LANE, BARNSLEY, S35 4LG

CONVERSION OF EXISTING CONSERVATORY INTO SUN ROOM

SITE PLAN	SCALE 1:500	APRIL '10	BAMF-02

© COPYRIGHT EXISTS ON THE DESIGNS AND INFORMATION SHOWN ON THIS DRAWING The contractor must verify all dimensions on site before making shop drawings or commencing work of any kind. No dimensions to be scaled from this drawing.