
A3

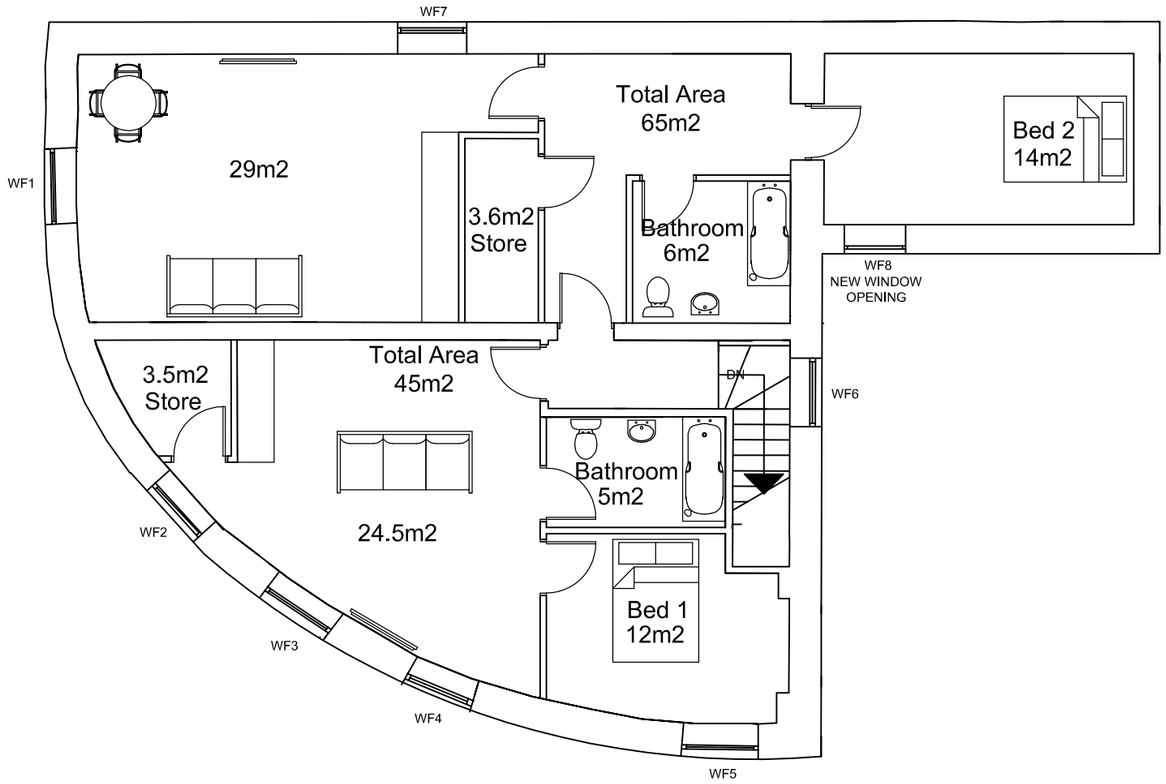

PROPOSED FIRST FLOOR PLAN

SCALE 1:100

A	14/03/20	CY	CY	CY
Amended to suit planning comments				
-	12/02/20	CY	CY	CY
Planning Issue				
Issue	Date	By	Chkd	Appd

Client
Woodroyd Ltd

Job Title
Proposed Alterations
2 - 4 Market Street
Hoyland, Barnsley
S74 9QB

Scale at A3
AS SHOWN

WOODROYD
Woodroyd Ltd
5 Woodroyd Gardens
Barnsley, S. Yorks, S73 0HB
+44 (0) 1226 107 167

Drawing Title
Proposed First Floor Plan

Drawing Status
PLANNING

Job No	Drawing No	Issue
W-005	**S-05**	**A**

Do not scale

© Woodroyd Ltd