




Ground Floor

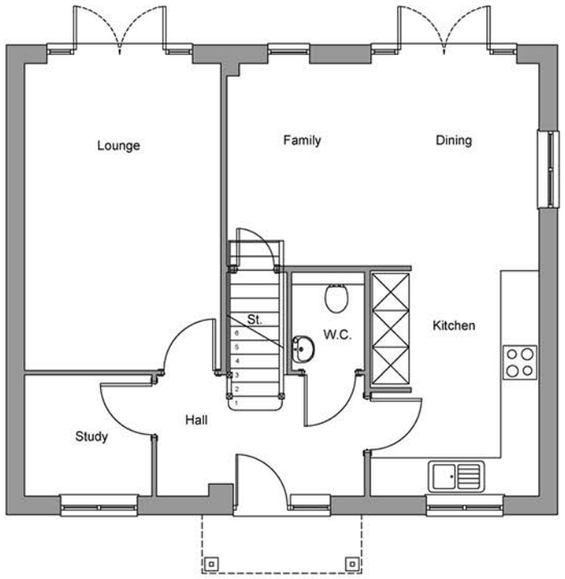


Front Elevation

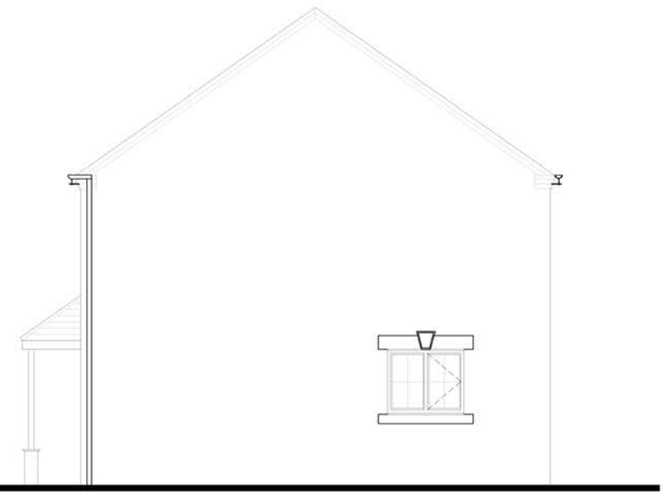


Side Elevation

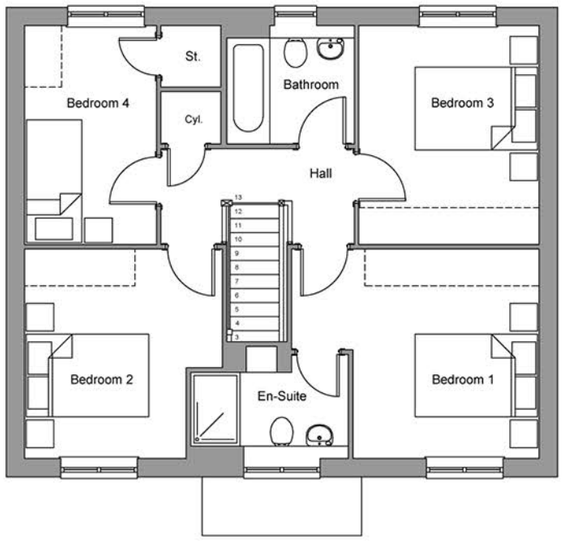

First Floor

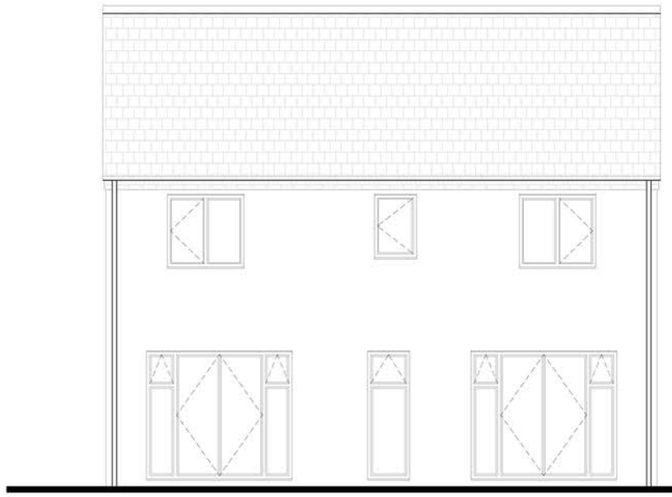

Front Elevation

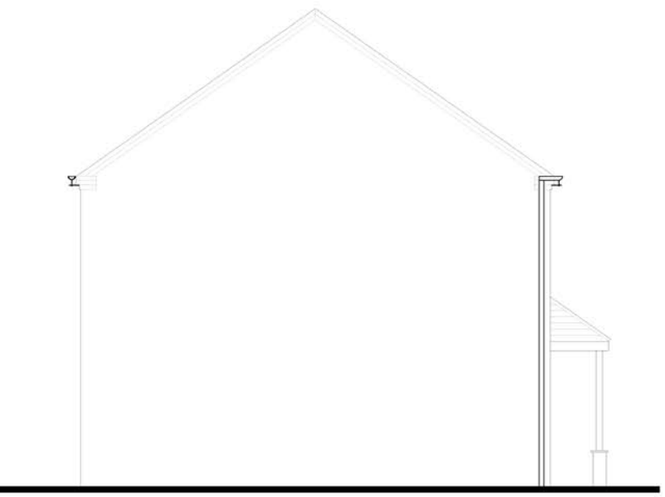

Side Elevation

House type drawing to be read in conjunction with plot:
49

Mulberry 2015 (T1)

Type 1 (As)

Planning Drawing

1273 sq ft

Scale 1:100

Date Feb 15

Drawing No. P - MulberryT1 (As)

Rev

Bellway

(Yorkshire Division)
(a member of the Bellway Plc Group of Companies)

2 Deighton Close, Wetherby, West Yorkshire LS22 7GZ
Tel 01937 583 533 Fax 01937 586 147
www.bellway.co.uk