


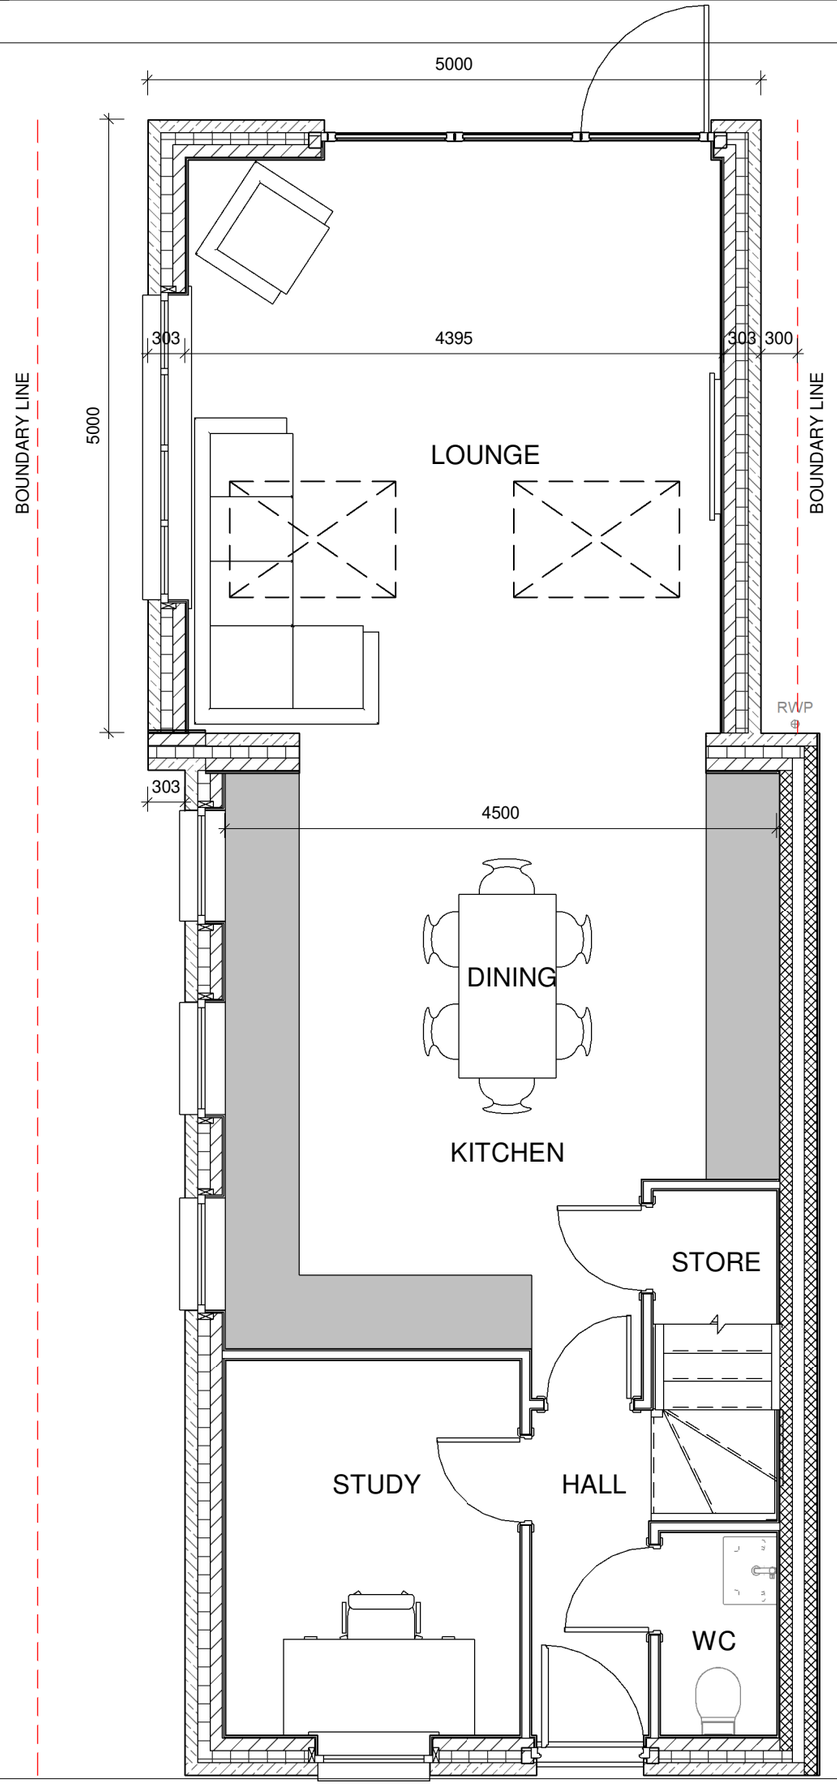

Rear Elevation

1 : 100



Left Side Elevation.

1 : 100



3D

REV	DATE	BY	AMENDMENTS
A	25/07/2022	AN	Roof lights amended.

Sketch

DATE:	SCALE @ A3:	DRAWN BY:
18/01/22	As indicated	AN

DWG TITLE:
Sketch Plans

DRWG No:	REV:
83/003	A