

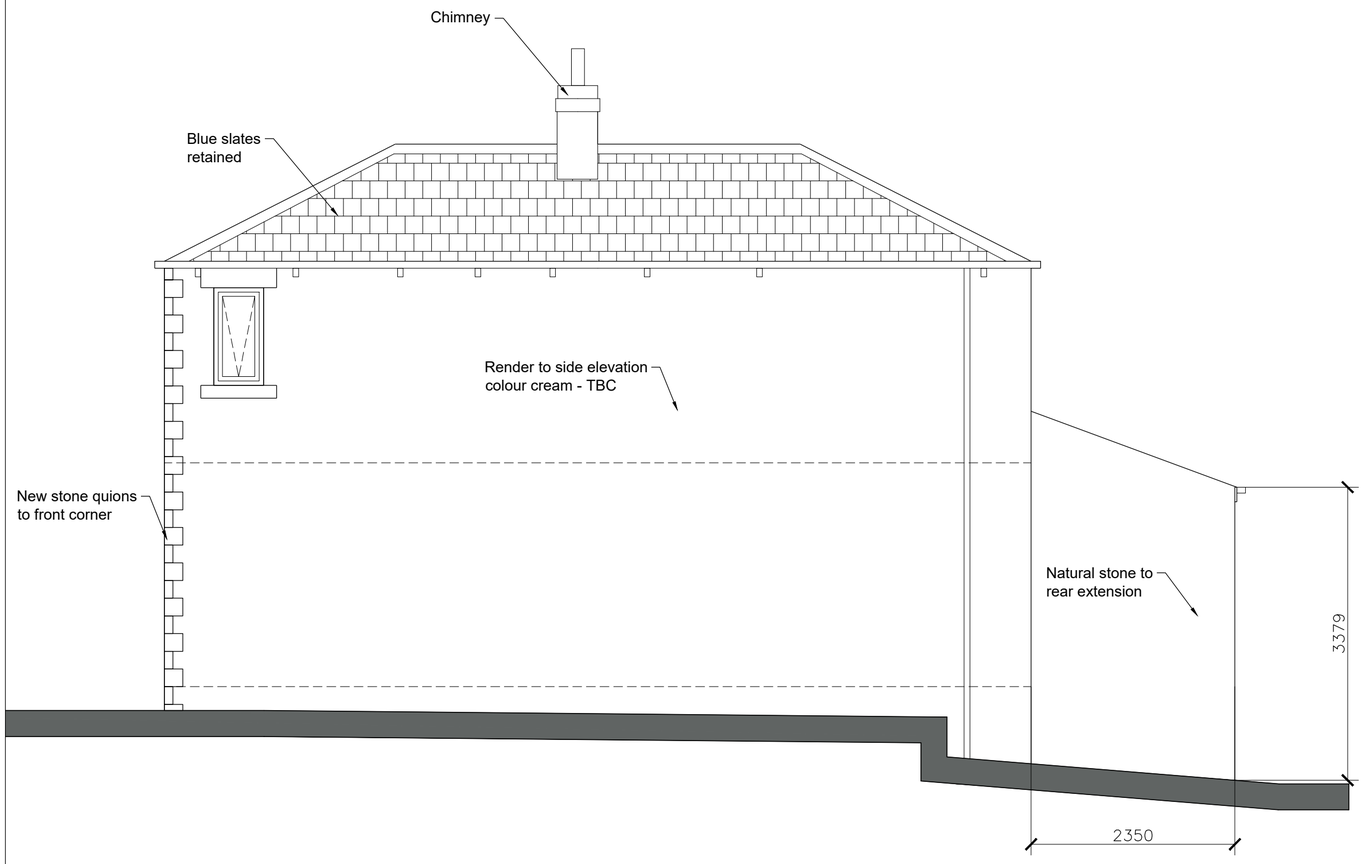


Proposed Side Elevation
1:50

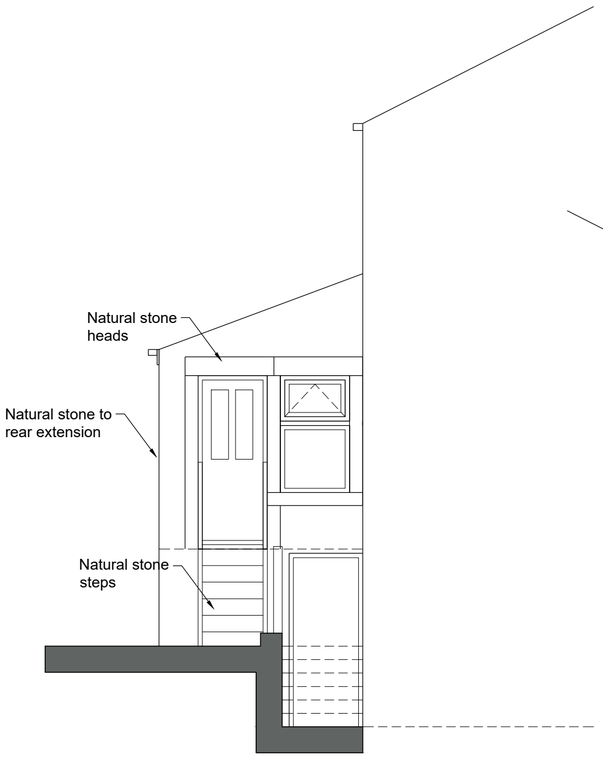

Proposed Side Elevation to rear extension
1:50

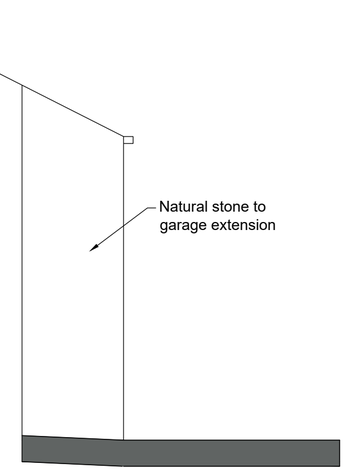

Proposed Side Elevation between utility and garage
1:50

0 500 1000 1500 2000 2500mm
SCALE 1:50

Client	Mr & Mrs T Kane			
Drawing Title	Proposed Rear Elevation			
Address	1 Bence Lane Darton; Barnsley S75 5NX			
Drawing Number	TK/2023/15			
Drawing Status	Planning			
Scale	1:50	Sheet Size	A2-LANDSCAPE	Date 26-04-2023