
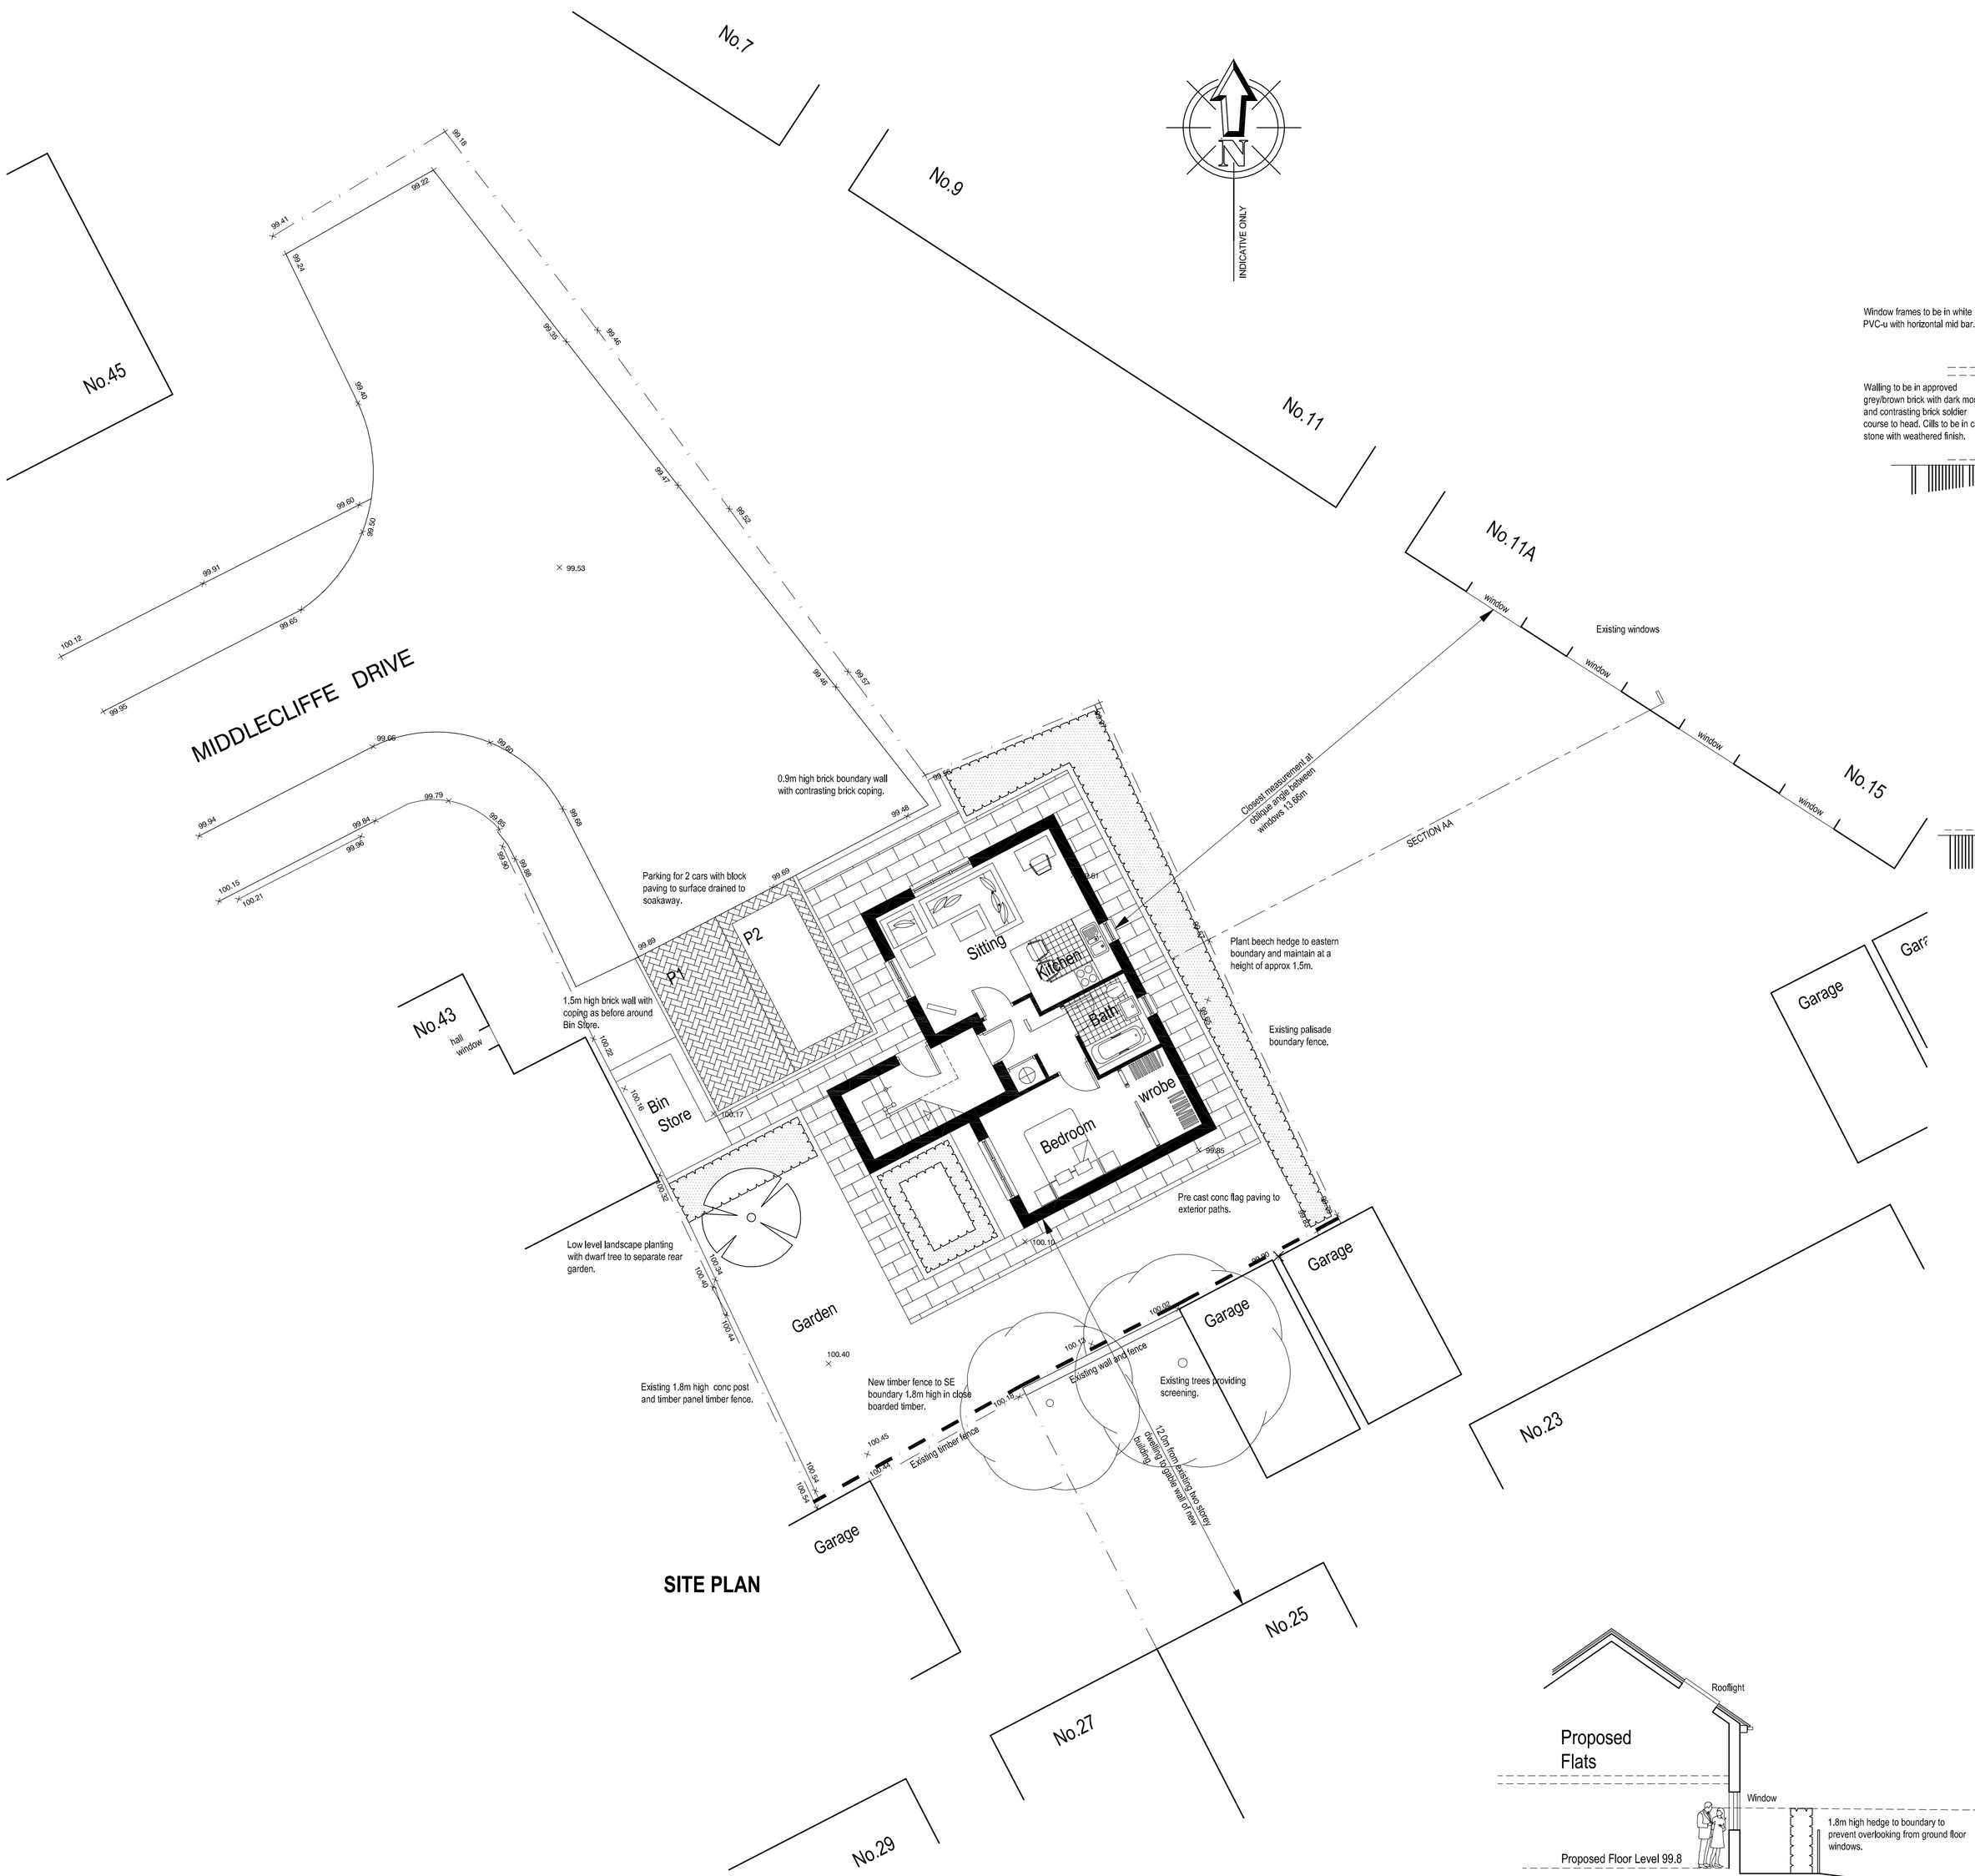


SITE PLAN


0 1m 2m 3m 4m 5m 10m 15m

1:100 scale bar

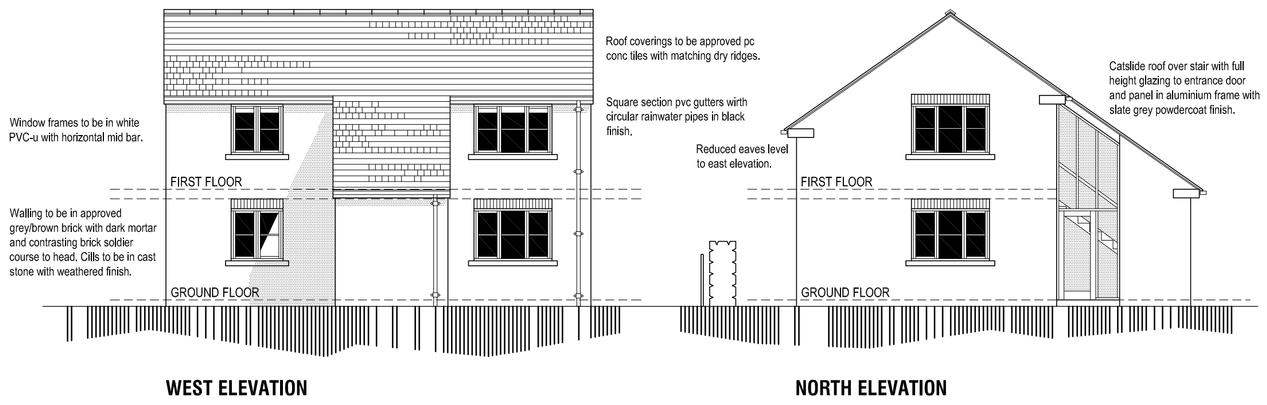

WEST ELEVATION

NORTH ELEVATION

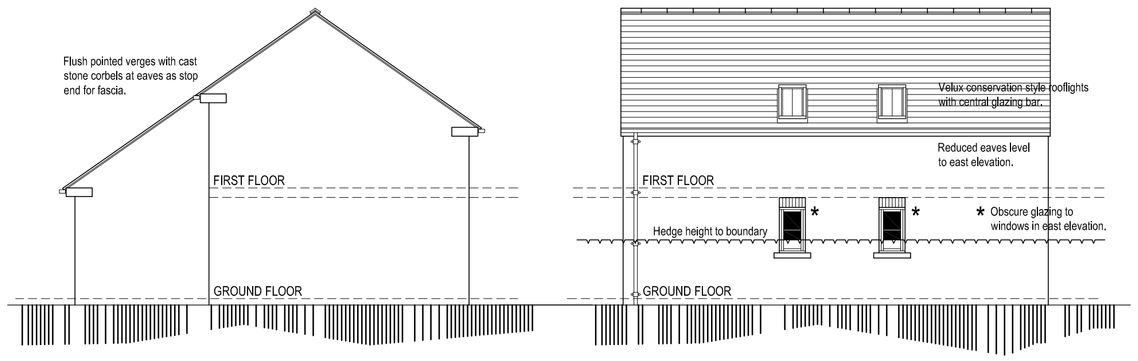

SOUTH ELEVATION


EAST ELEVATION

NORTH

GROUND FLOOR PLAN



FIRST FLOOR PLAN

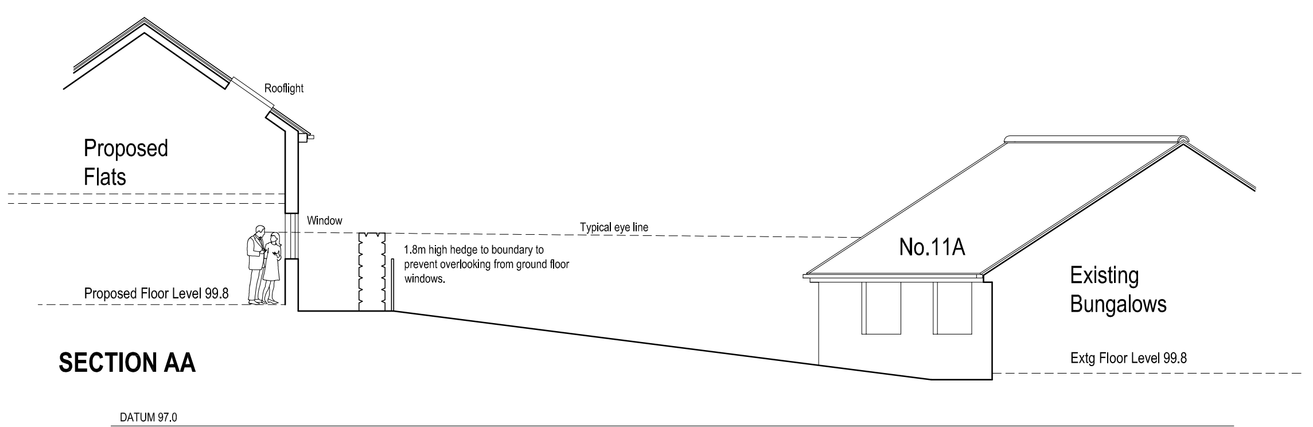

SECTION AA

RESIDENTIAL DEVELOPMENT
2No FLATS ON LAND ADJACENT
43 MIDDLECLIFFE DRIVE
CROW EDGE

PROPOSALS

PLANS & ELEVATIONS

Chris Carr Associates
ARCHITECTS
6A Eastgate, Barnsley, S70 2EP
Tel:(01226) 286256 Fax:(01226) 207304
Email: mail@cca-arch.co.uk

Scale.	1:100	Drawn.	MJB
Date.	NOV 08	Ref. No.	23.38
DWG. No.	P1	Rev.	