


Do not scale from this drawing.

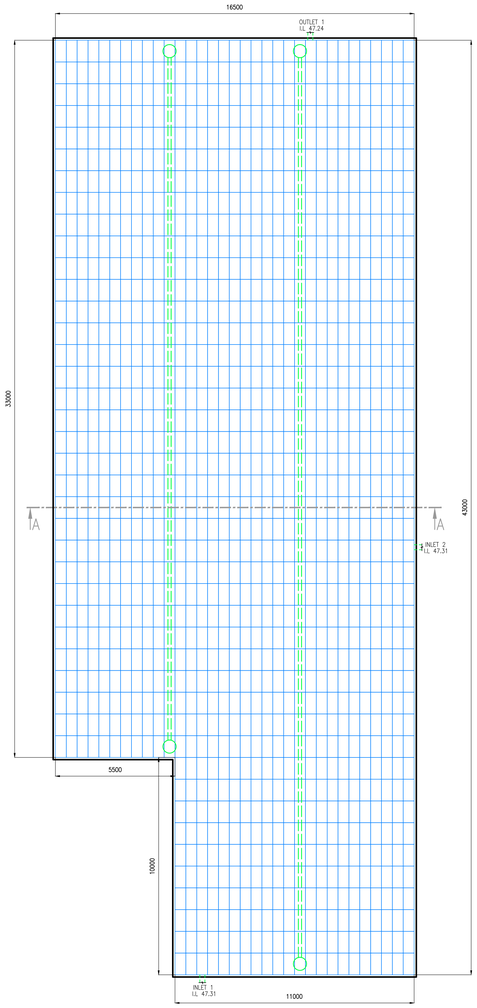


PLAN OF CELLUAR SURFACE WATER ATTENUATION TANK
Scale 1:100

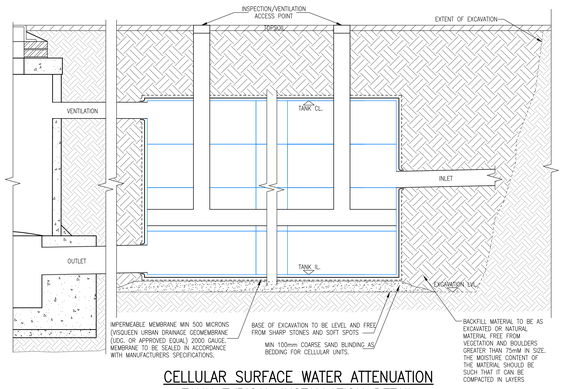


CELLULAR SURFACE WATER ATTENUATION TANK TYPICAL INSTALLATION DETAIL
Scale 1:20

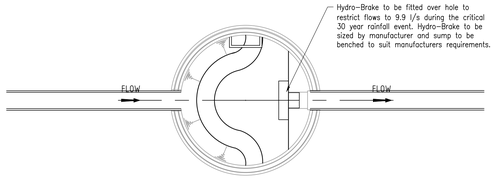

PLAN
Scale 1:20

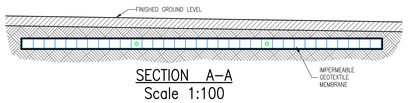


SECTION A–A
Scale 1:100

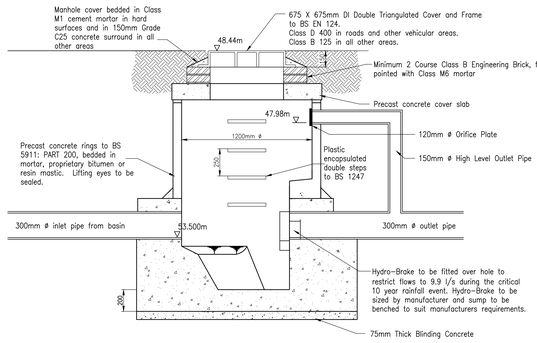


ELEVATION


DISCHARGE CONTROL DEVICE	OUTFLOW DURING CRITICAL 30 YEAR RAINFALL RETURN EVENT	INVERT LEVEL
HYDRO-BRAKE	Max. 9.9 l/s	47.11m

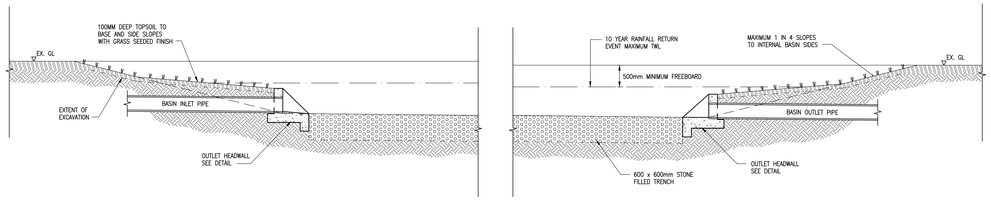


TYPICAL SECTION ALONG BASIN LENGTH
Scale 1:50

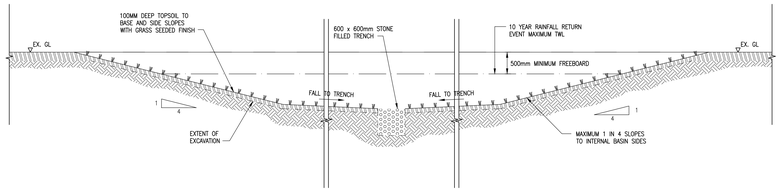


TYPICAL SECTION ACROSS BASIN
Scale 1:50

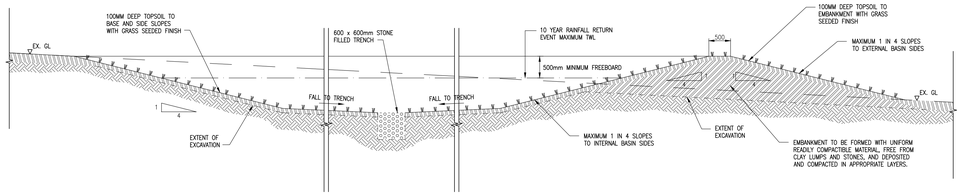


TYPICAL SECTION ACROSS BASIN
Scale 1:50

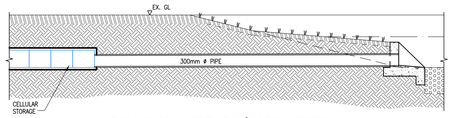

CELLULAR STORAGE/BASIN DETAIL
Scale 1:50

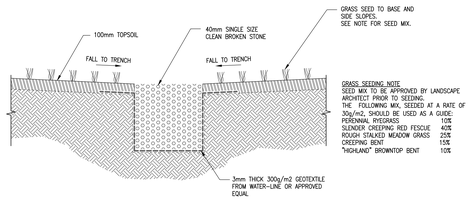


TYPICAL SECTION ACROSS 600 x 600mm TRENCH
Scale 1:20

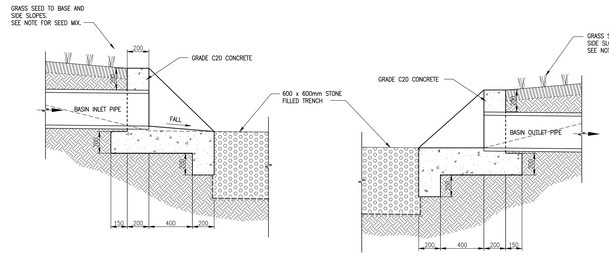

INLET HEADWALL SECTION
Scale 1:20

OUTLET HEADWALL SECTION
Scale 1:20

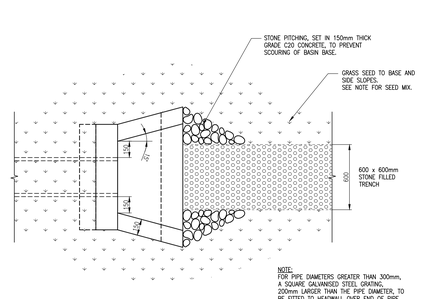

PLAN OF HEADWALL
Scale 1:20

Rev.	Date	Description	Drawn	Checked	Approved

Notes:

Client: BALMORAL www.balmoral-group.com

Project Title: HICKLETON COLLIERY SITE, THURNSCOE, BARNSLEY, SOUTH YORKSHIRE

Drawing Title: STANDARD ATTENUATION CONSTRUCTION DETAILS

FAIRHURST
88 Queens Road,
ABERDEEN, AB15 4YQ
Tel. 01224 321 222 Fax: 01224 323 201

Scale at A0:	Status:	
AS SHOWN	For Information	
Drawn:	Checked:	Approved:
AG	KT	ASK
Date:	Date:	Date:
19/12/16	19/12/16	19/12/16

Drawing No.: 116641/2011 Revision: –