


PROPOSED FRONT ELEVATION

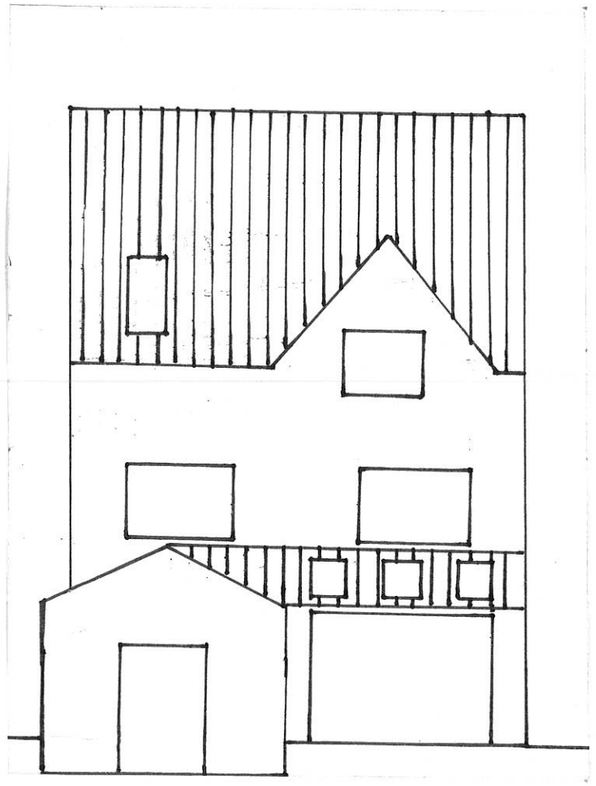

PROPOSED REAR ELEVATION

Proposed extention of:
12 Bayford Way, Wombwell,
Barnsley. S73 0BU

Drawing Title:

PROPOSED FRONT & REAR ELEVATIONS

Scale: 1:100 @ A3

Date: MARCH '16