
Copyright - These drawings were originally prepared by others and the client has given M & P authorisation to use same.

M & P accept no liability for their accuracy.

These drawings are for Planning purposes only and should not be used for any other purposes.

SCALE 0m 4m 8m 12m

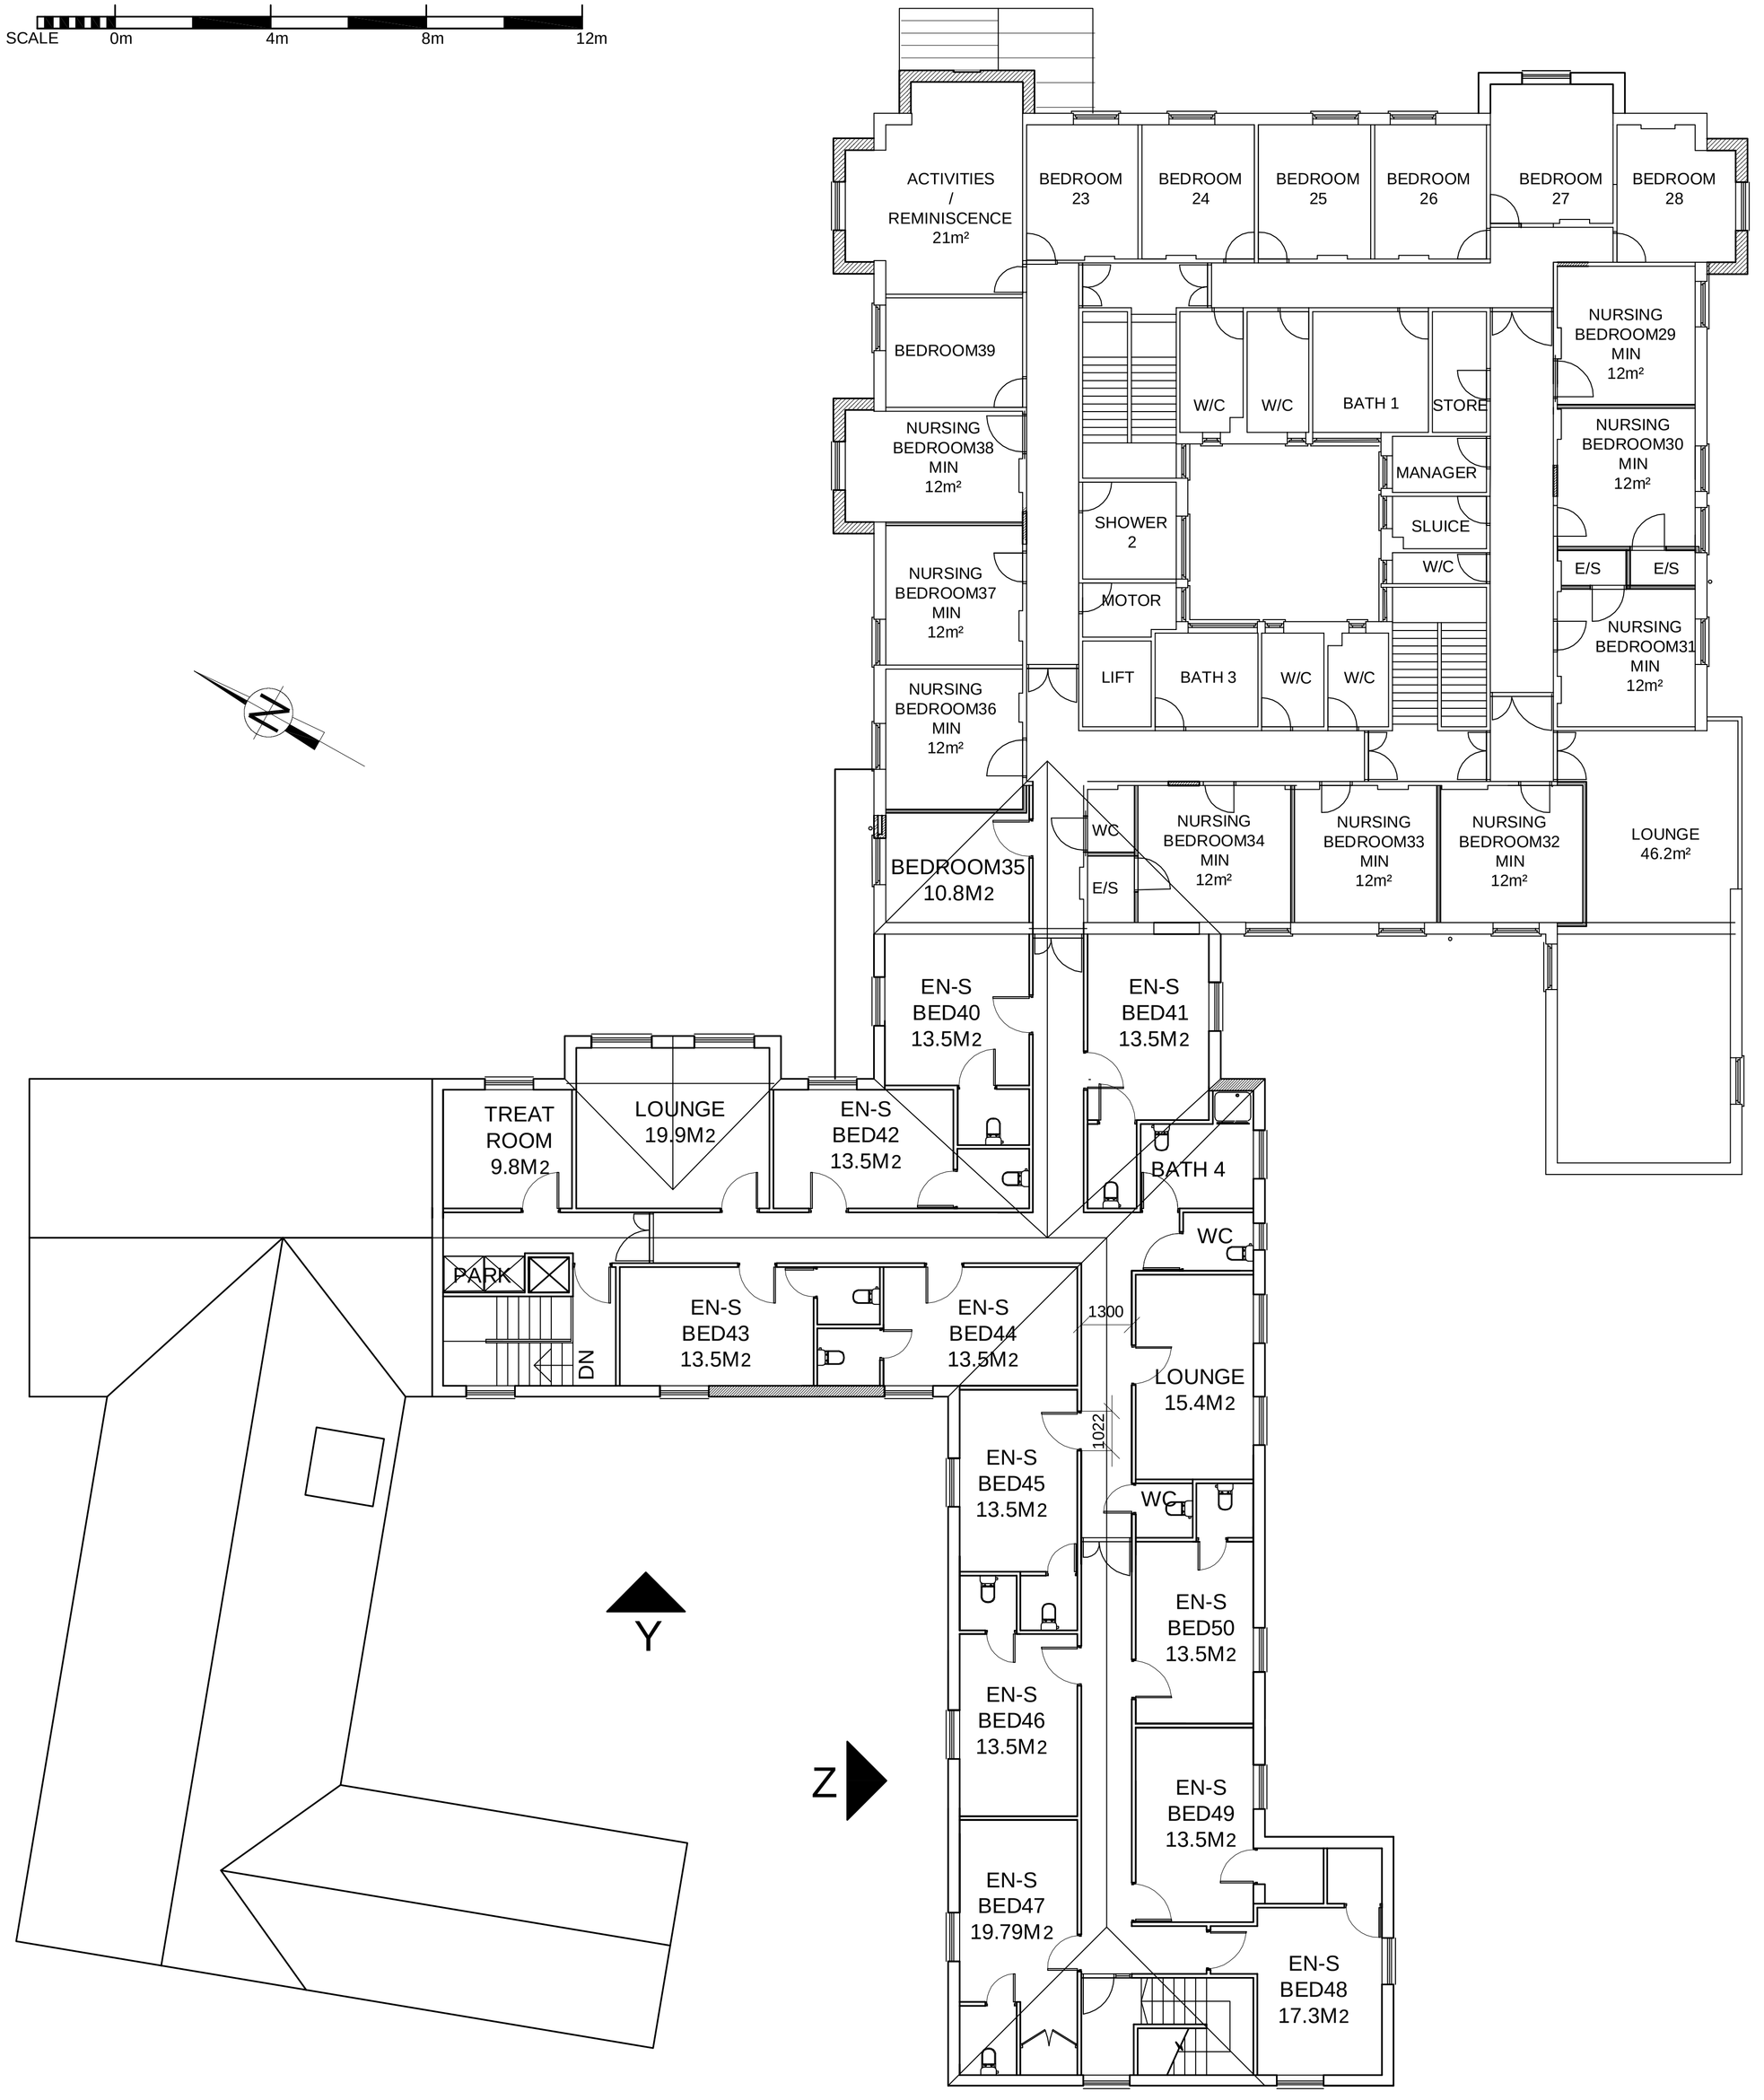

Rev:	Description:	Date:
.	.	.

PLANNING.

MITCHELL + PROCTOR
Chartered Architects.
Sunnybank.
12 Albion Road.
Chesterfield. S40 1LJ.
Tel : 01246 275 107
Fax : 01246 279 252
Email - ray@mitchellproctor.fsnet.co.uk

Client:	Mr. B.KALAR
Project:	PROPOSED ALTERATIONS & EXTENSIONS
Project Address:	HOLLY TREE LODGE, SCEPTONE GROVE, SHAFTON
Drawing Title:	PROPOSED FIRST FLOOR PLAN
Scale: 1:100	Date: MAR 2010
Drawn: VLM/CRB	Checked: .

Drawing No.:

10-100-02

PDF created with pdfFactory Pro trial version www.pdffactory.com