V 1.4


SITE LOCATION



Reproduced by permission of Ordnance Survey on behalf of the Controller of Her Majesty's Stationery Office
All rights reserved. © Crown Copyright licence no. 100022432

0m 1km 2km

SITE AREA PLAN
SCALE 1:50,000

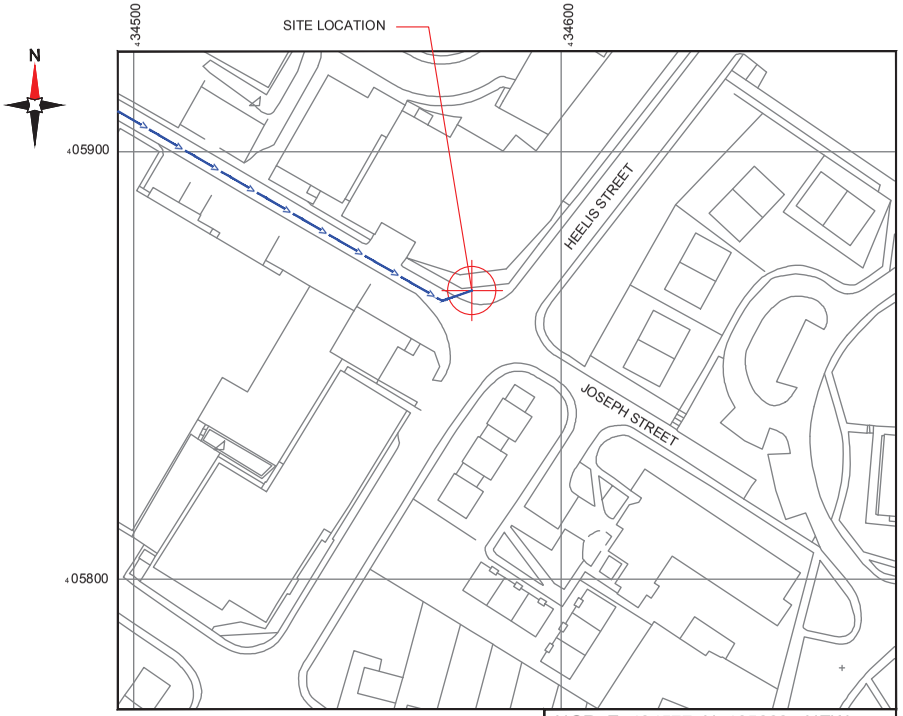

Reproduced by permission of Ordnance Survey on behalf of the Controller of Her Majesty's Stationery Office
All rights reserved. © Crown Copyright licence no. 100022432

NGR E: 434577, N: 405868 - NEW
NGR E: 434582, N: 405867 - EXISTING

0m 10m 50m

SITE LOCATION PLAN
SCALE 1:1250



SITE PHOTOGRAPH

GOOGLE MAPS QR CODE

GOOGLE MAPS - https://maps.google.com/maps?z=12&t=h&q=loc:53.548315+-1.4796230

GOOGLE STREETVIEW - https://www.google.com/maps/@53.5482831,-1.4795463,3a,75y,2.05h,73.83t/data=!3m6!1e1!3m4!1skBkZv0WEM5FGOiA9Cmt66Q!2e0!7i13312!8i6656

NOTES:

1. ALL DIMENSIONS IN MM UNLESS OTHERWISE NOTED.

DIRECTIONS TO SITE:

Head northwest on M1. At junction 37, take the A628 exit to Manchester/Barnsley. At Dodworth Roundabout, take the 3rd exit onto Dodworth Rd/A628. At Townend Roundabout, take the 4th exit onto West Way/A628. Turn right onto Upper New St. At the roundabout, continue straight onto New St. Turn left onto Joseph St and site is located on the left hand side.

SITE PROVIDER'S PROPERTY BOUNDARY:
ACCESS ROUTE TO SITE:
LEASE ACCESS ROUTE:

Master:	MBNL / EE / H3G:	Project:	Purpose of Issue:	Issue:
M001	MBNL	ATAP	Planning	A

Date:	05/06/2019
Drawn:	CDN
Checked:	RN
Approved:	BS

Revision / Upgrade Description: First Issue

Hutchison 3G UK Limited
Star House, 20 Grenfell Road
Maidenhead, SL6 1EH
Tel: 01628 765 000
Fax: 01628 765 001

H3G Base Station Information line:
0845 6043000
Available 8am-6pm Monday to Friday

Hatfield Business Park
Hatfield
Hertfordshire
AL10 9BW

Tel: 01707 315000
Fax: 01707 319001

MBNL
Mobile Broadband Network Limited
Sixth Floor, Thames Tower, Station Road, Reading, RG1 1LX

Design Consultant & Principal Contractor:

WHP Telecoms
Unit 1 Maple Park,
Low Fields Avenue, Leeds
LS12 6HH

Tel: 01133023550
e-mail: info@whptelecoms.com

Site Name: JOSEPH STREET DNS

Site ID: 903807

Address:
4 JOSEPH STREET,
BARNSLEY,
S70 1LH

Title: 002 SITE LOCATION DRAWING

Project: ATAP

Purpose of Issue: PLANNING

EE Cell ID:	MBNL Cell ID:	3UK Cell ID:
75953	BAR016	S0519


Master Drawing No: 903807_BAR016_75953_S0519_M001

Issue: A

100mm
50mm
10mm

V 1.4

Asset Reference	Asset Desciption:	Asset Status:	Antenna / Dish / MHA / RRU / Equipment Access Desciption:	Asset Reference	Asset Desciption:	Asset Status:	Antenna / Dish / MHA / RRU / Equipment Access Desciption:	Asset Reference	Asset Desciption:	Asset Status:	Antenna / Dish / MHA / RRU / Equipment Access Desciption:
A1-A4	Aperture	Proposed	MEWP Access	CAB1-7	Cabinet	Proposed	Unrestricted Access	BT1-3	BOB Top	Proposed	MEWP Access
B1-B4	Aperture	Proposed	MEWP Access	CAB8	Cabinet	Existing	Unrestricted Access	BB1-3	BOB Bottom	Proposed	Unrestricted Access
C1-C4	Aperture	Proposed	MEWP Access	CAB9	Cabinet	Existing	Unrestricted Access				

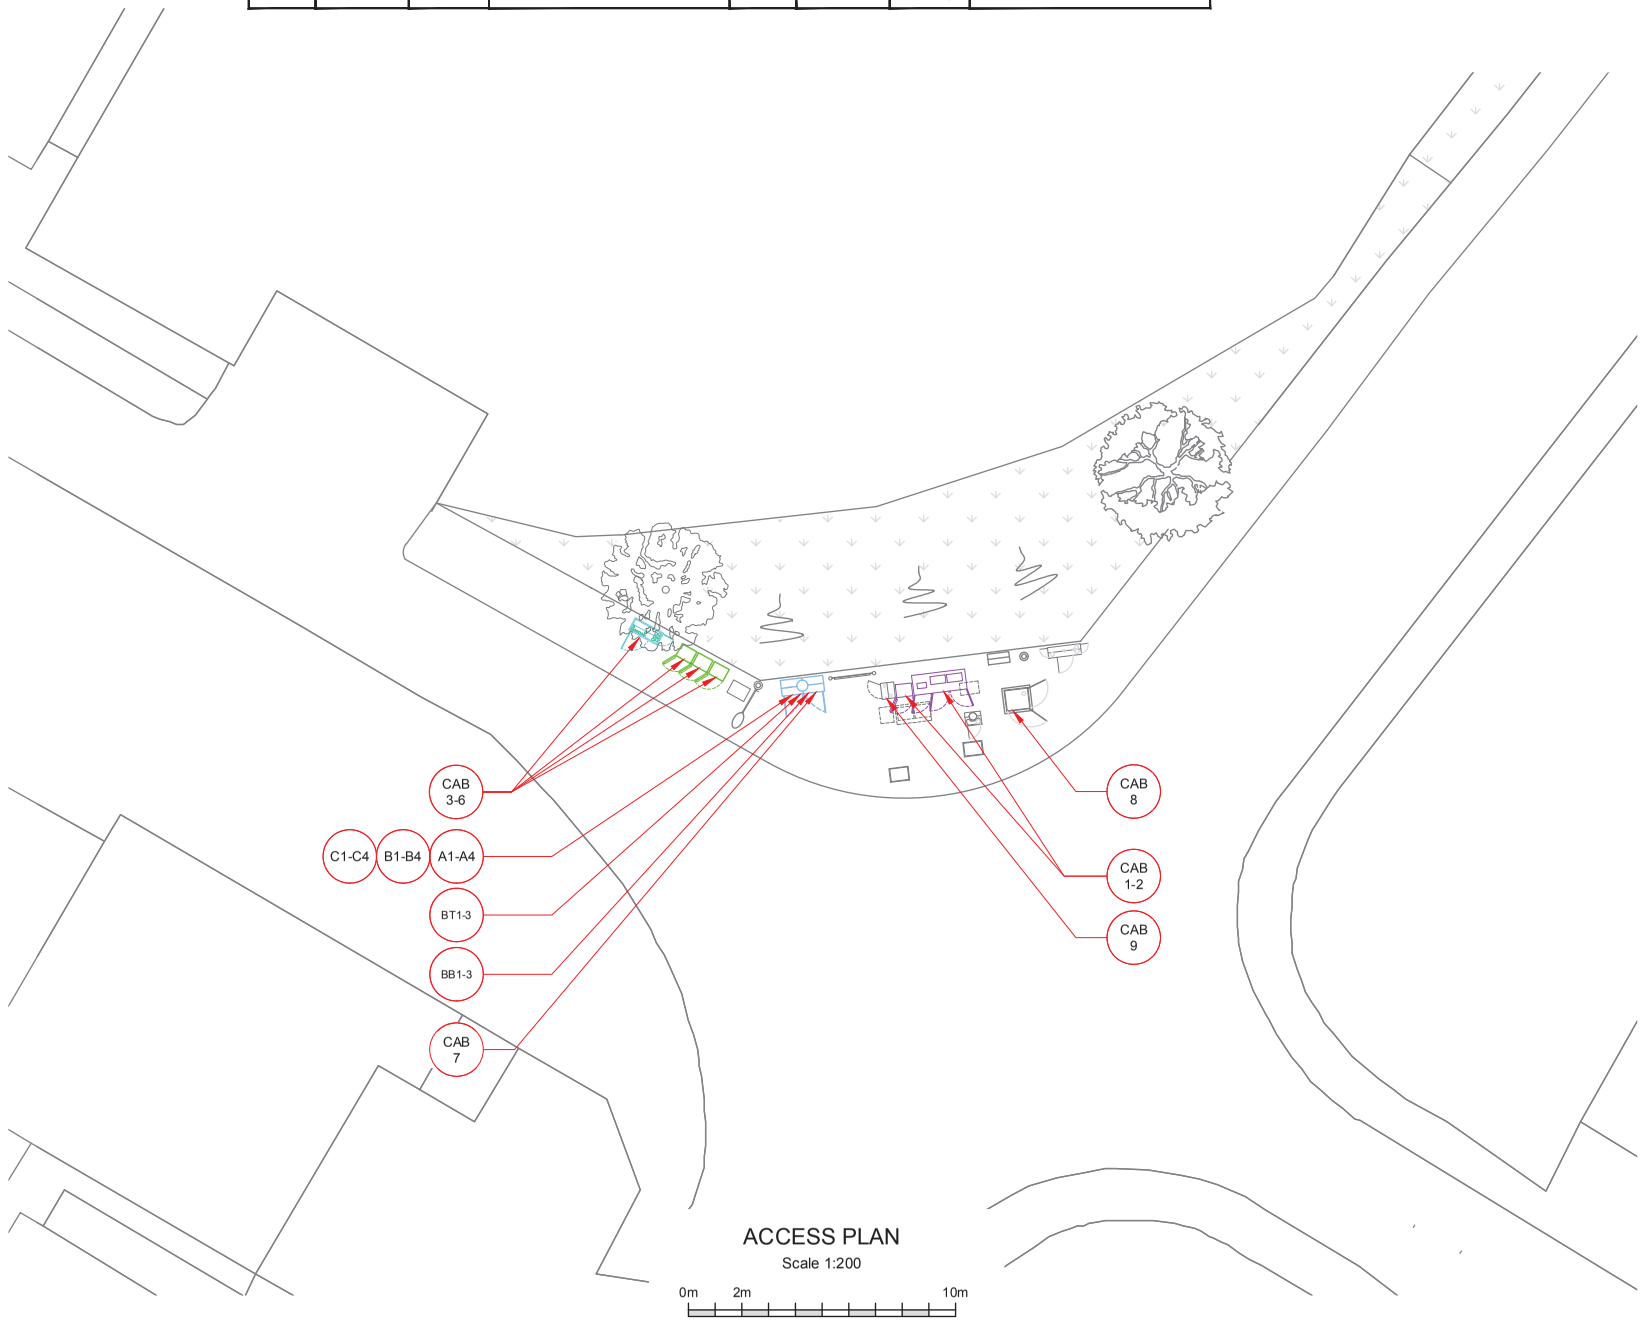

NOTES:

1. ALL DIMENSIONS IN MM UNLESS OTHERWISE NOTED.

DEFINED ACCESS ROUTE DESCRIPTION FROM SITE ENTRANCE TO THE EQUIPMENT:

Master:	MBNL / EE / H3G:	Project:	Purpose of Issue:	Issue:
M001	MBNL	ATAP	Planning	A

Date:	05/06/2019	Revision / Upgrade Description:
Drawn:	CDN	First Issue
Checked:	RN	
Approved:	BS	

Hutchison 3G UK Limited
Star House, 20 Grenfell Road
Maidenhead, SL6 1EH
Tel: 01628 765 000
Fax: 01628 765 001

H3G Base Station Information line:
0845 6043000
Available 8am-6pm Monday to Friday

Hatfield Business Park
Hatfield
Hertfordshire
AL10 9BW

Tel: 01707 315000
Fax: 01707 319001

MBNL
Mobile Broadband Network Limited
Sixth Floor, Thames Tower, Station Road, Reading, RG1 1LX

Design Consultant & Principal Contractor:

WHP Telecoms
Unit 1 Maple Park,
Low Fields Avenue, Leeds
LS12 6HH

Tel: 01133023550
e-mail: info@whptelecoms.com

Site Name: JOSEPH STREET DNS

Site ID: 903807

Address:

4 JOSEPH STREET,
BARNSLEY,
S70 1LH

Title: 003 ACCESS PLAN

Project: ATAP

Purpose of Issue: PLANNING


EE Cell ID:	MBNL Cell ID:	3UK Cell ID:
75953	BAR016	S0519

Master Drawing No: 903807_BAR016_75953_S0519_M001

Issue: A

100mm
50mm
10mm

V 1.4

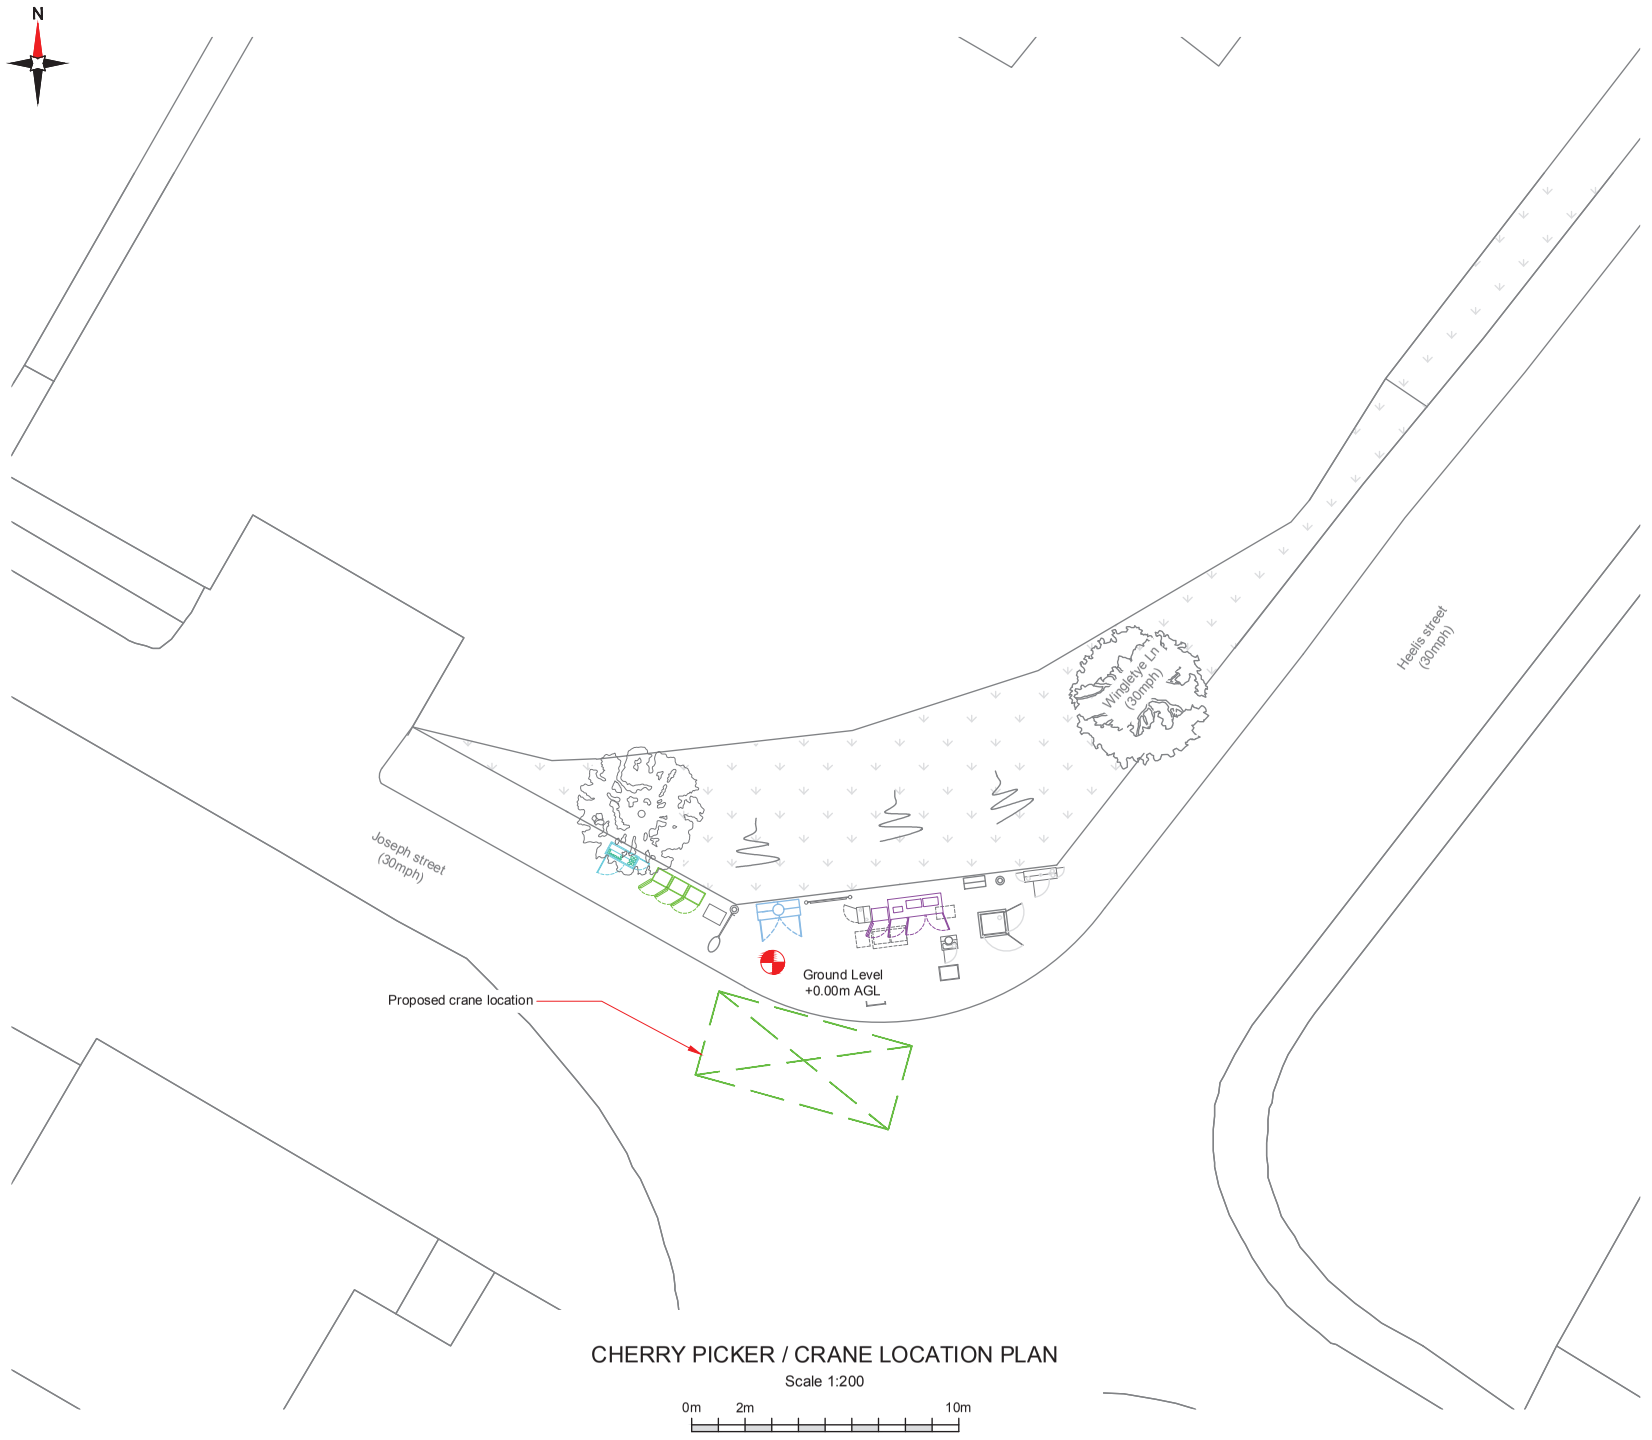

CHERRY PICKER / CRANE LOCATION PLAN

Scale 1:200

0m 2m 10m

NOTES:

1. ALL DIMENSIONS IN MM UNLESS OTHERWISE NOTED.

PROPOSED CRANE OR CHERRY PICKER LOCATION:

Master:	MBNL / EE / H3G:	Project:	Purpose of Issue:	Issue:
M001	MBNL	ATAP	Planning	A

Date:	05/06/2019
Drawn:	CDN
Checked:	RN
Approved:	BS

Revision / Upgrade Description:
First Issue

Hutchison 3G UK Limited
Star House, 20 Grenfell Road
Maidenhead, SL6 1EH
Tel: 01628 765 000
Fax: 01628 765 001

H3G Base Station Information line:
0845 6043000
Available 8am-6pm Monday to Friday

Hatfield Business Park
Hatfield
Hertfordshire
AL10 9BW

Tel: 01707 315000
Fax: 01707 319001

Mobile Broadband Network Limited
Sixth Floor, Thames Tower, Station Road, Reading, RG1 1LX

Design Consultant & Principal Contractor:

WHP Telecoms
Unit 1 Maple Park,
Low Fields Avenue, Leeds
LS12 6HH

Tel: 01133023550
e-mail: info@whptelecoms.com

Site Name: JOSEPH STREET DNS

Site ID: 903807

Address:

4 JOSEPH STREET,
BARNSLEY,
S70 1LH

Title: 005 CHERRY PICKER/CRANE LOCATION(S)

Project: ATAP

Purpose of Issue: PLANNING


EE Cell ID:	MBNL Cell ID:	3UK Cell ID:
75953	BAR016	S0519

Master Drawing No: 903807_BAR016_75953_S0519_M001

Issue: A

100mm
50mm
10mm

V 1.4

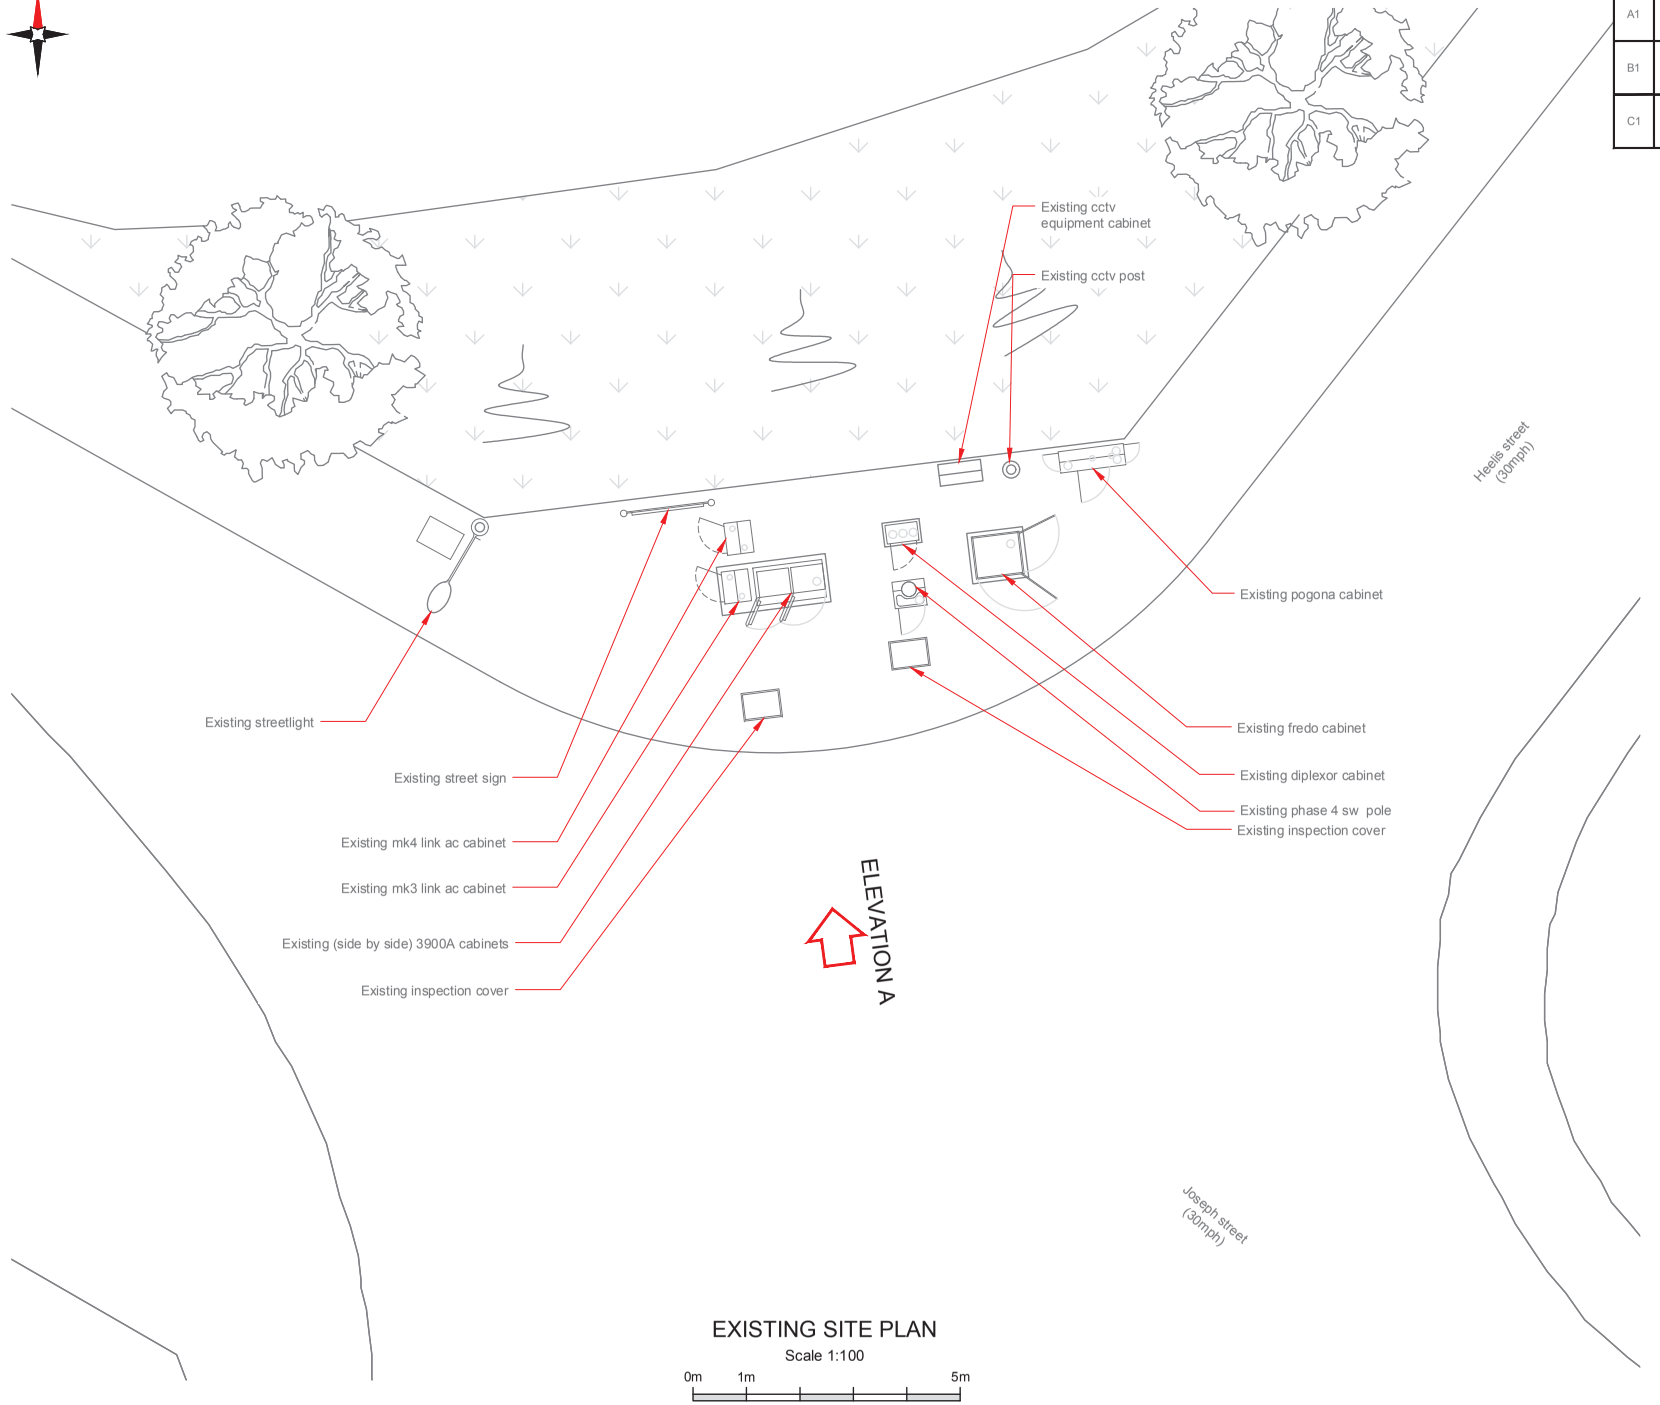

EXISTING SITE PLAN

Scale 1:100

0m 1m 5m

Existing Antenna ID	Existing Antenna Bearing
A1	320°
B1	80°
C1	200°

Master:	MBNL / EE / H3G:	Project:	Purpose of Issue:	Issue:
M001	MBNL	ATAP	Planning	A
Date:	05/06/2019	Revision / Upgrade Description:		
Drawn:	CDN	First Issue		
Checked:	RN			
Approved:	BS			

Hutchison 3G UK Limited
Star House, 20 Grenfell Road
Maidenhead, SL6 1EH
Tel: 01628 765 000
Fax: 01628 765 001

H3G Base Station Information line:
0845 6043000
Available 8am-6pm Monday to Friday

Hatfield Business Park
Hatfield
Hertfordshire
AL10 9BW

Tel: 01707 315000
Fax: 01707 319001

MBNL
Mobile Broadband Network Limited
Sixth Floor, Thames Tower, Station Road, Reading, RG1 1LX

Design Consultant & Principal Contractor:

WHP Telecoms
Unit 1 Maple Park,
Low Fields Avenue, Leeds
LS12 6HH

Tel: 01133023550
e-mail: info@whptelecoms.com

Site Name: JOSEPH STREET DNS

Site ID: 903807

Address:

4 JOSEPH STREET,
BARNSLEY,
S70 1LH

Title: 100 EXISTING SITE PLAN

Project: ATAP

Purpose of Issue: PLANNING

EE Cell ID:	MBNL Cell ID:	3UK Cell ID:
75953	BAR016	S0519


Master Drawing No: 903807_BAR016_75953_S0519_M001

Issue: A

100mm
50mm
10mm

V 1.4

Existing Antenna ID	Existing Antenna Bearing
A1	320°
B1	80°
C1	200°

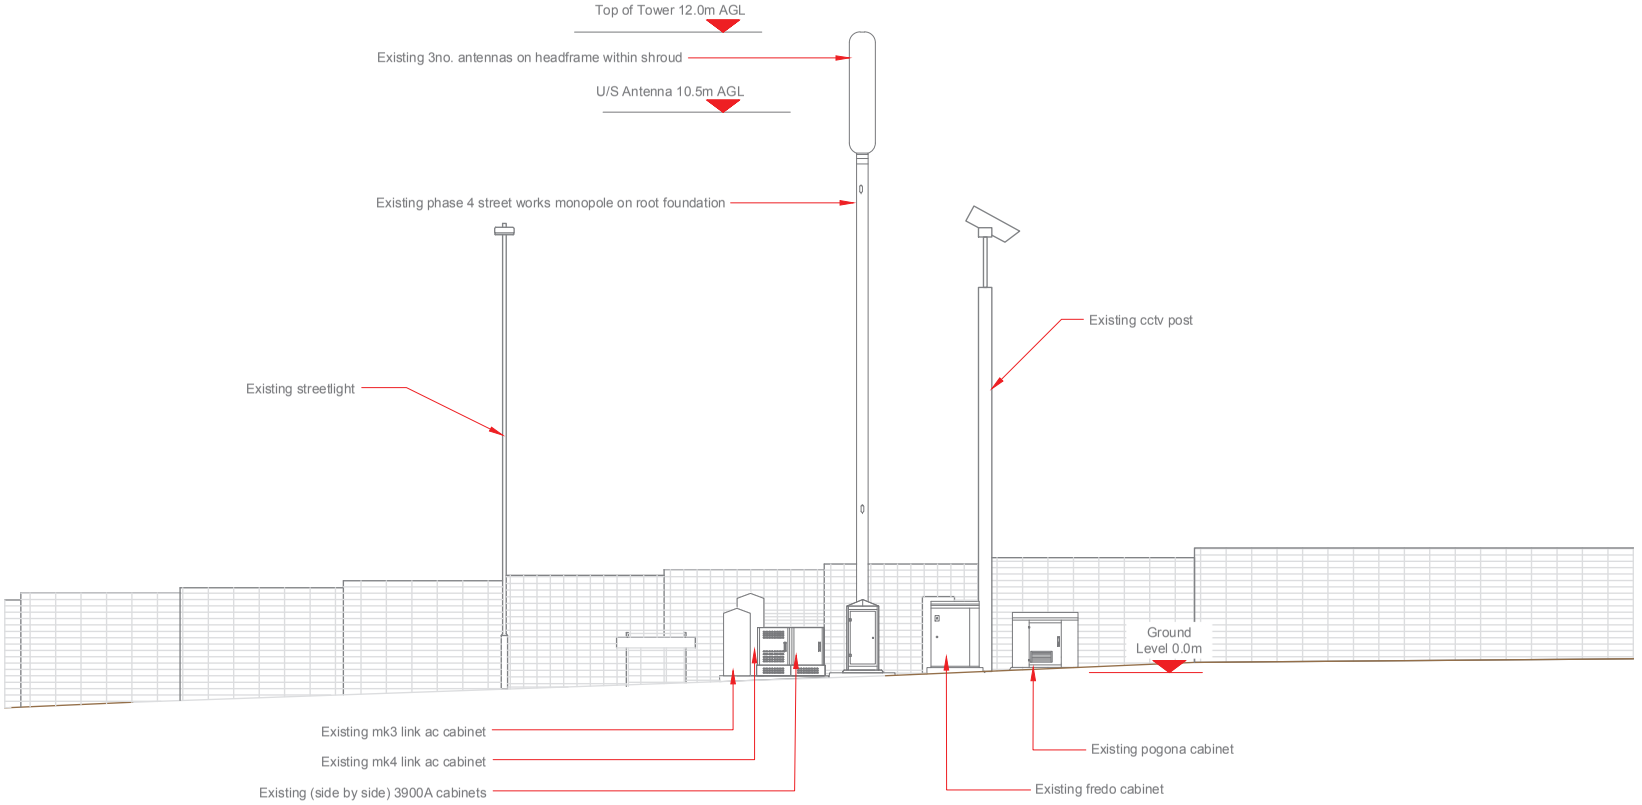

EXISTING ELEVATION A

Scale 1:100

0m 1m 5m

100mm 50mm 10mm

Master:	MBNL / EE / H3G:	Project:	Purpose of Issue:	Issue:
M001	MBNL	ATAP	Planning	A

Date:	05/06/2019
Drawn:	CDN
Checked:	RN
Approved:	BS

Revision / Upgrade Description: First Issue

Hutchison 3G UK Limited
Star House, 20 Grenfell Road
Maidenhead, SL6 1EH
Tel: 01628 765 000
Fax: 01628 765 001

H3G Base Station Information line:
0845 6043000
Available 8am-6pm Monday to Friday

Hatfield Business Park
Hatfield
Hertfordshire
AL10 9BW

Tel: 01707 315000
Fax: 01707 319001

Mobile Broadband Network Limited
Sixth Floor, Thames Tower, Station Road, Reading, RG1 1LX

Design Consultant & Principal Contractor:

WHP Telecoms
Unit 1 Maple Park,
Low Fields Avenue, Leeds
LS12 6HH

Tel: 01133023550
e-mail: info@whptelecoms.com

Site Name: JOSEPH STREET DNS

Site ID: 903807

Address: 4 JOSEPH STREET, BARNSLEY, S70 1LH

Title: 150 EXISTING ELEVATION A

Project: ATAP


Purpose of Issue: PLANNING

EE Cell ID:	MBNL Cell ID:	3UK Cell ID:
75953	BAR016	S0519

Master Drawing No: 903807_BAR016_75953_S0519_M001

Issue: A

V 1.4

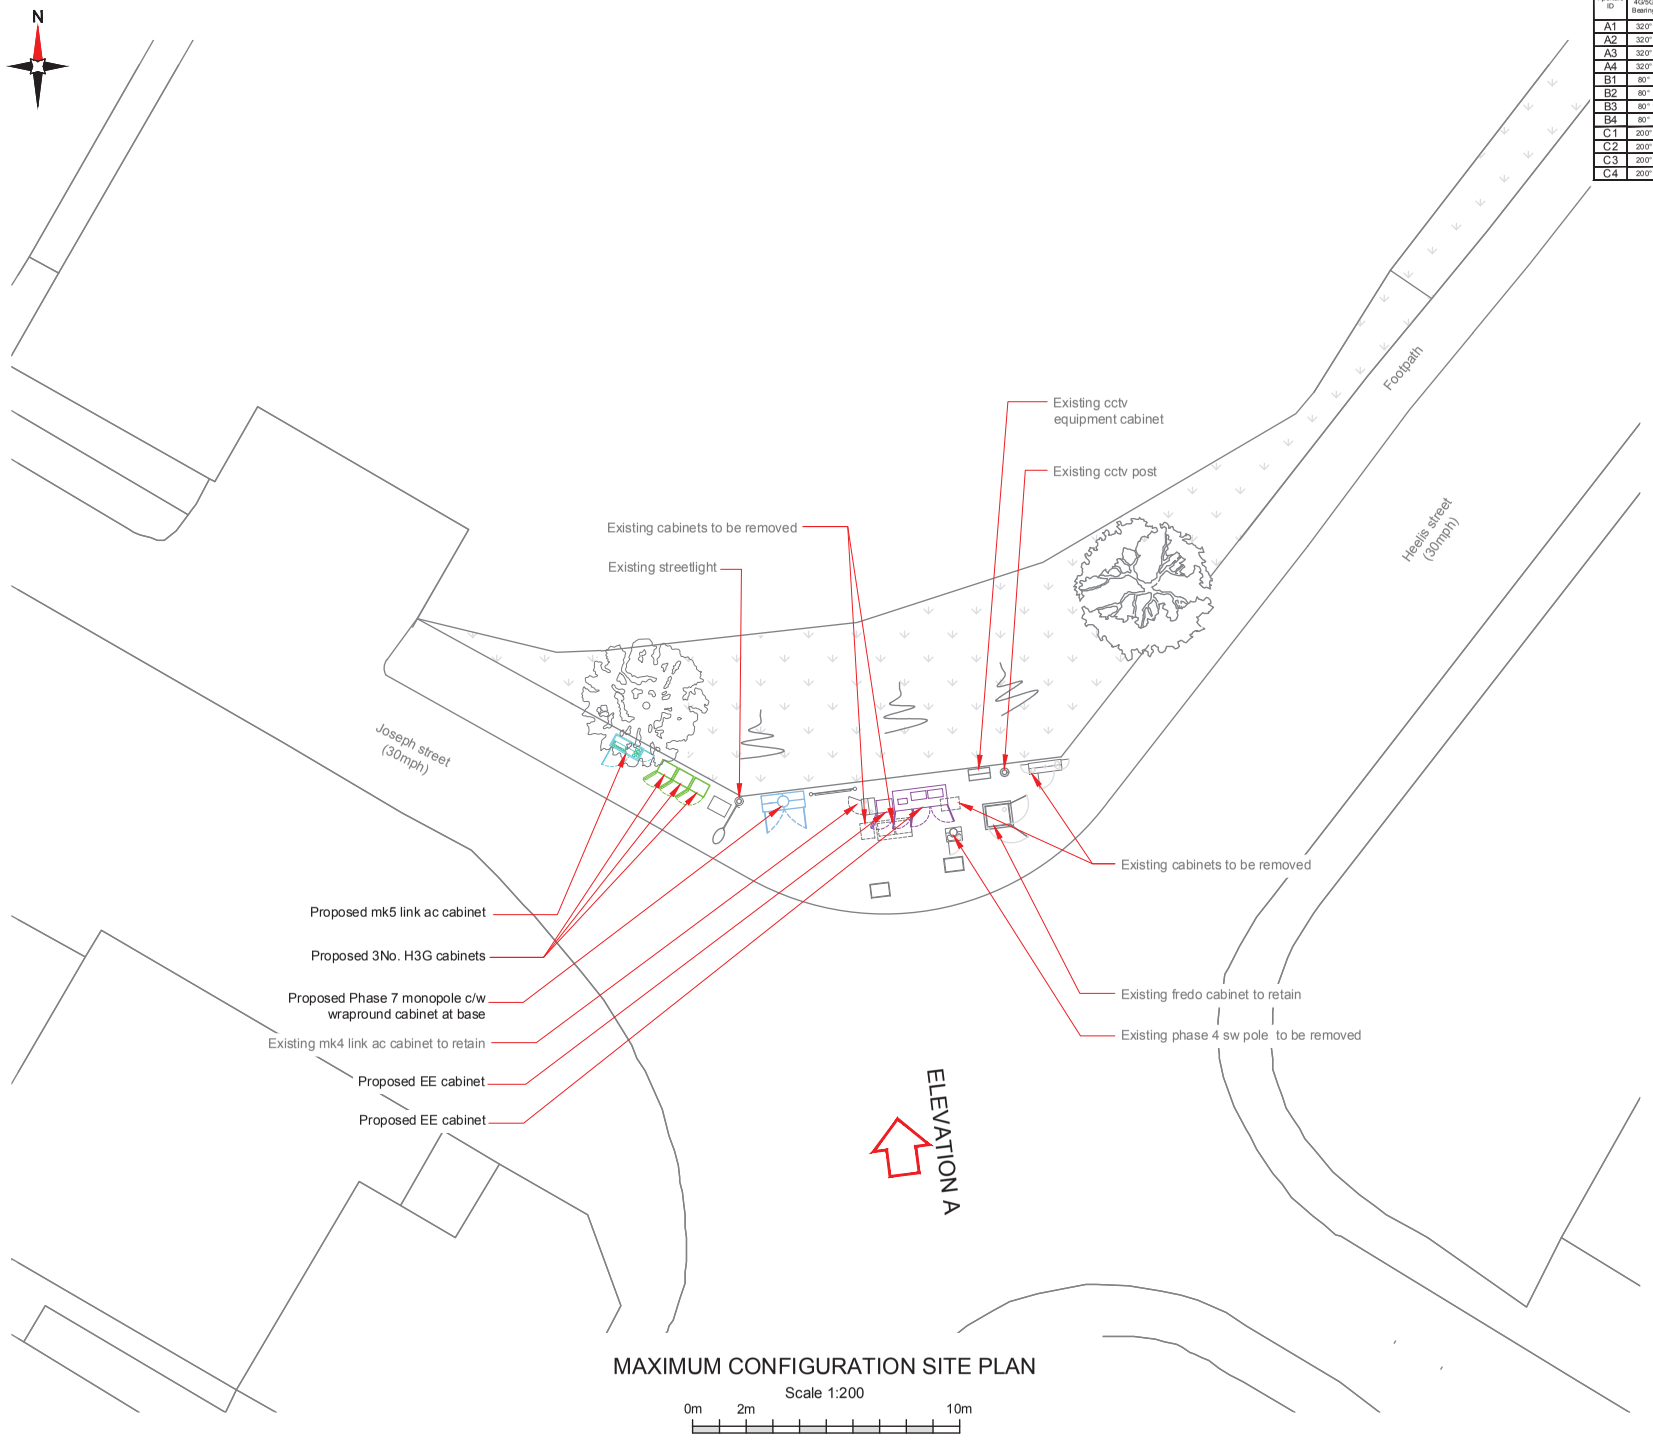

Aperture ID	Proposed 4G/5G Bearing	Operator: Shared/ EE/H3G
A1	320°	H3G
A2	320°	EE
A3	320°	EE/H3G
A4	320°	EE/H3G
B1	80°	H3G
B2	80°	EE
B3	80°	EE/H3G
B4	80°	EE/H3G
C1	200°	H3G
C2	200°	EE
C3	200°	EE/H3G
C4	200°	EE/H3G

Proposed bearings match nomination issued on 05/06/2019

Existing cabinets, monopole and PCC flags to be removed.

Master:	MBNL / EE / H3G:	Project:	Purpose of Issue:	Issue:
M001	MBNL	ATAP	Planning	A

Date:	05/06/2019
Drawn:	CDN
Checked:	RN
Approved:	BS

Revision / Upgrade Description: First Issue

Hutchison 3G UK Limited
Star House, 20 Grenfell Road
Maidenhead, SL6 1EH
Tel: 01628 765 000
Fax: 01628 765 001

H3G Base Station Information line:
0845 6043000
Available 8am-6pm Monday to Friday

Hatfield Business Park
Hatfield
Hertfordshire
AL10 9BW

Tel: 01707 315000
Fax: 01707 319001

Mobile Broadband Network Limited
Sixth Floor, Thames Tower, Station Road, Reading, RG1 1LX

Design Consultant & Principal Contractor:
WHP Telecoms
Unit 1 Maple Park,
Low Fields Avenue, Leeds
LS12 6HH

Tel: 01133023550
e-mail: info@whptelecoms.com

Site Name: JOSEPH STREET DNS

Site ID: 903807

Address: 4 JOSEPH STREET, BARNSLEY, S70 1LH

Title: 215 MAXIMUM CONFIGURATION SITE PLAN

Project: ATAP

Purpose of Issue: PLANNING


EE Cell ID:	MBNL Cell ID:	3UK Cell ID:
75953	BAR016	S0519

Master Drawing No: 903807_BAR016_75953_S0519_M001 Issue: A

100mm
50mm
10mm

V 1.4

Aperture ID	Proposed 4G/5G Bearing	Operator: Shared/ EE/H3G
A1	320°	H3G
A2	320°	EE
A3	320°	EE/H3G
A4	320°	EE/H3G
B1	80°	H3G
B2	80°	EE
B3	80°	EE/H3G
B4	80°	EE/H3G
C1	200°	H3G
C2	200°	EE
C3	200°	EE/H3G
C4	200°	EE/H3G

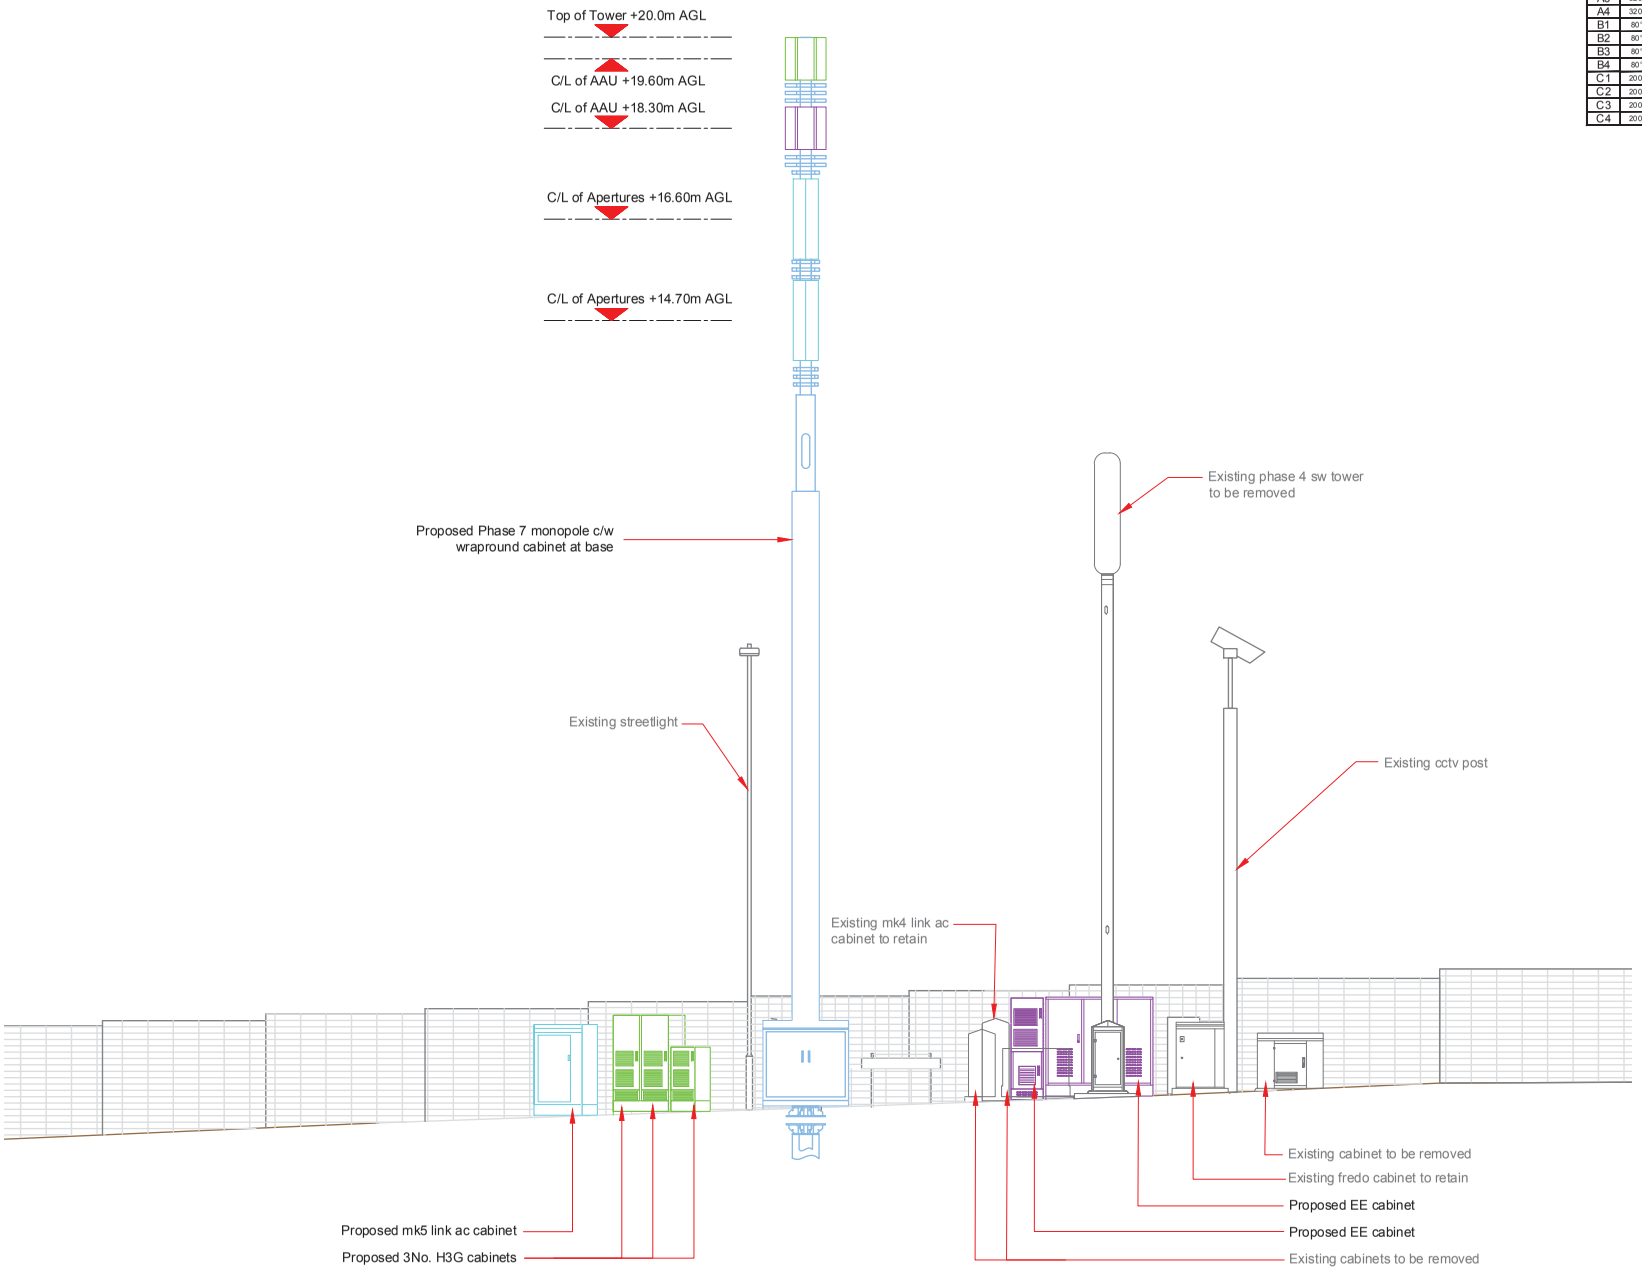

MAXIMUM CONFIGURATION ELEVATION A

Scale 1:100

0m 1m 5m

100mm 50mm 10mm

Master:	MBNL / EE / H3G:	Project:	Purpose of Issue:	Issue:
M001	MBNL	ATAP	Planning	A
Date:	05/06/2019	Revision / Upgrade Description:		
Drawn:	CDN	First Issue		
Checked:	RN			
Approved:	BS			

Hutchison 3G UK Limited
Star House, 20 Grenfell Road
Maidenhead, SL6 1EH
Tel: 01628 765 000
Fax: 01628 765 001

H3G Base Station Information line:
0845 6043000
Available 8am-6pm Monday to Friday

Hatfield Business Park
Hatfield
Hertfordshire
AL10 9BW

Tel: 01707 315000
Fax: 01707 319001

MBNL
Mobile Broadband Network Limited
Sixth Floor, Thames Tower, Station Road, Reading, RG1 1LX

Design Consultant & Principal Contractor:

WHP Telecoms
Unit 1 Maple Park,
Low Fields Avenue, Leeds
LS12 6HH

Tel: 01133023550
e-mail: info@whptelecoms.com

Site Name: JOSEPH STREET DNS

Site ID: 903807

Address: 4 JOSEPH STREET, BARNSLEY, S70 1LH

Title: 265 MAXIMUM CONFIGURATION ELEVATION

Project: ATAP

Purpose of Issue: PLANNING

EE Cell ID:	MBNL Cell ID:	3UK Cell ID:
75953	BAR016	S0519

Master Drawing No: 903807_BAR016_75953_S0519_M001

Issue: A