
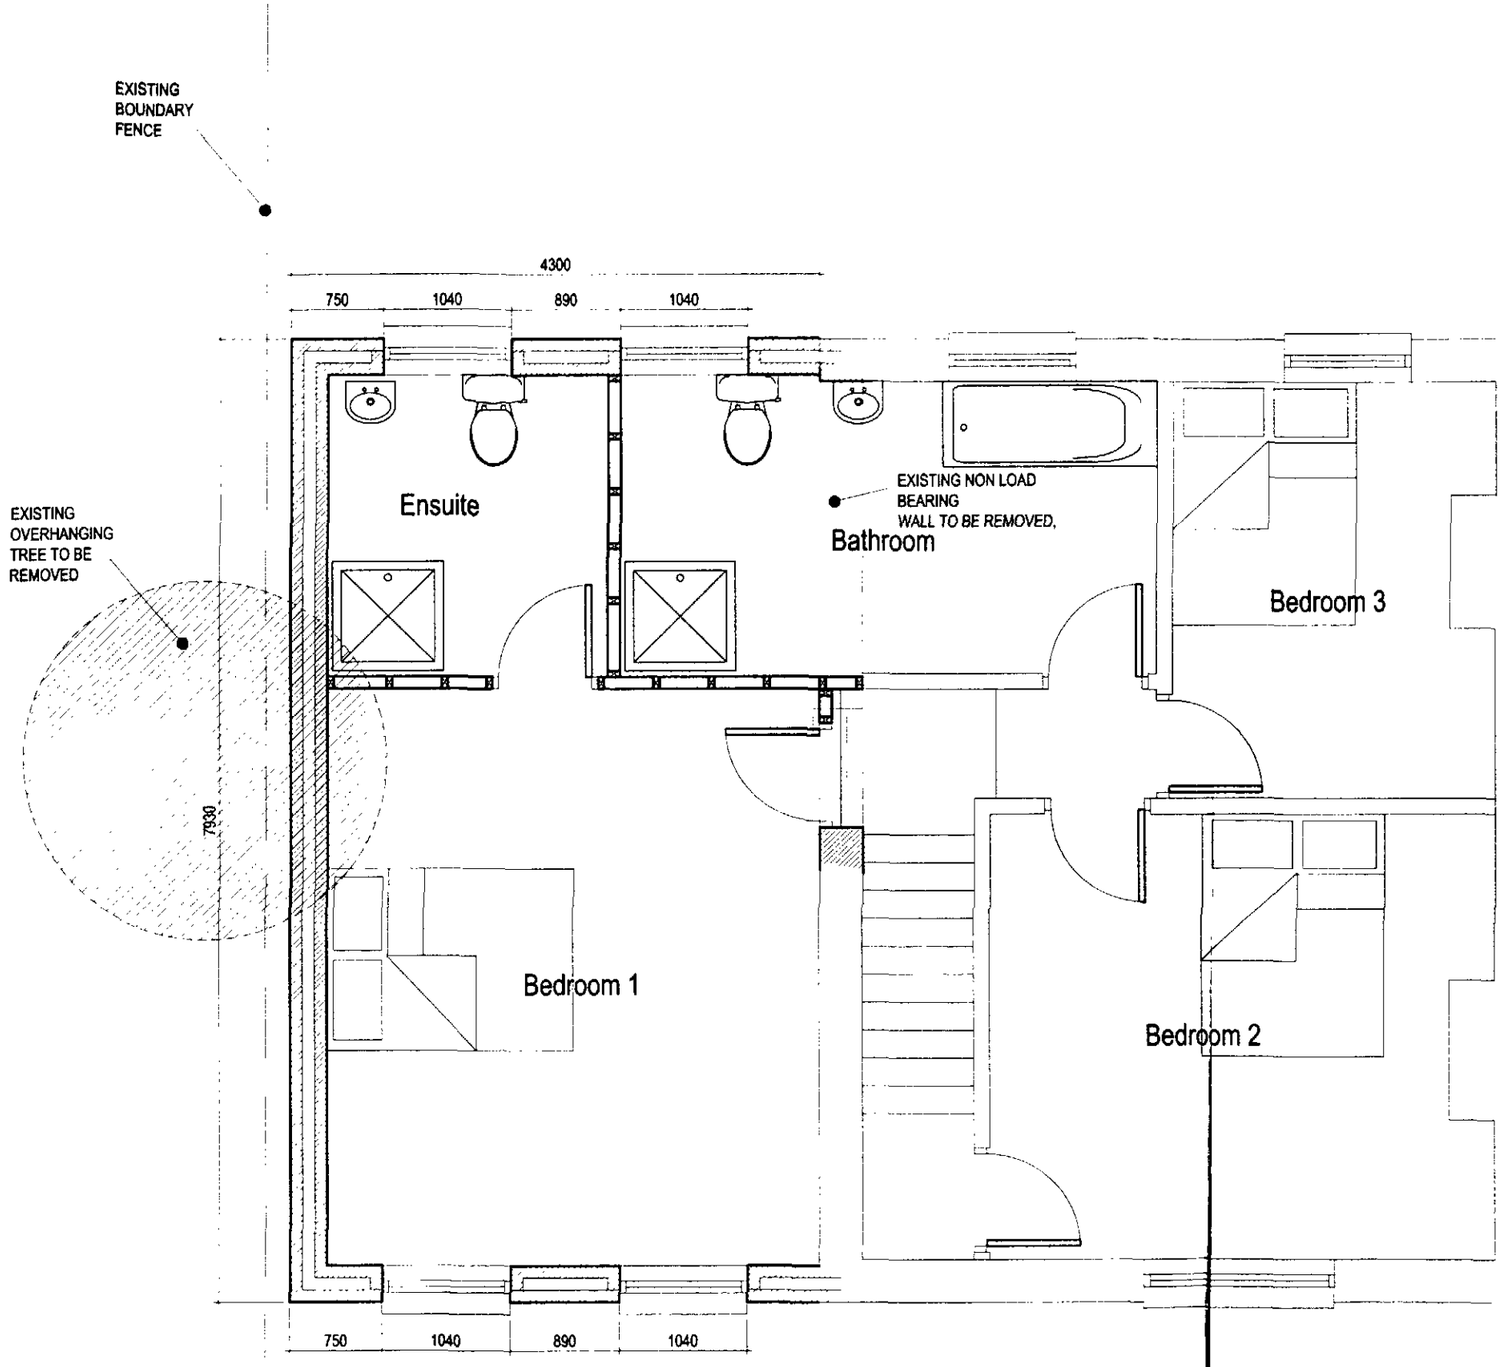


Proposed First Floor Plan(1:50)

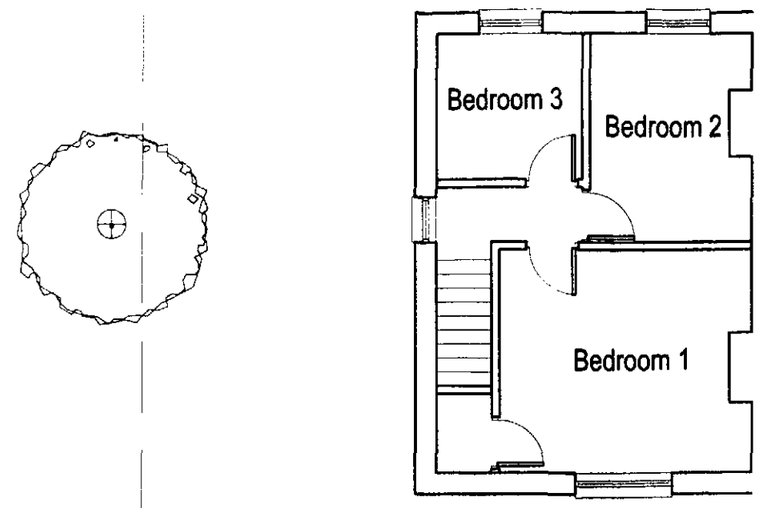

Existing First Floor Plan (1:100)

FLOOR AREA
Ground floor 34msq
First Floor 34msq

Proposed Two Storey
Extension at 34
Godley Street,Royston
scale 1:50/1:100 sk03

38

36

1

1a

MEADOW CRESCENT

GODLEY STREET

EXISTING OVERHANGING
TREE TO BE REMOVED

PROPOSED TWO
STOREY EXTENSION

34

32

35


Proposed Two Storey
Extension at 34 Godley Street,Royston
Location Plan scale 1:250 sk04




Proposed Rear Elevation (1:100)




Proposed Front Elevation (1:100)

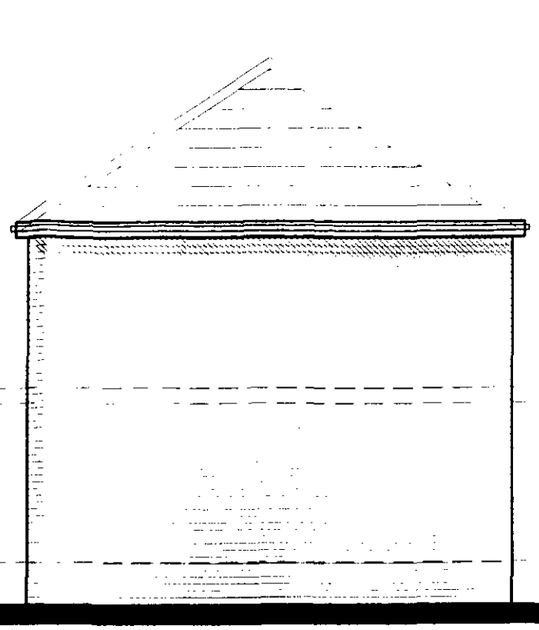


Proposed Side Elevation (1:100)

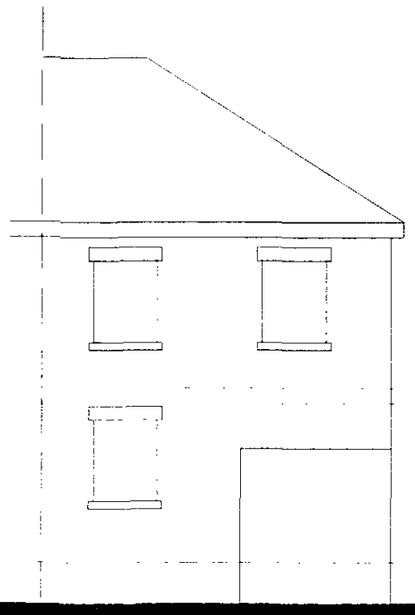

Existing Rear Elevation (1:100)

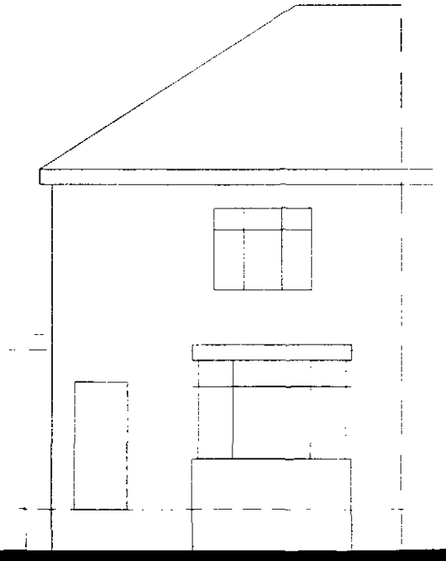


Existing Front Elevation (1:100)

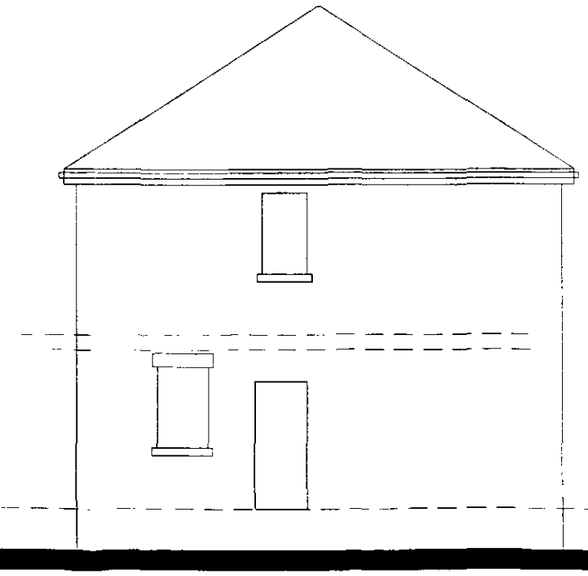



Existing side Elevation (1:100)

Proposed Two Storey
Extension at 34 Godley Street,Royston
scale 1:100 sk01

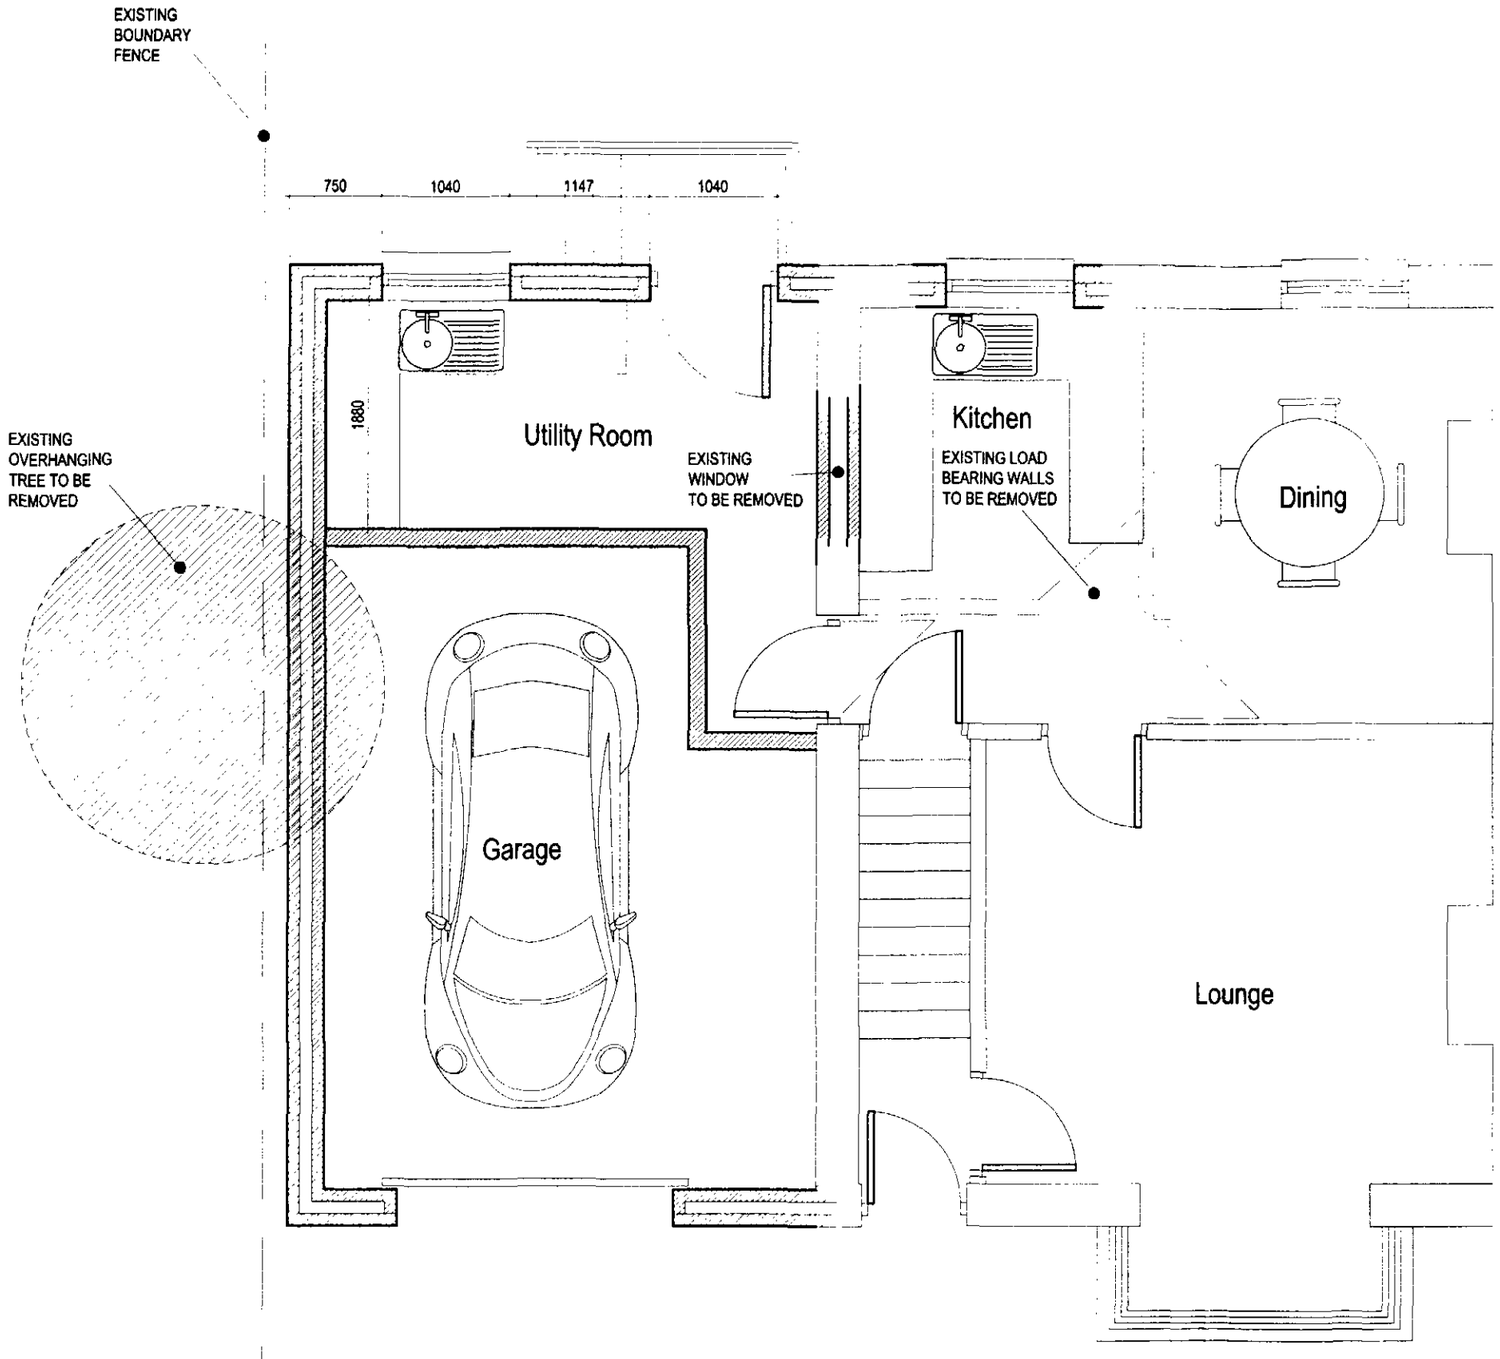

Proposed Ground Floor Plan

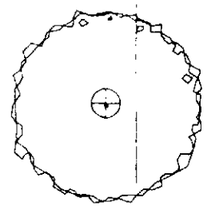

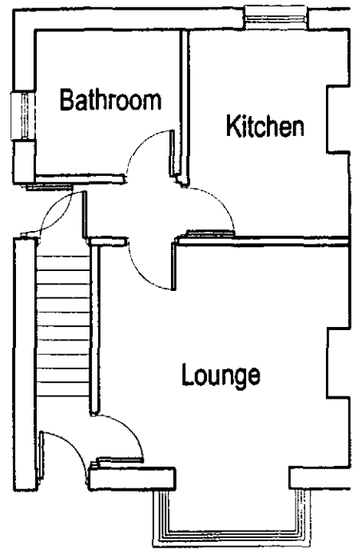

Existing Ground Floor Plan (1:100)

FLOOR AREA
Ground floor 34msq
First Floor 34msq

Proposed Two Storey Extension at 34 Godley Street,Royston
scale 1:50 sk02