





PLAN

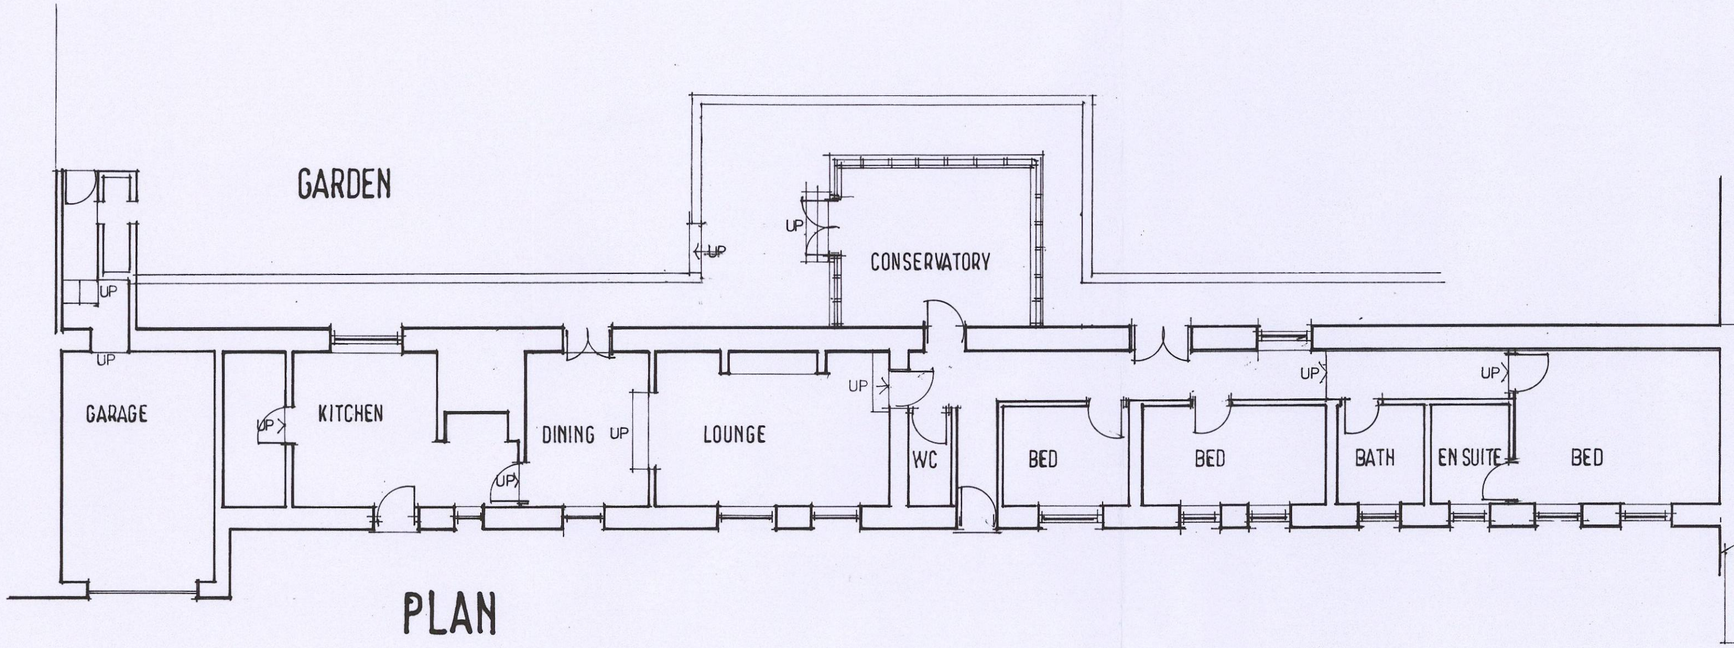


SIDE ELEVATION

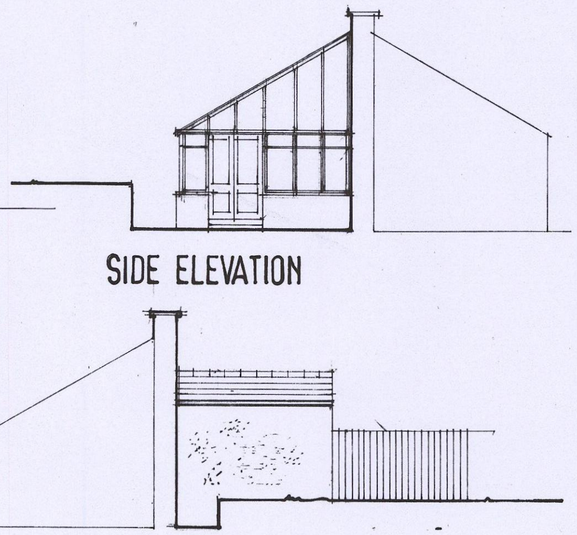

SIDE ELEVATION

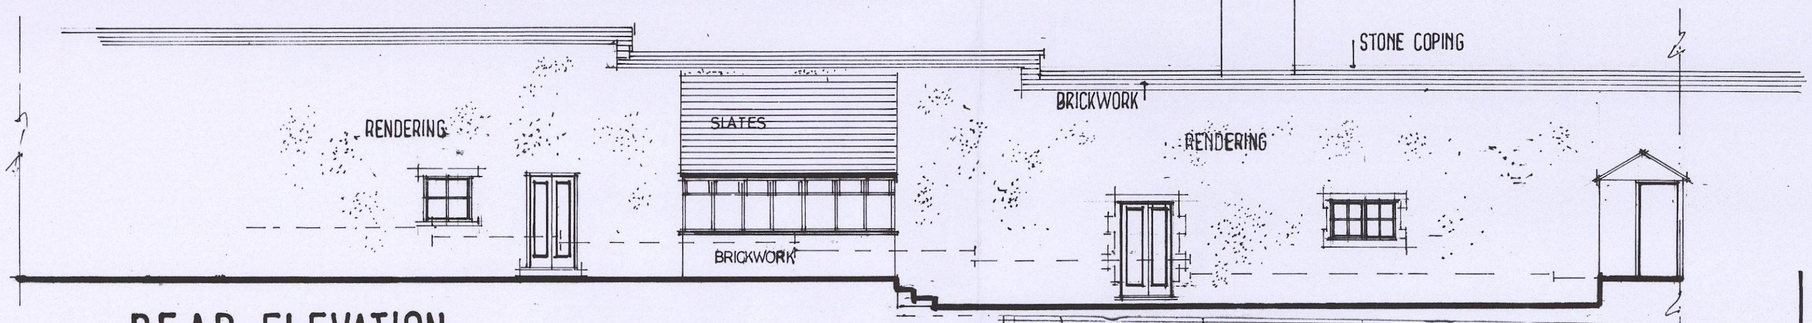


REAR ELEVATION

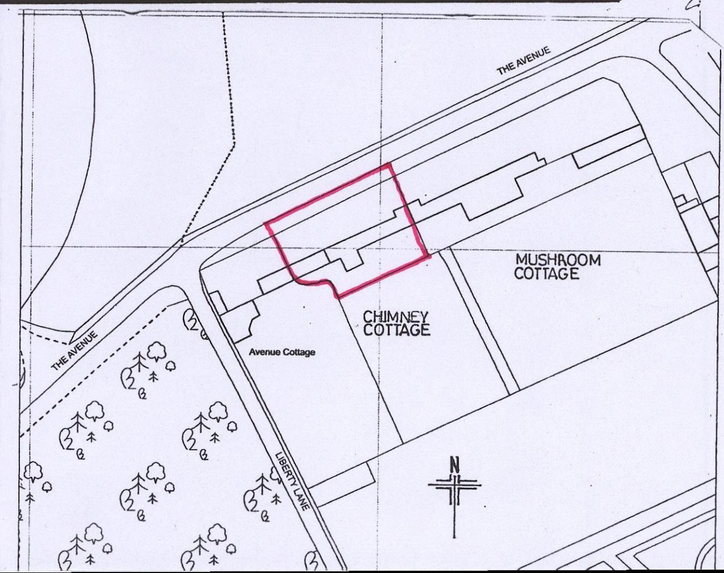


LOCATION PLAN
1:1250

BMBC
CORPORATE MAIL ROOM
02 NOV 2015
Received by:
ORIGINAL COPY

# EXISTING

CHIMNEY COTTAGE
THE AVENUE
WORTLEY
S 35 7DB


SCALE 1:100
DATE OCT 2015
DRAWN HARRIS

2015:97


Millé design

csd B. Harris F.C.S.D.
M.E. Harris B.A.hons
design & construction


Architectural planning,
building & interiors
tel: & fax:
0114 2880929

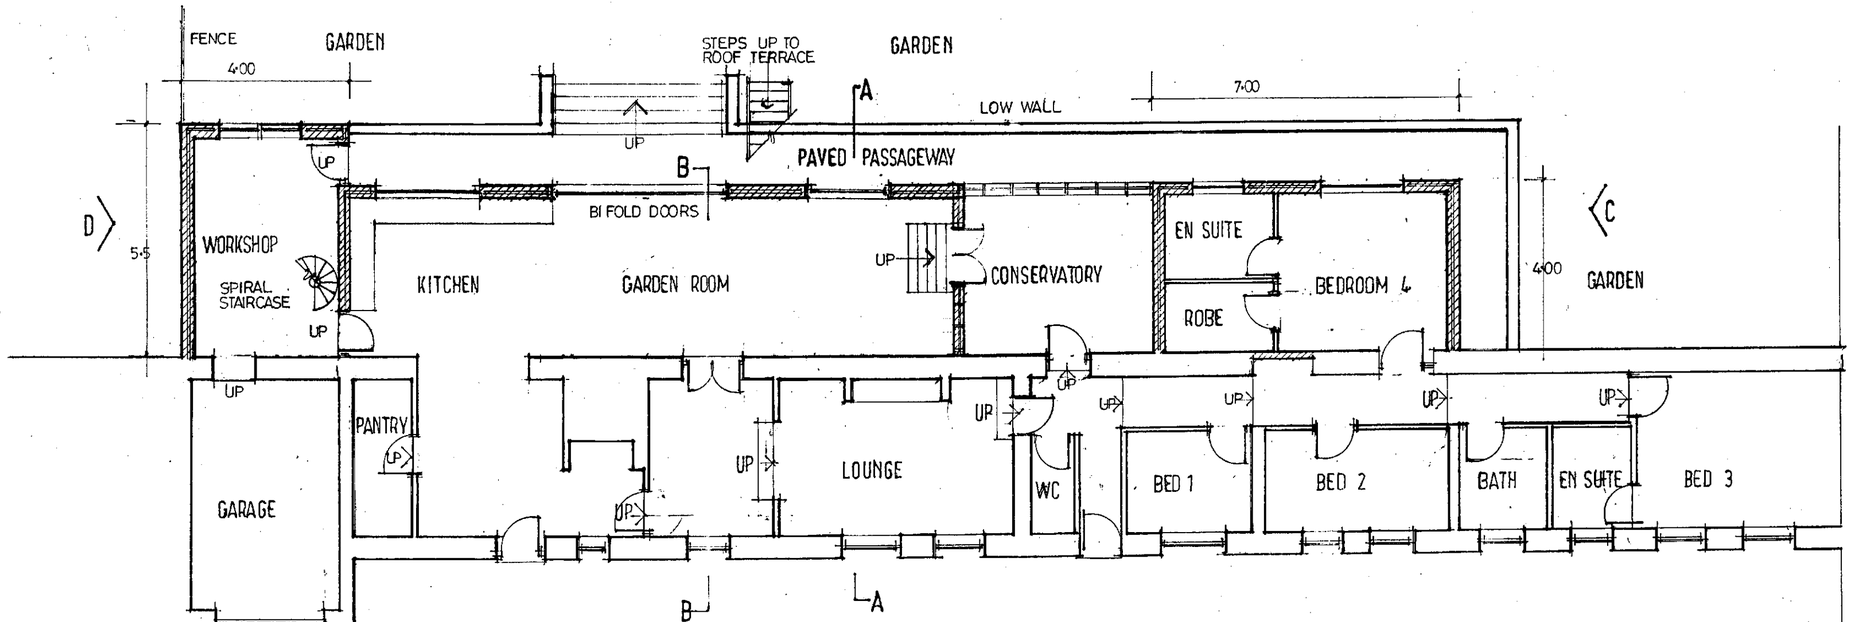


# PLAN PROPOSED

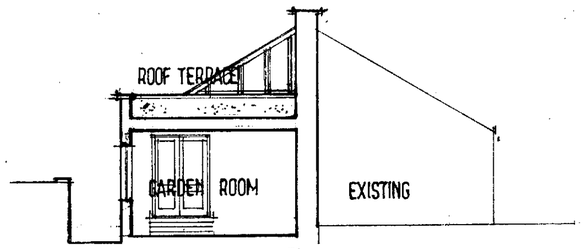



SIDE ELEVATION SECTION A·A

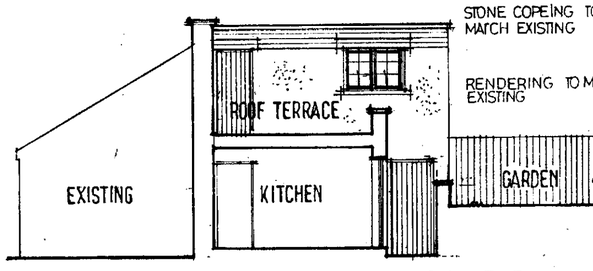



SIDE ELEVATION SECTION B·B





REAR ELEVATION-PROPOSED

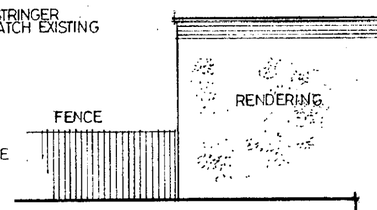


SIDE ELEVATION D

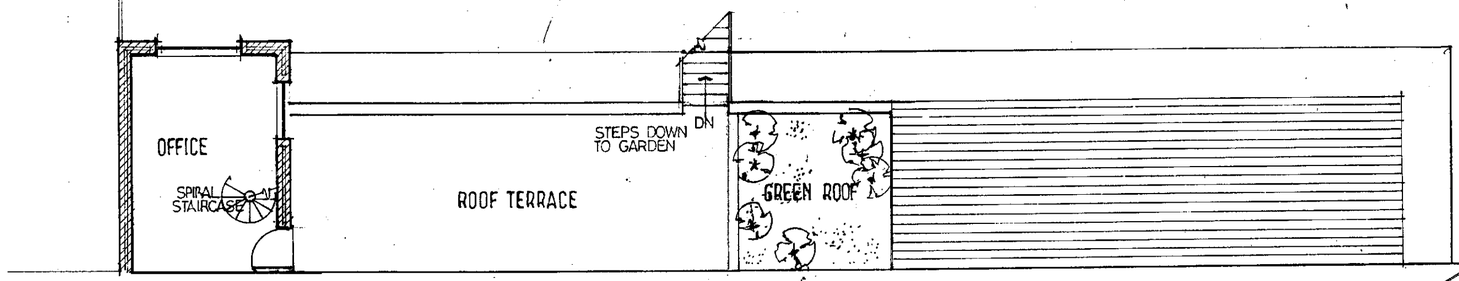


FIRST FLOOR-PROPOSED

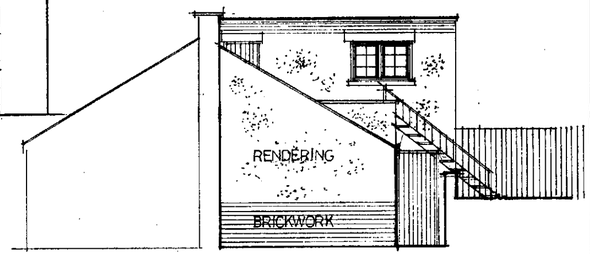


SIDE ELEVATION C

BMBC
CORPORATE MAIL ROOM
02 NOV 2015
Received by:
ORIGINAL COPY

PROPOSED ALTERATIONS TO REAR ELEVATION AT
CHIMNEY COTTAGE
THE AVENUE
WORTLEY.
S 35 7 D B

SCALE 1:100
DATE OCT 2015
DRAWN HARRIS

2015 : 98

Millé design

R. Harris F.C.S.D.
M. E. Harris B.A.hons
design & construction

Architectural planning.
building & interiors
tel: & fax:
0114 2886929