




EXISTING FIRST FLOOR PLAN
SCALE 1:50

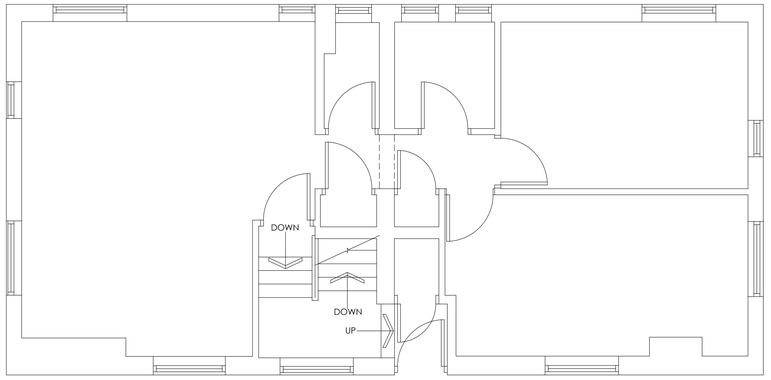

EXISTING GROUND FLOOR PLAN
SCALE 1:50

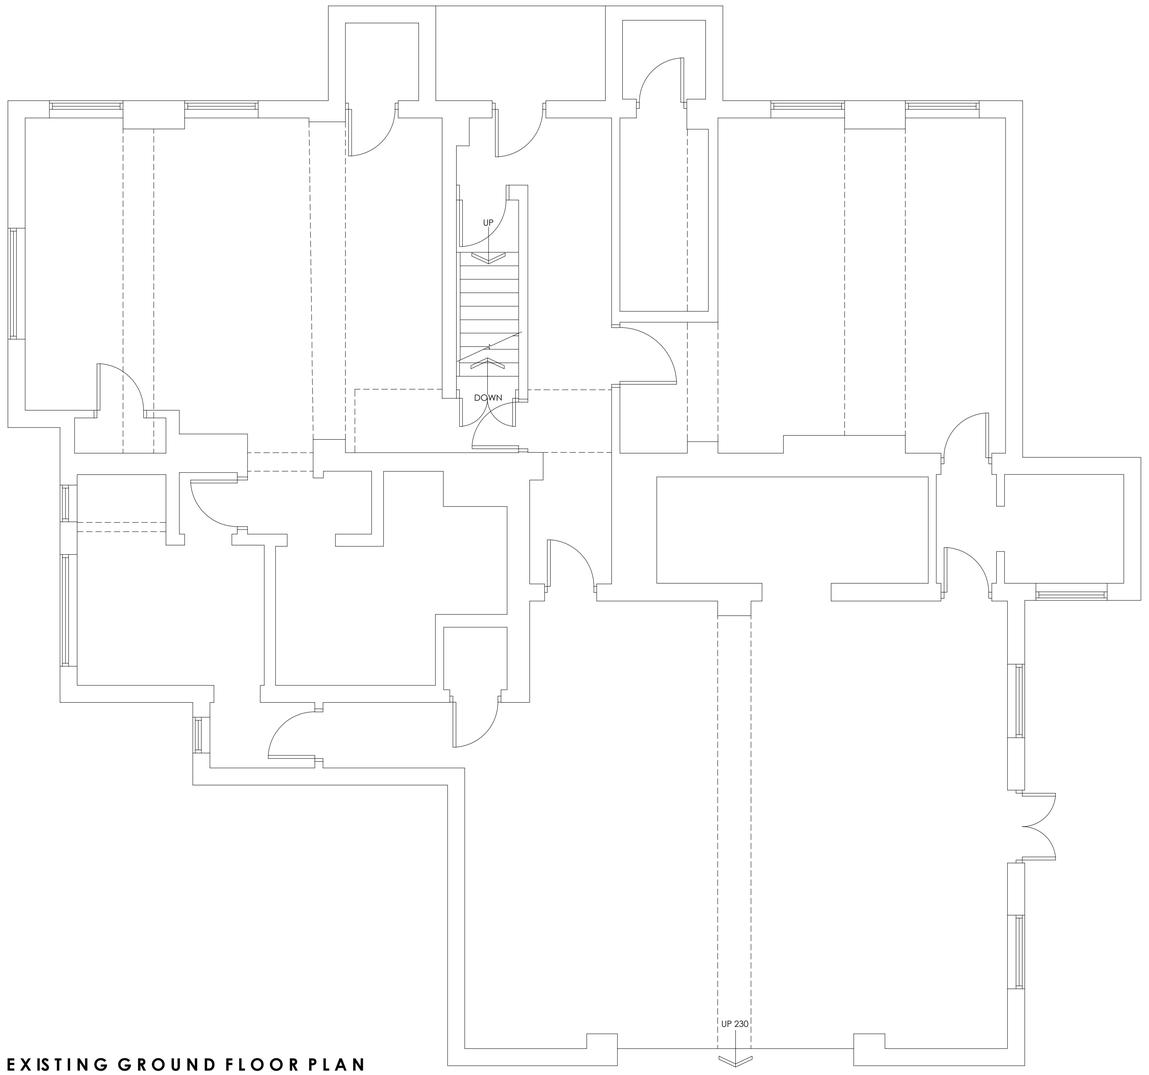

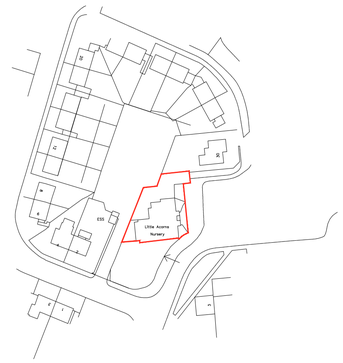

LOCATION PLAN
SCALE 1:1250

White Agus PARTNERSHIP
OFFICE ONE,
34 VICTORIA ROAD,
BARNSLEY,
S70 2BU
Phone: 01226 208482
Email: info@whiteaguspartnership.co.uk
Web: www.whiteaguspartnership.co.uk

ARCHITECTURAL SERVICES

Project.	Client.
APPLETREE DAY NURSERY, BROOMROYD BARNSLEY, S70 5ES	MR S. WEBBER
Drawing Title. EXISTING PLANS	Date. DECEMBER 2019 / Scale. 1:50 @ A1
	Ref. 19-094 / Dwg. No. 02 / Rev.

Date	Suffix	Description	Date	Suffix	Description