
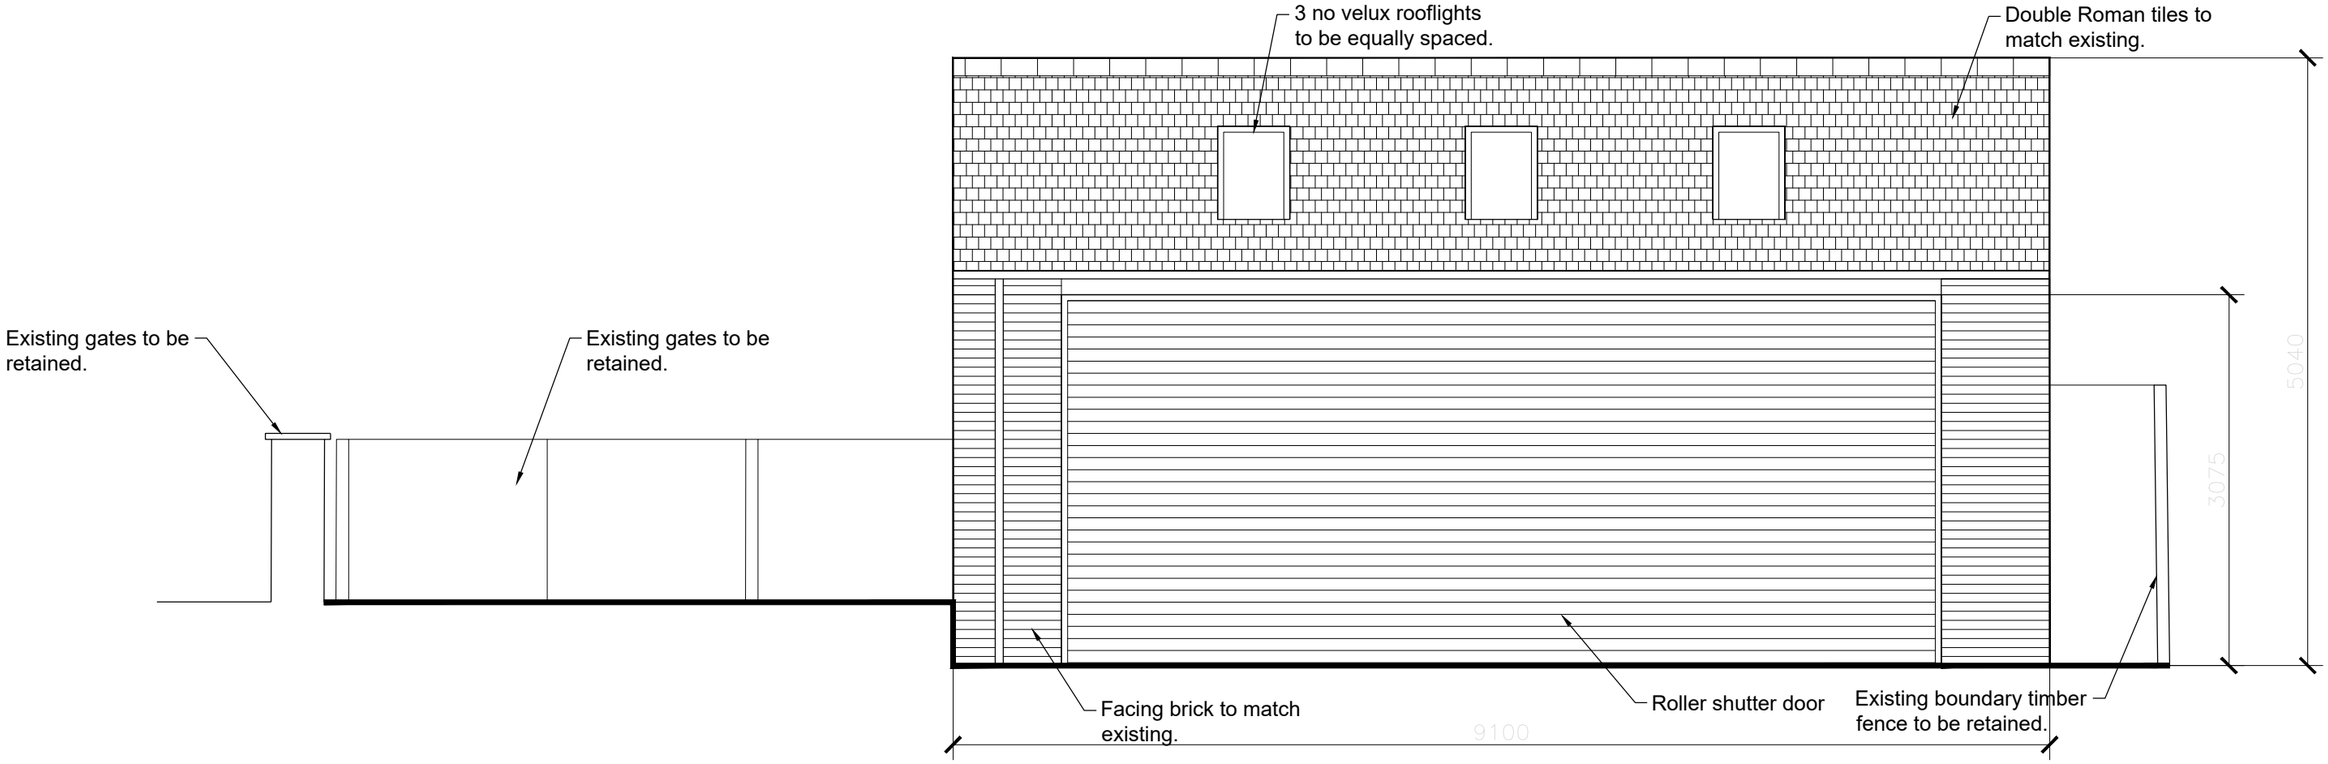


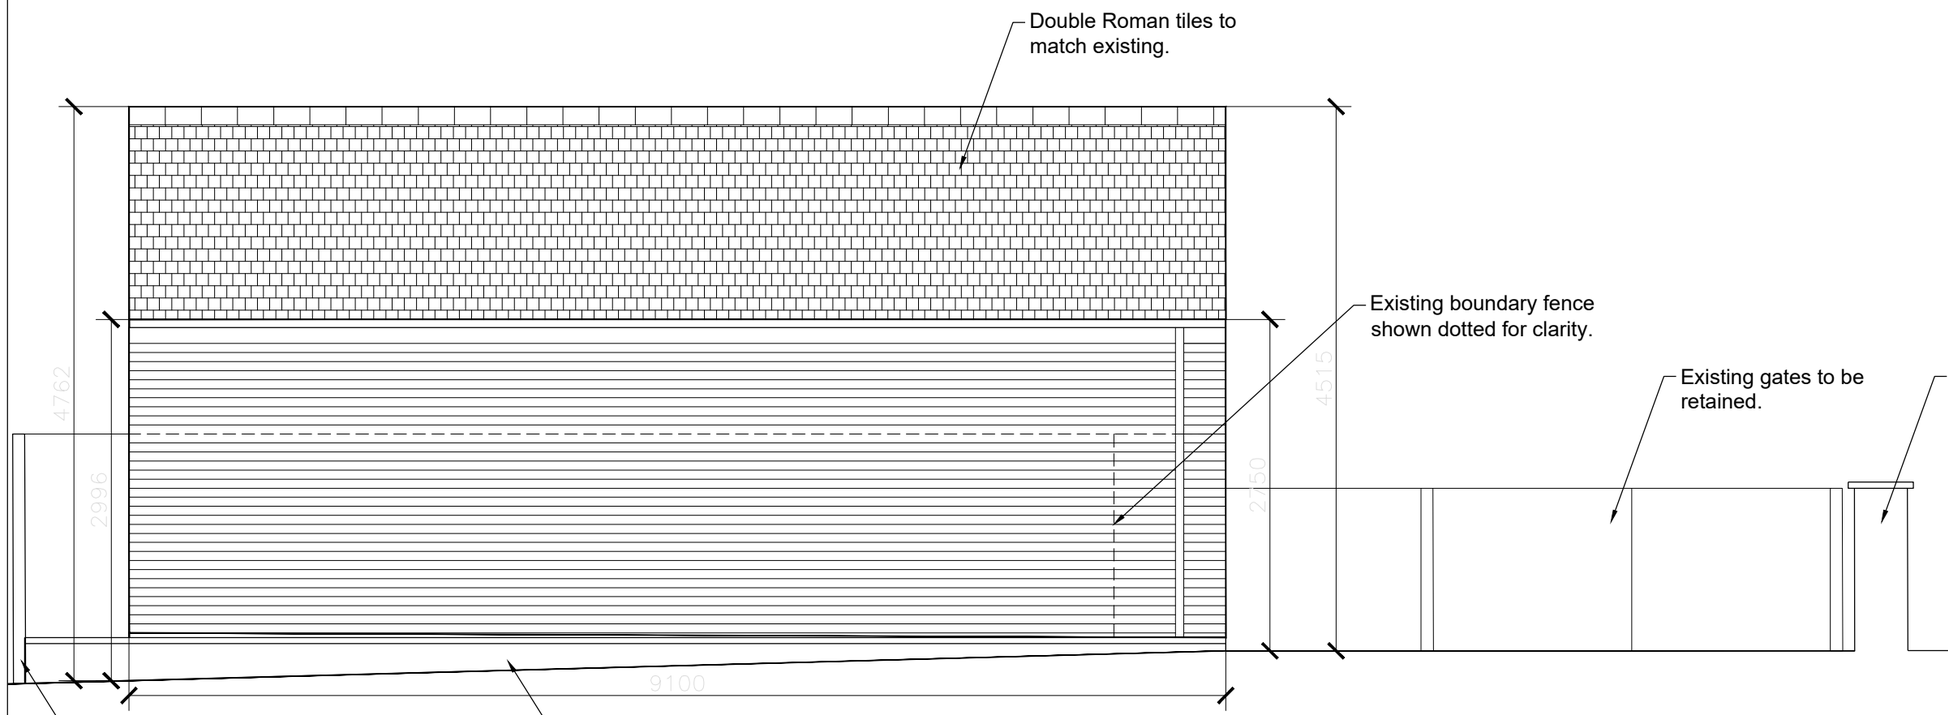

Proposed Front Elevation of Garage (Rotherham Road)
1:50

0 500 1000 1500 2000 2500mm

SCALE 1:50

Revisions	A. A-----	00-00-00
This drawing is for planning permission only and is not a construction drawing.		
Drawing Title	PROPOSED-ELEVATIONS	
Job No. - Dwg No.	MD/2023/07 . –	
Client:	Mr & Mrs Davison 82 Rotherham Road Barnsley S71 1UL	
Scale.	1:50	