



PROPOSED FRONT ELEVATION
SCALE 1:100

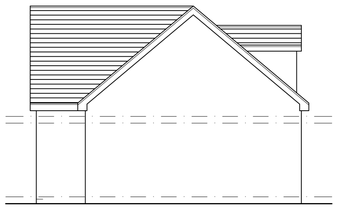


PROPOSED SIDE ELEVATION
SCALE 1:100




PROPOSED REAR ELEVATION
SCALE 1:100

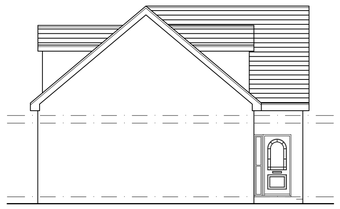


PROPOSED SIDE ELEVATION
SCALE 1:100

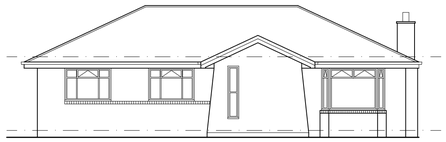


EXISTING FRONT ELEVATION
SCALE 1:100

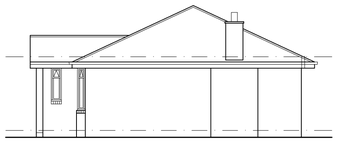


EXISTING SIDE ELEVATION
SCALE 1:100

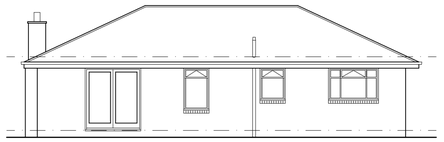


EXISTING REAR ELEVATION
SCALE 1:100

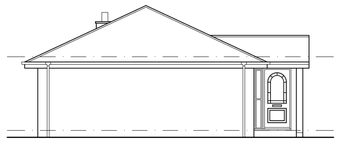


EXISTING SIDE ELEVATION
SCALE 1:100

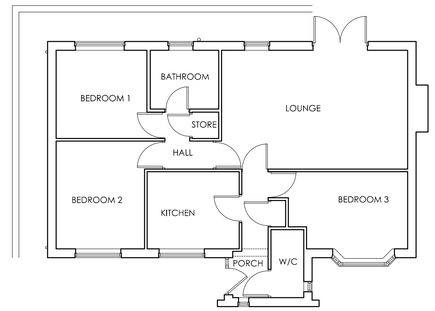


EXISTING GROUND FLOOR PLAN
SCALE 1:100

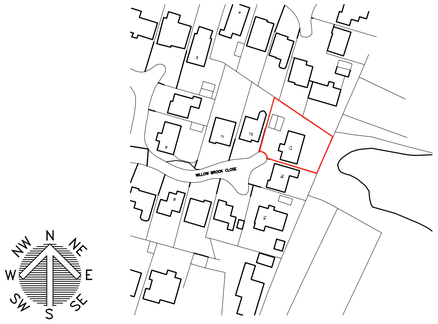

LOCATION PLAN
SCALE 1:1250

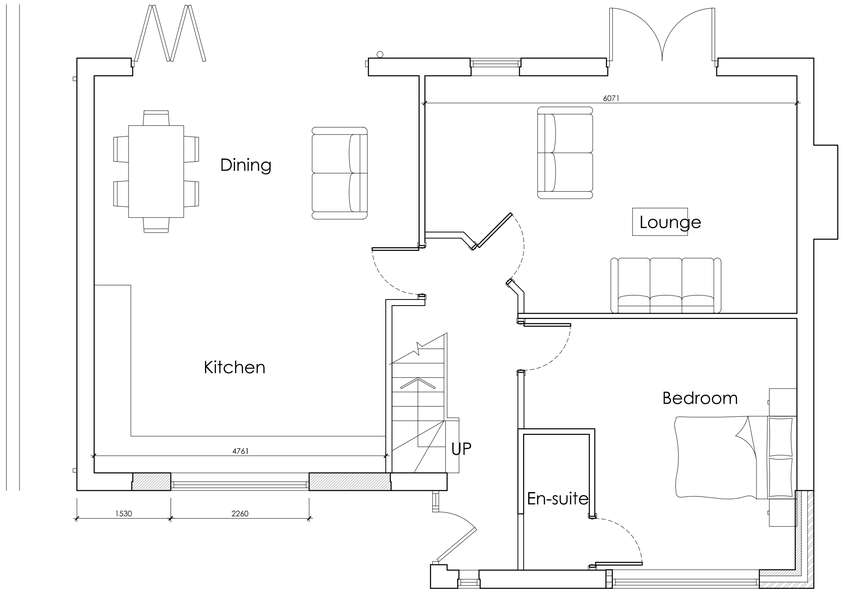

PROPOSED GROUND FLOOR PLAN
SCALE 1:50

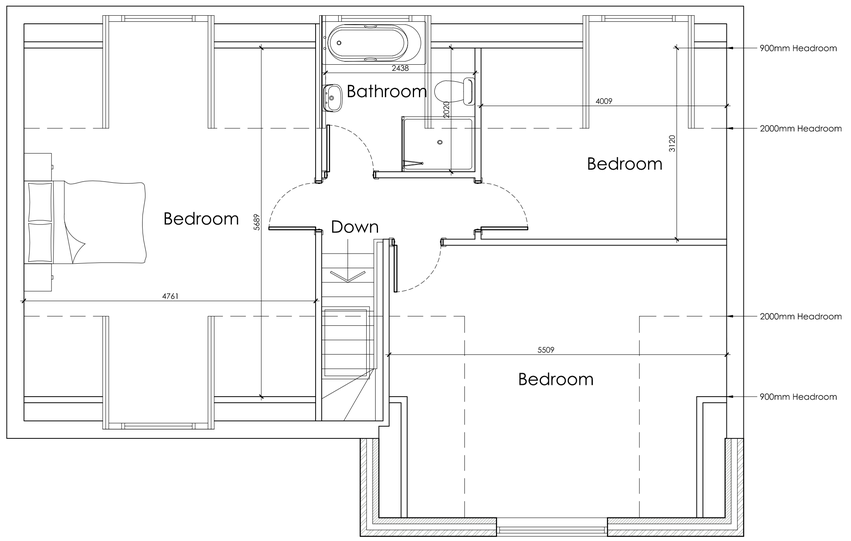

PROPOSED FIRST FLOOR PLAN
SCALE 1:50



BLOCK PLAN
SCALE 1:500

White Agus PARTNERSHIP
OFFICE ONE,
34 VICTORIA ROAD,
BARNSLEY,
S70 2BU
Phone: 01226 208482
Email: info@whiteaguspartnership.co.uk
Web: www.whiteaguspartnership.co.uk

ARCHITECTURAL SERVICES

Project. PROPOSED ALTERATIONS AT 17 WILLOW BROOK CLOSE, DARTON BARNSLEY, S75 5PX	Client. MRS LAURA TEAL
Drawing Title. PLANS AND ELEVATIONS	Date. JULY 2021 Scale. 1:50 & 1:100 @ A1
	Ref. 21–088 Dwg. No. 01 Rev. D

Date	Suffix	Description
06/09/2021	A	PLANS REVISED
15/09/2021	B	PLANS REVISED
20/09/2021	C	REVISED TO CLIENTS REQUIREMENTS
22/09/2021	D	GROUND FLOOR REVISED

Date	Suffix	Description