



Typical fence detail

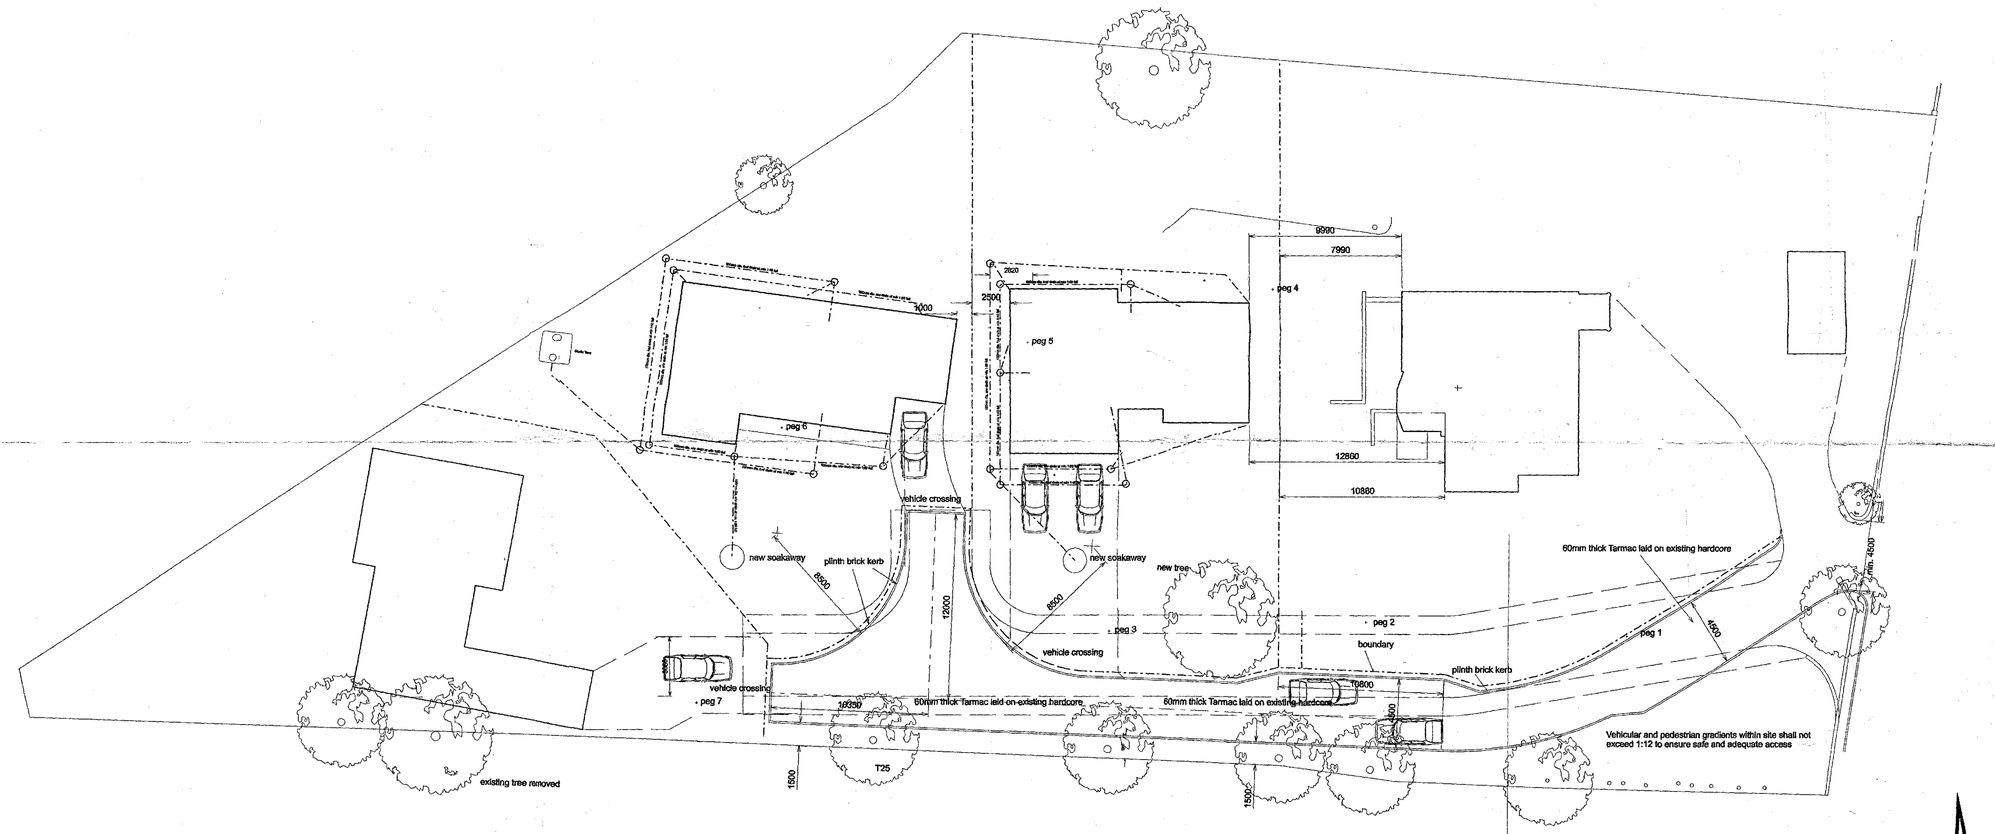

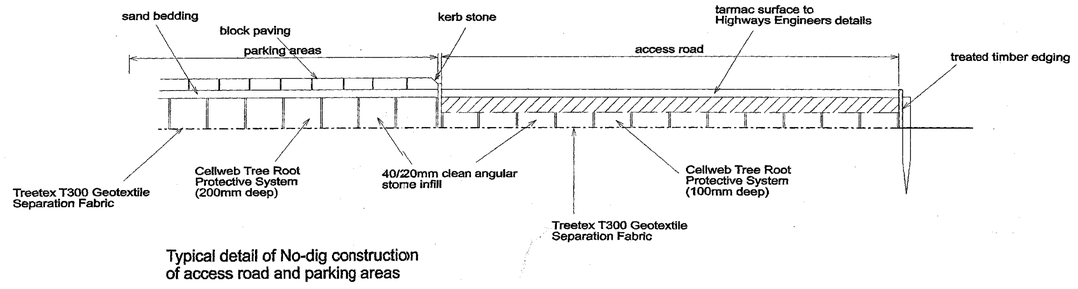

Typical detail of No-dig construction of access road and parking areas

RECEIVED
CORPORATE RESOURCES
27 SEP 2017
Received by:
ORIGINAL COPY

E	20/10/2014	Road Layout amended
D	10/10/2014	Road Layout amended
C	8/09/2014	Layout amended
B	27:08:2014	Road Layout amended
A	7:4:2010	Layout amended
	Date	Revisions

Client
Mr. L. Marshall

Project
Proposed Dwellings
49 Lund Avenue
Burton Grange
Barnsley

Title
Site Plan - Setting out

Scale 1:200	
Drawn by MJH	Date Mar 2010
Drawing No. 2007-53-05	Revision E