


LOCATION PLAN


EXISTING SE SIDE ELEVATION

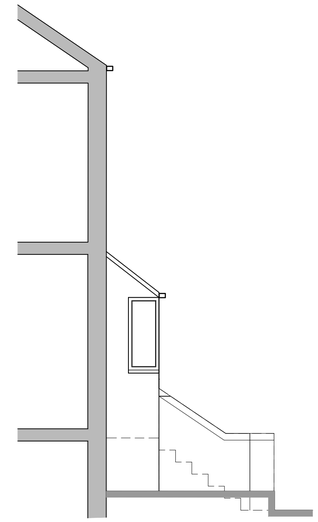


EXISTING REAR ELEVATION



EXISTING NW SIDE ELEVATION

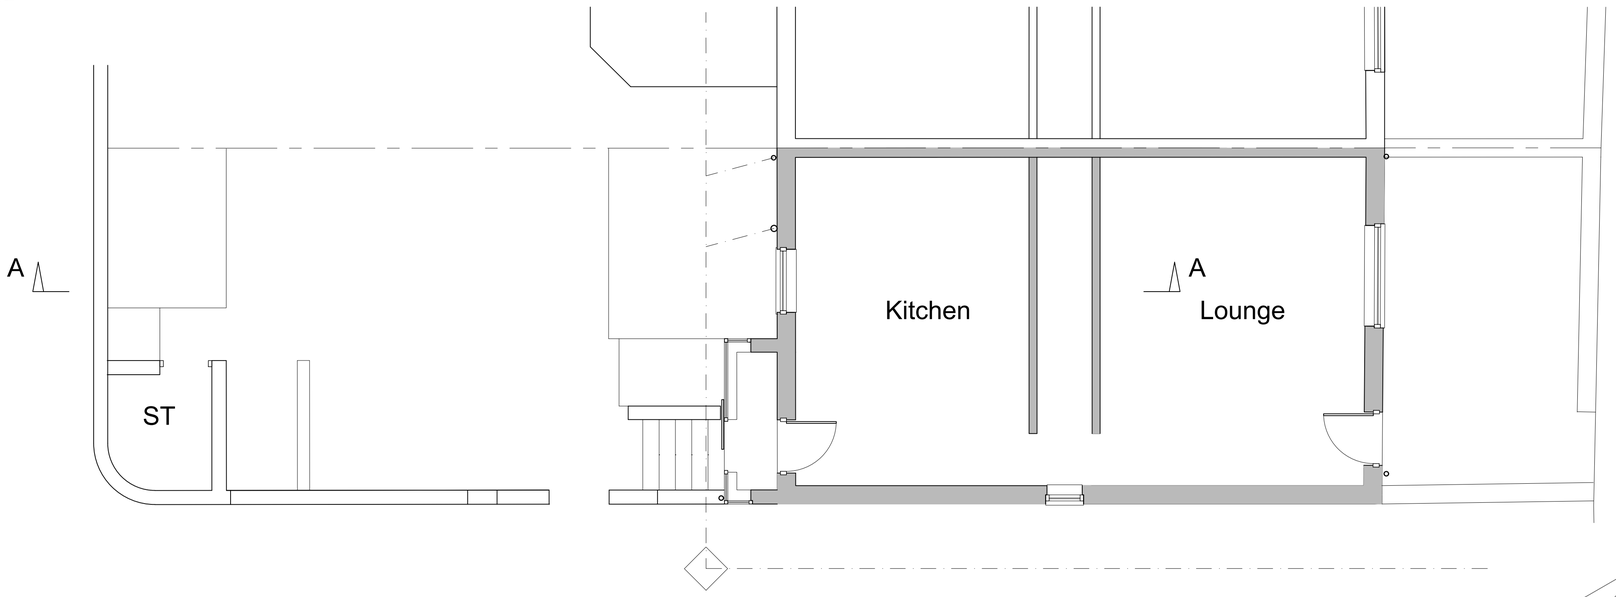

EXISTING GROUND FLOOR & SITE PLAN

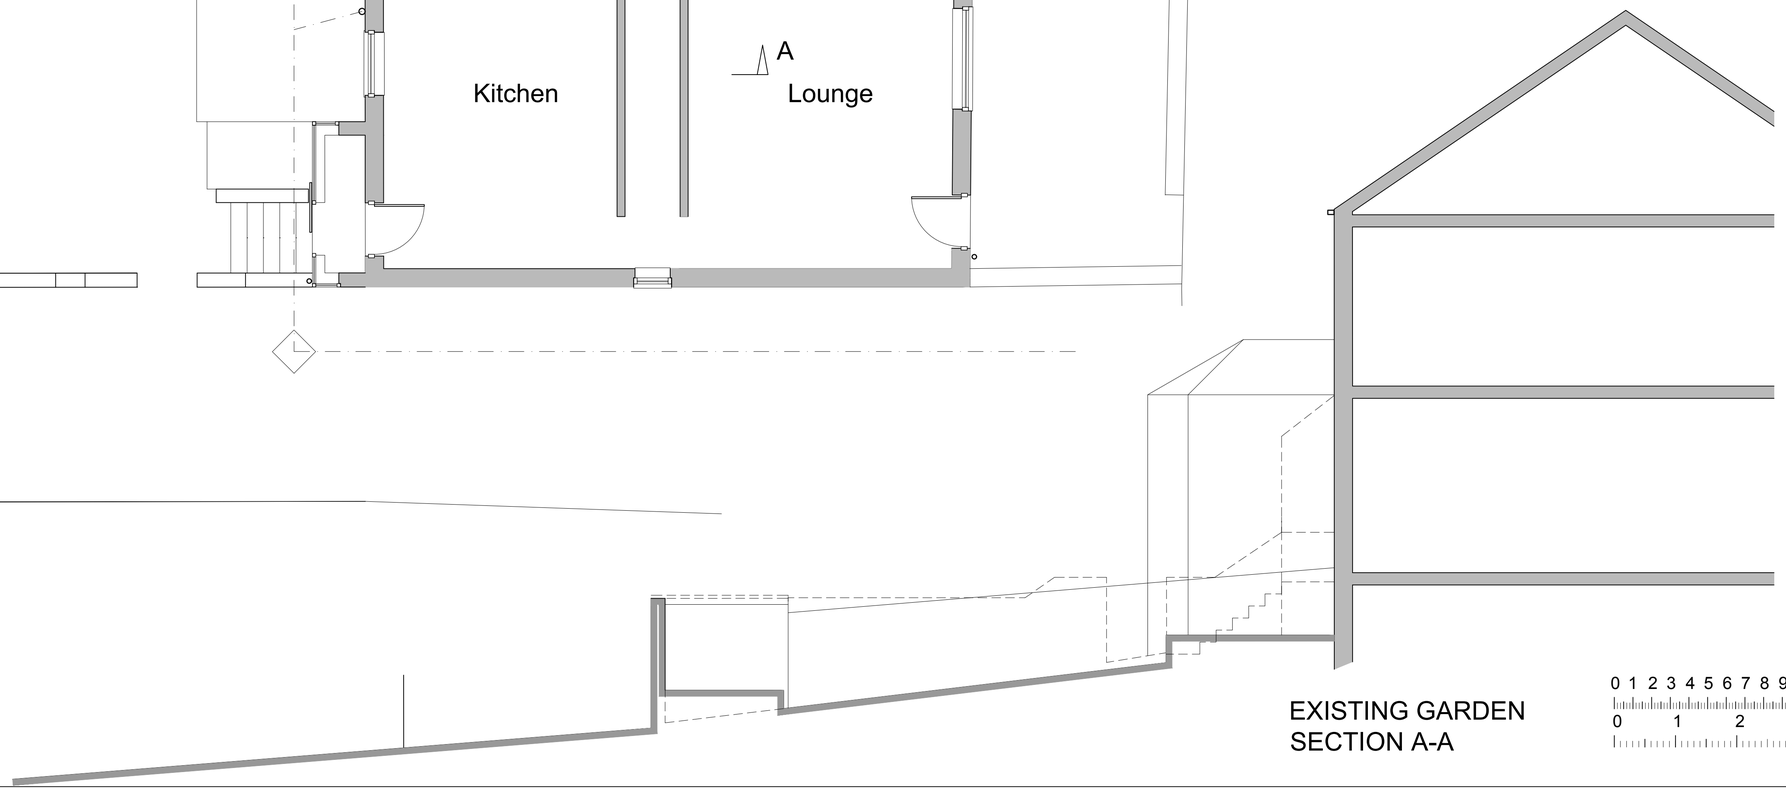

EXISTING GARDEN SECTION A-A

0 1 2 3 4 5 6 7 8 9 10111213ft
0 1 2 3 4m

CLIENT :-
Mr K. Fox
JOB TITLE:-
Proposed New Carport and Raised Rear Garden Patio
SITE:-
28 The Walk
Birdwell
Barnsley
S70 5UA

Scales 1:10, 1:20, 1:50, 1:75 1:100, 1:200, 1:500, 1:1250.
Date: Nov 2018
SHEET No : KF- PL1
REVISION.