7465 | G20 - 001 | -

HIGH STREET

Hall Bungalows

Access Road

Thurnscoe Hall Nursing Home

Thurnscoe Hall

Thurnscoe Mews

N

rev	date	by	description	chkd
-	-	-	-	-

J:\7465 NAS Thurnscoe \00 BIM\Sheets\A-P-Plans\A-G2-P-GAs\7346 G20-001 Location Plan.dwg

drawing status: PLANNING SUBMISSION

© Copyright of CPMG Architects Limited 2012. All rights reserved.
No part of this publication may be reproduced, stored in any retrieval system or transmitted in any form or by any means without prior permission of CPMG Architects Limited.

Do not scale from drawing, use figured dimensions only. All dimensions to be checked on site.

ISO 9001 QUALITY MANAGEMENT 14001 ENVIRONMENTAL MANAGEMENT

job title: NAS Thurnscoe
Thurnscoe Mews Extension


drawing title: Location Plan

cpmg
CPMG Architects Ltd 23 Fraser Gate Nottingham NG1 1NU
telephone 0115 958 9500 facsimile 0115 958 9700
email nottingham@cpmgarchitects.com website www.cpmgarchitects.com


drawn by	date	checked by	scale
jme	18.03.13	CW	1:500
job no.	drawing no.	revision	media
7465	G20 - 001	-	A2

Printed: 18 March 2013 17:51:35

7346	G20 - 002	-

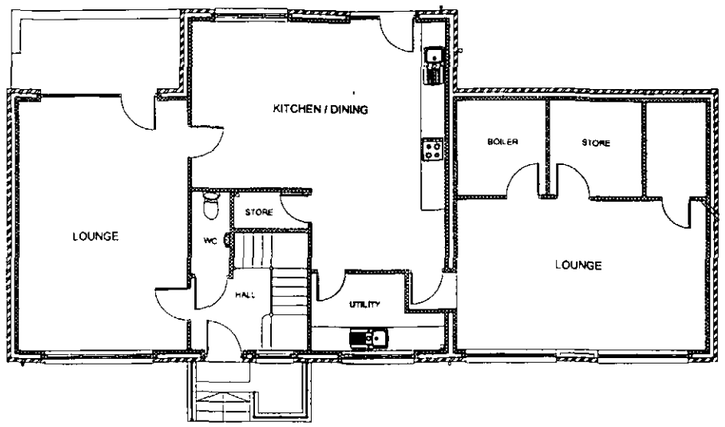


GROUND FLOOR PLAN

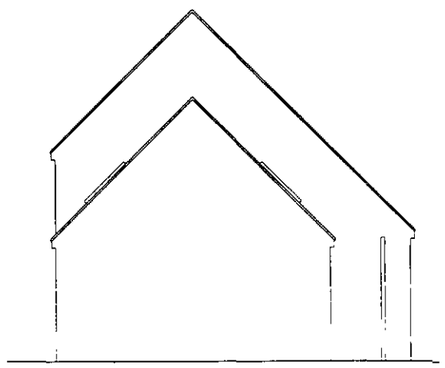

WEST ELEVATION



NORTH ELEVATION

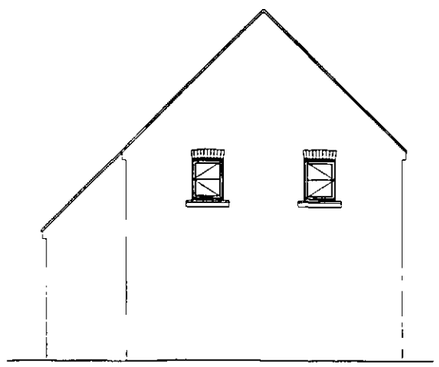


EAST ELEVATION

PLANNING SUBMISSION	NAS Thurnscoe Thurnscoe Mews Extension	cpmg CPMG Architects Ltd 73 Mansfield Road Nottingham NG1 1FN Telephone 0115 948 1432 Facsimile 0115 948 1433 email nottingham@cpmg-architects.com www.cpmg-architects.com	
© Copyright of CPMG Architects Limited 2012. All rights reserved. No part of this publication may be reproduced stored in any retrieval system or transmitted in any form or by any means without prior permission of CPMG Architects Limited. Do not scale from drawing, use figured dimensions only, all dimensions to be checked on site. ISO 9001 QUALITY MANAGEMENT 14001 ENVIRONMENTAL MANAGEMENT	Existing GAs Ground Floor Plan & Elevations	drawn by: jme; date: 18.03.13; checked by: cw; scale: 1:100 job no: 7346; drawing no: G20 - 002; revision: -; paper size: A2	

J:\7465 NAS Thurnscoe\00 BIM\Sheets\A-P-Plots\A-G2-P-GA's\7346 G20-002 ExistingGA.dwg

Printed: 18 March 2013 / 55 03

7465	G20 - 003	-

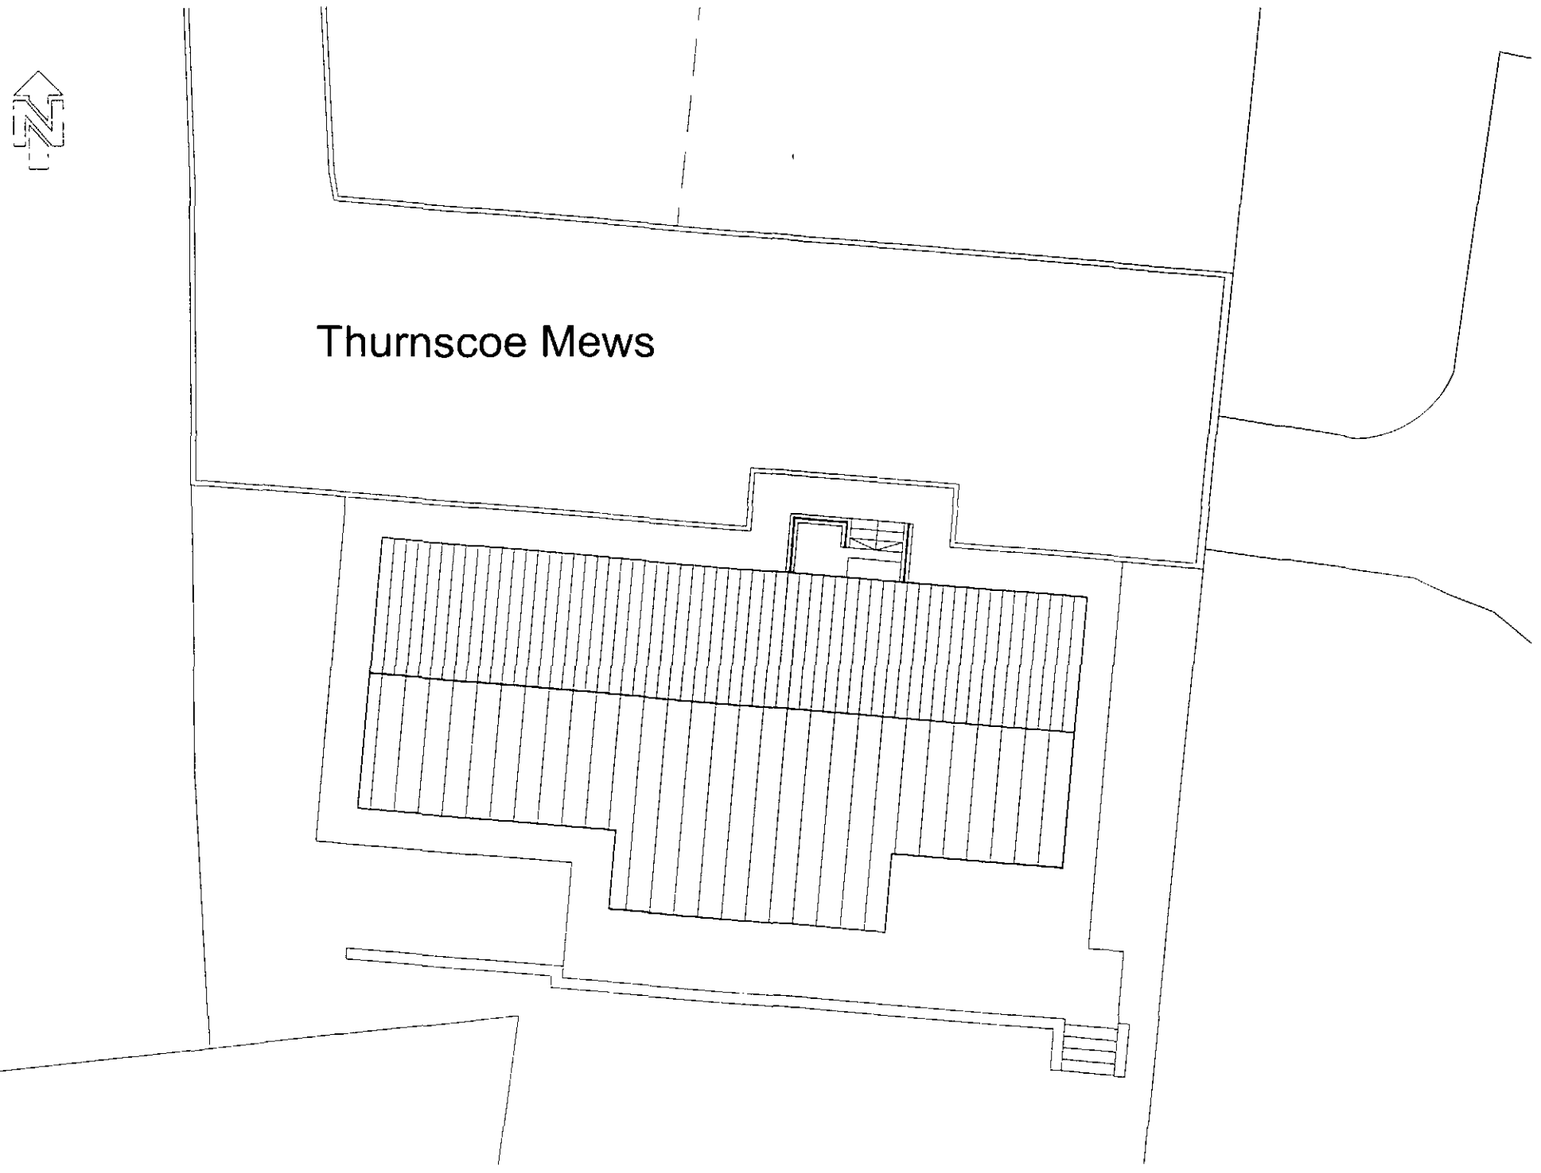

No.	Date	Description	Chkd

J:\7465 NAS Thurnscoe\00 BIM\Sheets\A1-Plans\A-G2#-GA1\346 G20-003 Planning Site & Roof Plan.dwg

Drawing Status
PLANNING SUBMISSION

© Copyright of CPMG Architects Limited 2013, all rights reserved.
No part of this publication may be reproduced, stored, or transmitted in any form or by any means without prior permission of CPMG Architects Limited.
Do not scale from drawing, use figured dimensions only. All dimensions to be checked on site.

ISO 9001 QUALITY MANAGEMENT 14001 ENVIRONMENTAL MANAGEMENT

Project
NAS Thurnscoe
Thurnscoe Mews Extension

Drawing Title
Existing Site & Roof Plan

cpmg
CPMG Architects Ltd 23 Hamer Drive Nottingham NG7 1HG
telephone 0115 958 1907 fax number 0115 958 6762
email nottingham@cpmg.co.uk www.cpmg.co.uk

drawn by	date	check by	scale
jme	18.03.13	cw	1:100
job no	drawing no	revision	media
7465	G20 - 003	-	A2

Printed 18 March 2013 17.55.42

7465 | G20 - 003 | -



rev	date	by	description	chkd

drawing status
PLANNING SUBMISSION

© Copyright of CPMG Architects Limited 2012, all rights reserved.
No part of this publication may be reproduced, stored in any retrieval system or transmitted in any form or by any means without prior permission of CPMG Architects Limited.

Do not scale from drawing, only figured dimensions only. All dimensions to be checked on site

ISO 9001 QUALITY MANAGEMENT 14001 ENVIRONMENTAL MANAGEMENT

job title
NAS Thurnscoe
Thurnscoe Mews Extension

drawing title
Existing Site & Roof Plan


cpmg
CPMG Architects Ltd 23 Mansfield Gate Nottingham NG1 1NG
telephone: 0115 958 9502 facsimile: 0115 958 9502
email: nottingham@cpmg-architects.com website: www.cpmg-architects.com

drawn by	date	checked by	scale
jme	18.03.13	CW	1:100
job no.	drawing no.	revision	media
7465	G20 - 003	-	A2


J:\7465 NAS Thurnscoe \00 BIM \Sheets \ A-P Plans \ A-G2-P-GAs \ 7346 G20-003 Existing Site & Roof Plan.dwg

Printed: 18 March 2013 17:55:42


7465	G20 - 004	-

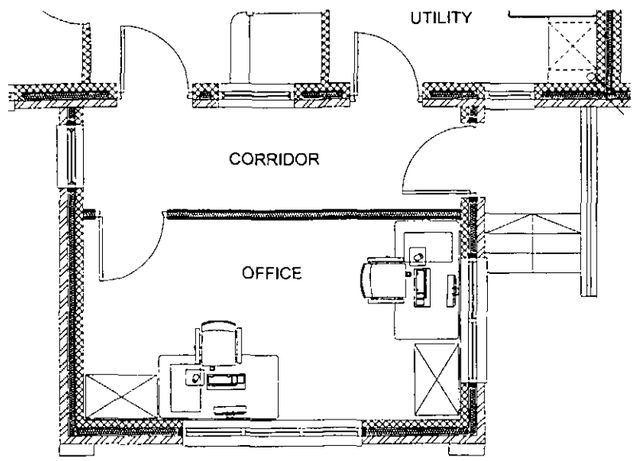


PROPOSED EXTENSION
SCALE 1:50

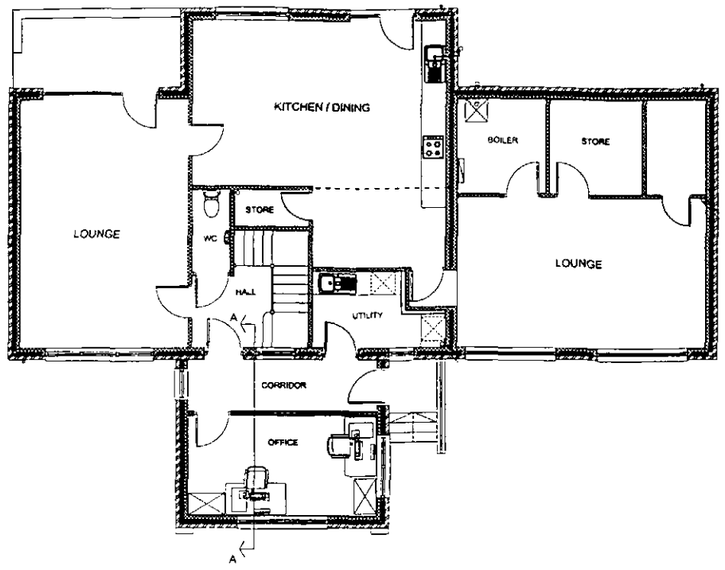

GROUND FLOOR PLAN

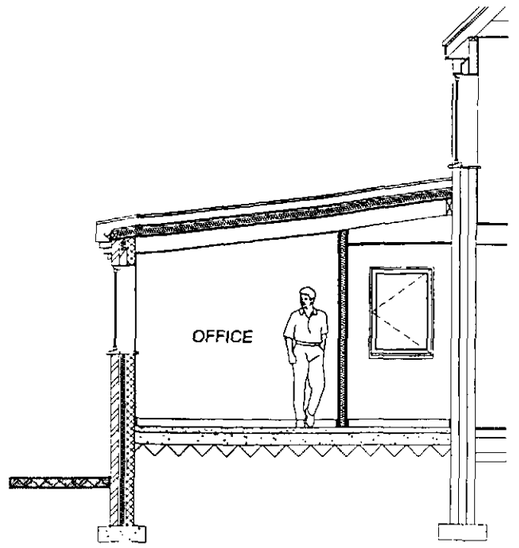


SECTION A-A
SCALE 1:50

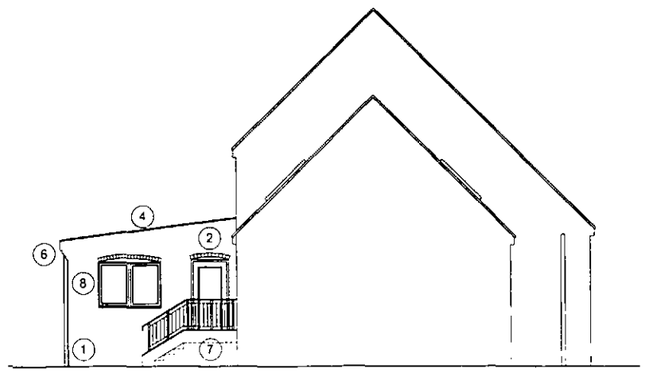

WEST ELEVATION



NORTH ELEVATION

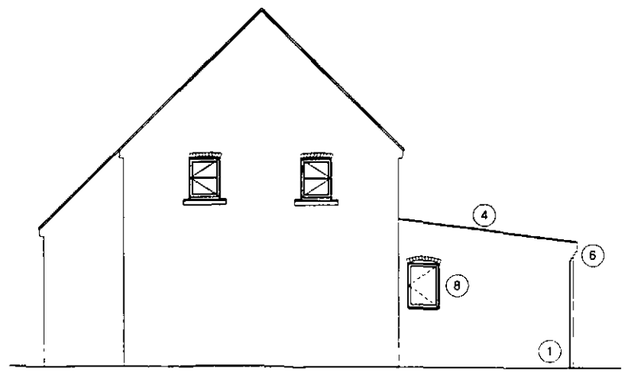

EAST ELEVATION

1. Brickwork to match existing
2. Entrance door to match existing
3. Sarnafil single ply roof with with decor profiles
4. Reconstituted stone parapet capping
5. UPVC rainwater goods to match existing
6. Brickwork corble detail
7. Concrete steps with painted steel handrail and balustrade to match existing
8. White UPVC windows to match existing with brickwork header course over

PLANNING SUBMISSION	NAS Thurnscoe Thurnscoe Mews Extension	cpmg CPMG Architects Ltd	
© Copyright of CPMG Architects Limited 2013. All rights reserved. No part of this publication may be reproduced, stored in any retrieval system or transmitted in any form or by any means without prior permission of CPMG Architects Limited. Do not scale from drawing, use figured dimensions only. All dimensions to be checked on site. ISO 9001 QUALITY MANAGEMENT ISO 14001 ENVIRONMENTAL MANAGEMENT	Proposed GAs Ground Floor Plan & Elevations	Drawn by: jme Date: 18.03.13 Job no: 7465 Drawing no: G20 - 004 Checked by: CW Revision: -	

7465 | G20 - 005 | -



rev	date	by	description	chkd
-	-	-	-	-

drawing status
PLANNING SUBMISSION

© Copyright of CPMG Architects Limited 2013. All rights reserved.
No part of this publication may be reproduced, stored, in any retrieval system or transmitted in any form or by any means without prior permission of CPMG Architects Limited.

Do not scale from drawing, use figured dimensions only. All dimensions to be checked on site

ISO 9001 QUALITY MANAGEMENT 14001 ENVIRONMENTAL MANAGEMENT

job title
NAS Thurnscoe
Thurnscoe Mews Extension

drawing title
Proposed Site & Roof Plan

cpmg
CPMG Architects Ltd 23 Warser Gate Nottingham NG1 1NU
telephone 0115 958 9300 facsimile 0115 958 9900 website www.cpmg-architects.com
email nottingham@cpmg-architects.com

drawn by	date	checked by	scale
jme	18.03.13	CW	1:100
job no.	drawing no.	revision	media
7465	G20 - 005	-	A2

Printed: 18 March 2013 17.58.12

J:\7465 NAS Thurnscoe\00 BIM\Sheets\A-P-Plans\A-G2-P-GAS\7346 G20-005 Proposed Site & Roof Plan.dwg