
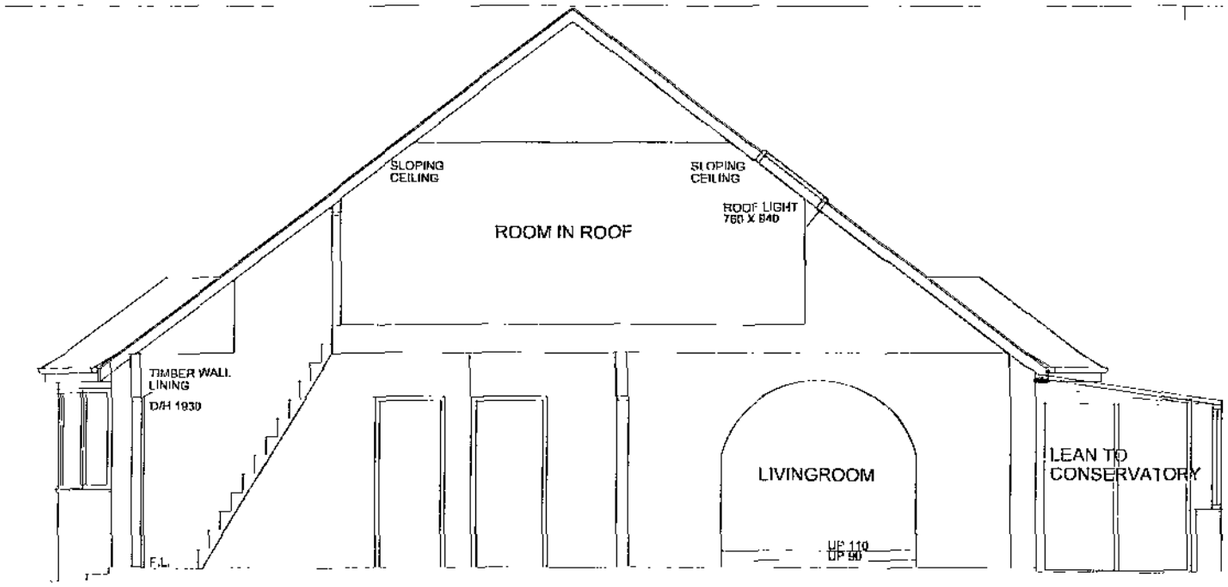


SECTION A-A

SCALE 1:50

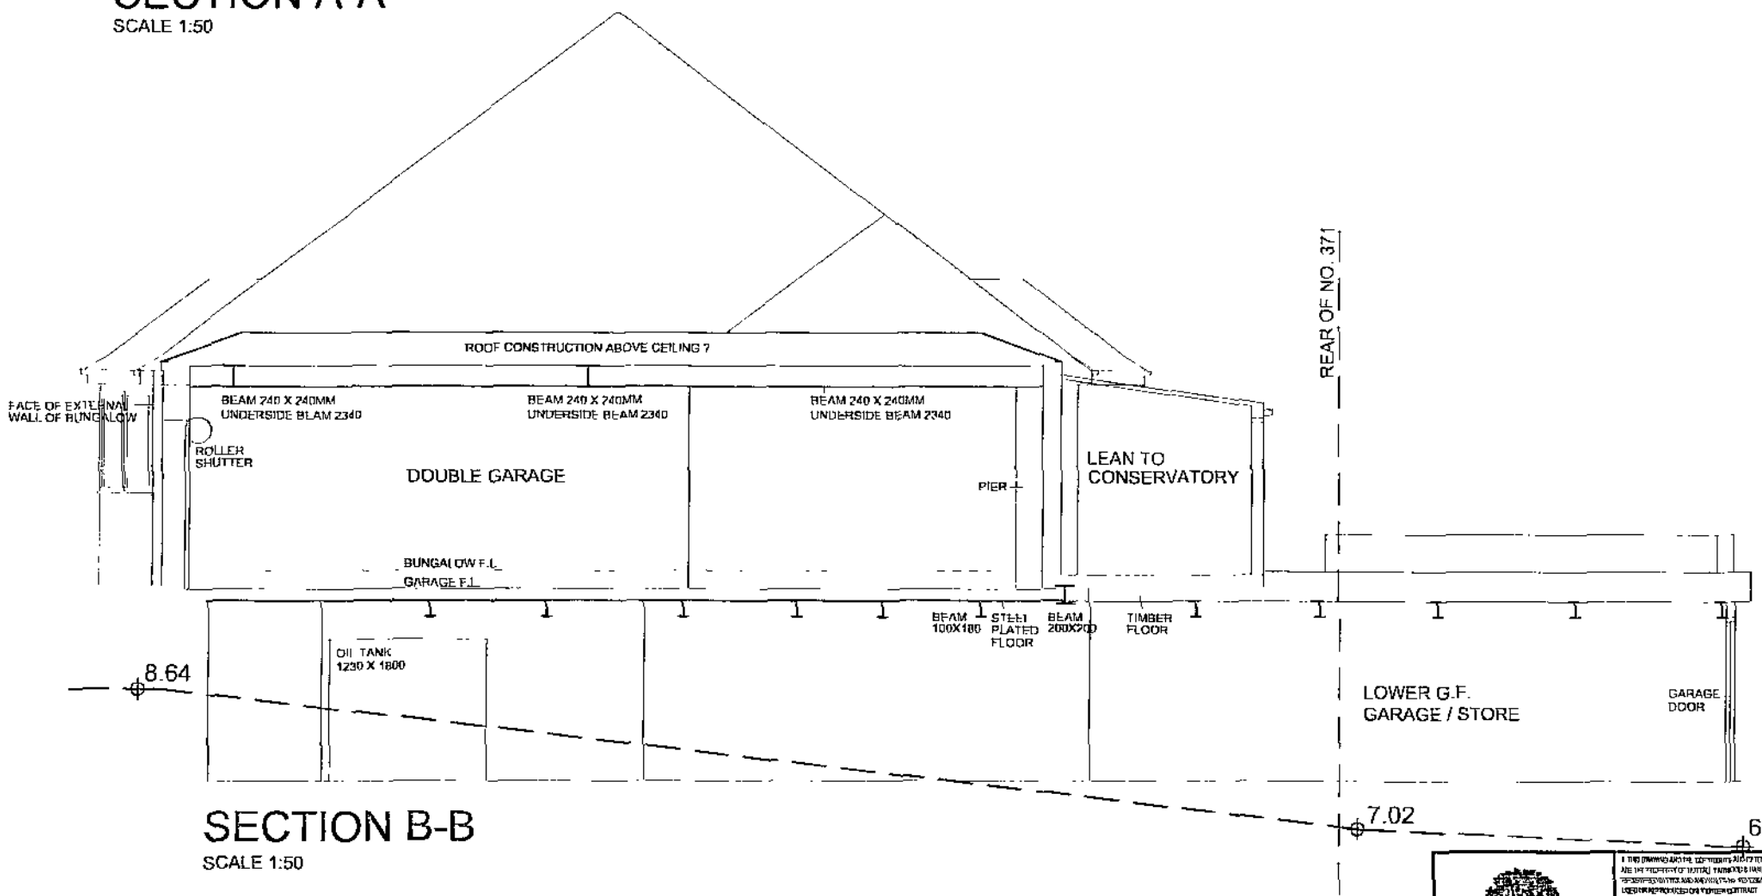

SECTION B-B

SCALE 1:50

1:50 METRES 0 1 2 3 4 5

B M B C
CORPORATE MAIL ROOM
02 JAN 2013
Received by:
ORIGINAL COPY

ARCHITECTS
REGISTERED ARCHITECTS

1 THIS DRAWING AND THE COPYRIGHTS AND DESIGNS THEREIN ARE THE PROPERTY OF NUTTALL YARWOOD & PARTNERS LIMITED AND MUST NOT BE COPIED OR REPRODUCED WITHOUT THEIR WRITTEN CONSENT

2 CONTRACTORS AND SUB CONTRACTORS MUST CHECK AND VERIFY ALL DIMENSIONS BEFORE PROCEEDING WITH ANY WORK OR COMMENCING WORK ON SITE

3 CONTRACTORS MUST NOT SCALE BY ANY MEANS THIS DRAWING OR ANY DIMENSIONS NOT SPECIFIED ON THIS DRAWING OR DETAILED ON THE WORKING DRAWINGS AND ANY OTHER RELEVANT DOCUMENTS ISSUED UNDER THE STANDARD FORM OF BUILDING CONTRACT IN RESPECT OF THIS WORK

4 WHERE INDICATED THIS AND TO BE READ FROM THESE DRAWINGS IF IN ANY DOUBT ASK FOR CLARIFICATION

NUTTALL YARWOOD & PARTNERS LIMITED
CHARTERED ARCHITECTS
The Manor, High Street, Dodworth, Barnsley S75 3RD Tel 01226 207711 Fax 01226 200880 email info@nuttallyarwood.com
120 High Street, Barnsley, Yorkshire S70 1QA Tel 01226 732100 Fax 01226 732101 email info@nuttallyarwood.com


Project	369 NEW ROAD STAINCROSS, BARNSLEY
Client	
Drawing Title	SECTION A-A AND B-B AS EXISTING
Date	DECEMBER 2012
Scale	1:50 @ A2
Ref	43/34
Dwg No	202
Rev	A



STREET ELEVATION FROM NEW ROAD AS EXISTING

SCALE 1:100


1:100 METRES 0 1 2 3 4 5

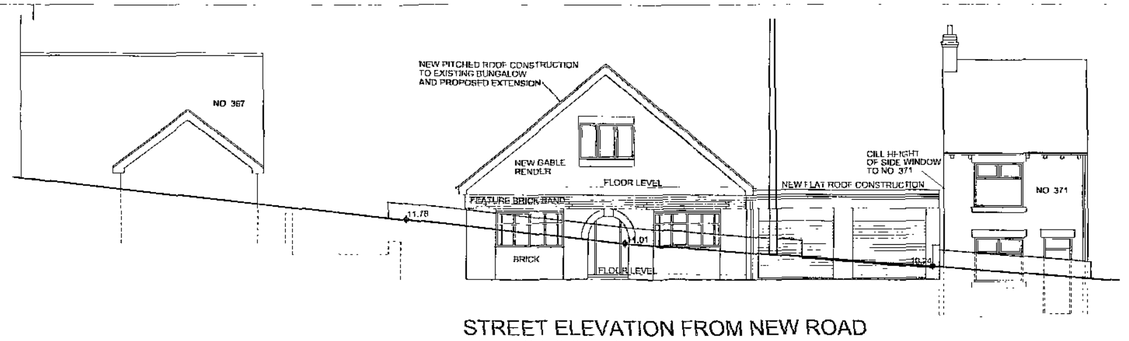

STREET ELEVATION FROM NEW ROAD AS PROPOSED

SCALE 1:100


1:100 METRES 0 1 2 3 4 5

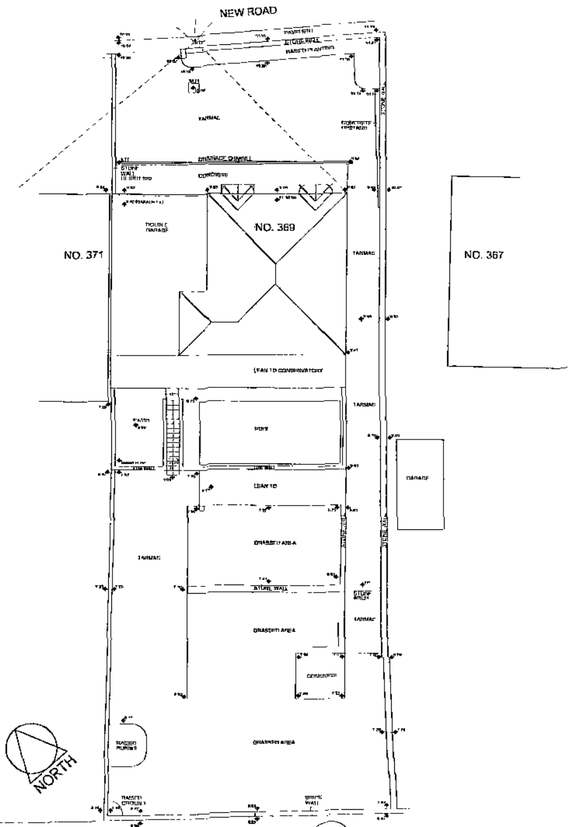

SITE PLAN AS EXISTING

SCALE 1:200

1:200 METRES 0 2 4 6 8 10

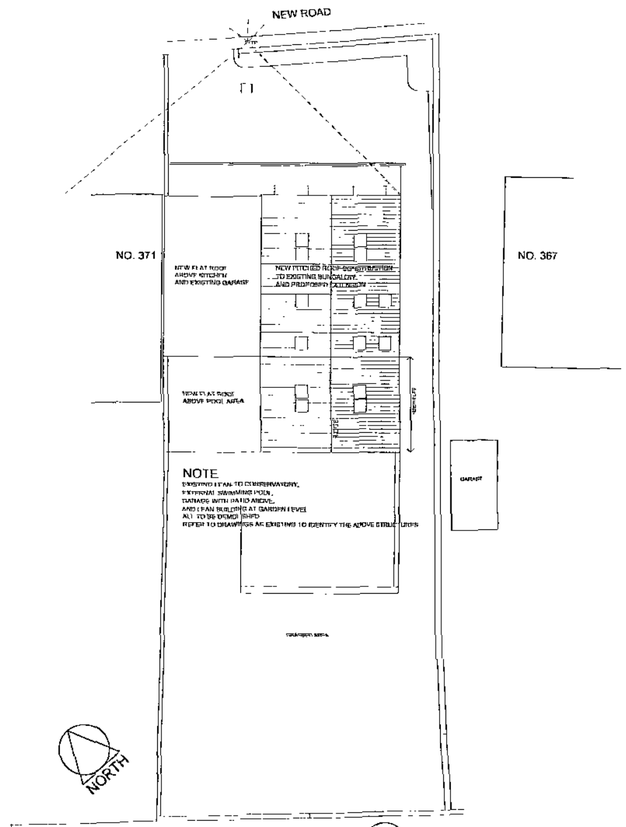

SITE PLAN AS Proposed

SCALE 1:200

1:200 METRES 0 2 4 6 8 10

HALSTEAD GROVE

BMBC
CORPORATE MAIL ROOM
02 JAN 2013
Received by: .....
ORIGINAL COPY

ARCHITECTS
BARNSLEY BURLEY-IN-WHARFEDALE

1 THIS DRAWING AND THE COPYRIGHTS AND PATTENTS THEREIN ARE THE PROPERTY OF NUTTALL YARWOOD & PARTNERS LIMITED REGISTERED IN ENGLAND AND WALES No. 4031338 AND MAY BE USED OR REPRODUCED ONLY UNDER CONTRACT

2 CONTRACTORS AND SUB-CONTRACTORS MUST CHECK AND AGREE ALL DIMENSIONS BEFORE PREPARING SHOP DRAWINGS OR COMMENCING WORK ON SITE

3 CONTRACTORS ARE RESPONSIBLE FOR INFORMING THE ARCHITECT OF ANY DISCREPANCY DISCOVERED ON THIS DRAWING OR BETWEEN THIS DRAWING AND ANY OTHER RELATED DOCUMENT ISSUED UNDER THE STANDARD FORM OF CONTRACT IN RE EFFECT OF THE WORK

4 WRITTEN DIMENSIONS ONLY ARE TO BE USED FROM THIS DRAWING IF IN ANY DOUBT ASK FOR CLARIFICATION


Notes.

Revisions


Date	Suffix	Description	Date	Suffix	Description

NUTTALL YARWOOD & PARTNERS LIMITED
CHARTERED ARCHITECTS
The Grove, High Street, Cudworth, Barnsley, S75 5RQ. Tel. 01226 205721 Fax 01226 320889 E-mail nyp.barnsley@btconnect.com
1st Main Street, Burley-in-Wharfedale, LS29 7JK. Tel 01943 864447 Fax 01943 862300 E-mail nyp.burley@btconnect.com


Project. LAND AT 369 NEW ROAD, STAINCROSS, BARNSLEY		Client.	
Drawing Title. STREET ELEVATION AND SITE PLAN AS EXISTING AND PROPOSED		Date. DECEMBER 2012	Scale. 1:200 1:100 @ A1
	Ref. 43/34	Dwg. No. 306	Rev.

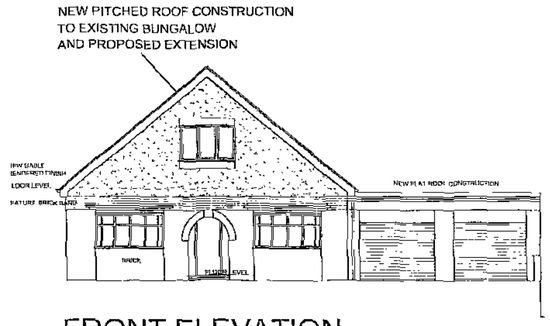


FRONT ELEVATION

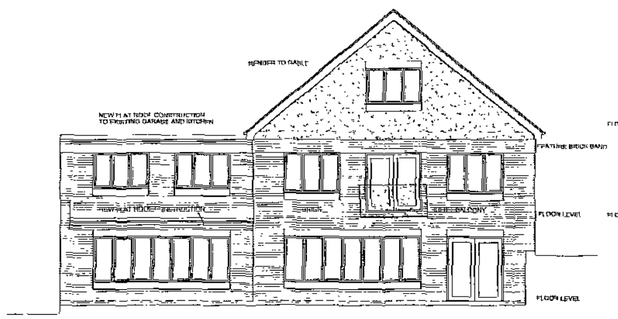

REAR ELEVATION

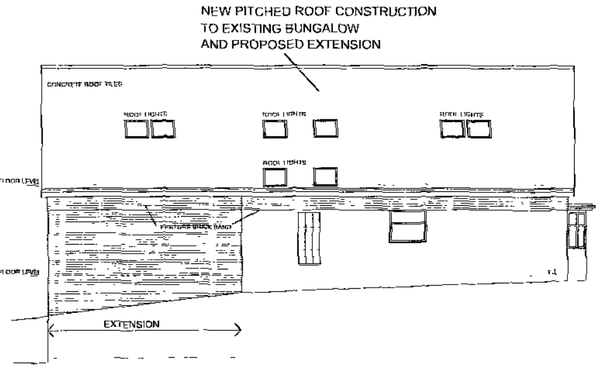


SIDE ELEVATION (L)

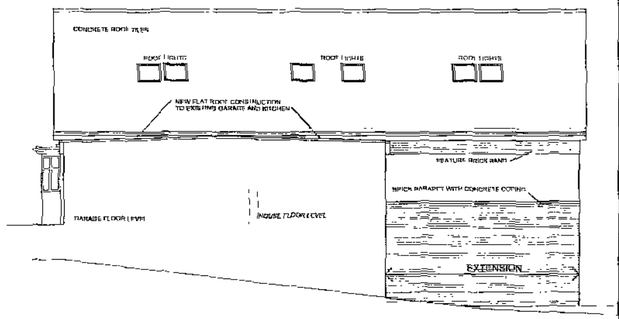


SIDE ELEVATION (R)

NOTE


EXISTING LEAN-TO CONSERVATORY,
EXTERNAL SWIMMING POOL,
GARAGE WITH PATIO ABOVE,
AND LEAN-BUILDING AT GARDEN LEVEL
ALL TO BE DEMOLISHED
REFER TO DRAWINGS AS EXISTING TO IDENTIFY THE ABOVE STRUCTURES

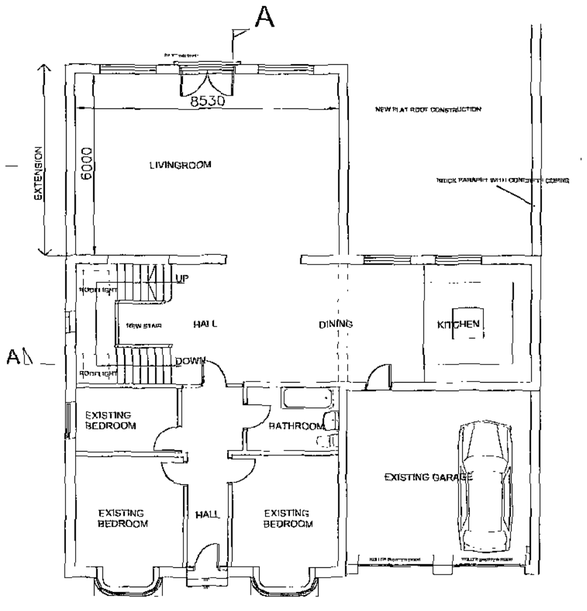


GROUND FLOOR PLAN

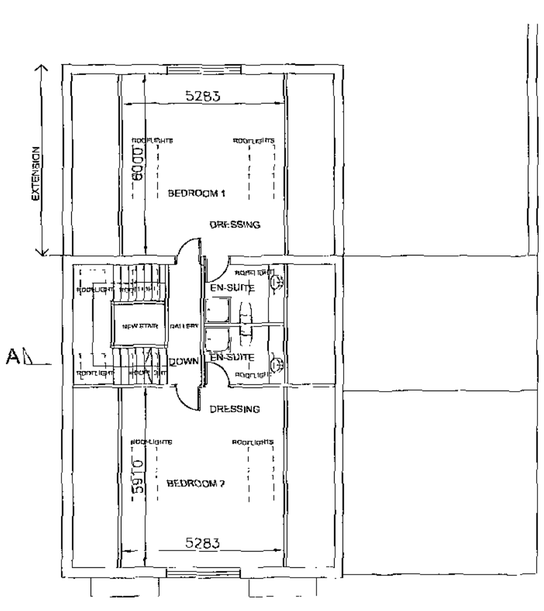

FIRST FLOOR PLAN

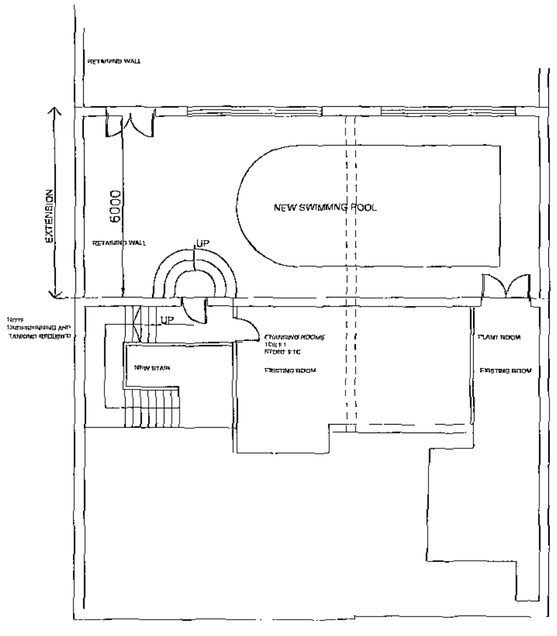

LOWER GROUND FLOOR PLAN

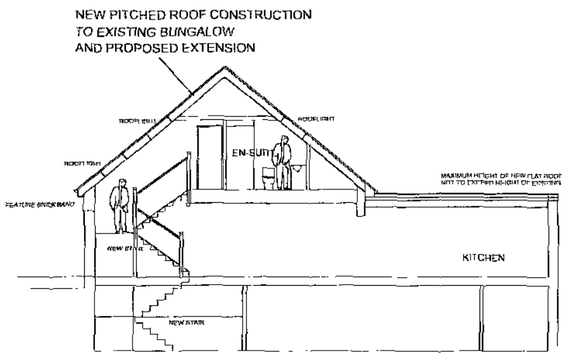

SECTION A-A

1:100 METRES 0 1 2 3 4 5

BMBC
CORPORATE MAIL ROOM
02 JAN 2013
Received by:
ORIGINAL COPY

ARCHITECTS
BARNSLEY BURLEY-IN-WHARFEDALE

1. THIS DRAWING AND THE COPYRIGHTS AND PATENTS THEREIN ARE THE PROPERTY OF NUTTALL YARWOOD & PARTNERS LIMITED REGISTERED IN ENGLAND AND WALES No 4613358 AND MAY BE USED OR REPRODUCED ONLY UNDER CONTRACT.

2. CONTRACTORS AND SUB-CONTRACTORS MUST CHECK AND AGREE ALL DIMENSIONS BEFORE PREPARING SHOP DRAWINGS OR COMMENCING WORK ON SITE

3. CONTRACTORS ARE RESPONSIBLE FOR INFORMING THE ARCHITECT OF ANY DISCREPANCY DISCERNED ON THIS DRAWING OR BETWEEN THIS DRAWING AND ANY OTHER RELATED DOCUMENT ISSUED UNDER THE STANDARD FORM OF CONTRACT IN RESPECT OF THE WORK.

4. WRITTEN DIMENSIONS ONLY ARE TO BE USED FROM THIS DRAWING. IF IN ANY DOUBT ASK FOR CLARIFICATION.


Notes.

Revisions.


Date	Suffix	Description	Date	Suffix	Description

NUTTALL YARWOOD & PARTNERS LIMITED
CHARTERED ARCHITECTS
The Grove, High Street, Dodworth, Barnsley, S75 3RD. Tel. 01226 210771. Fax. 01226 210889. E-mail. nyp.barnsley@btconnect.com
130 Main Street, Burley-in-Wharfedale, LS29 7JX. Tel. 01943 864441. Fax. 01943 862500. E-mail. nyp.bradford@btconnect.com


Project. PROPOSED ALTERATIONS AND EXTENSION 369 NEW ROAD STAINCROSS BARNSLEY	Client.
Drawing Title. PROPOSALS PLANS, ELEVATIONS AND SECTION	Date. DECEMBER 2012 Scale. 1:100 @ A1
	Ref. 43/34 Dwg. No. 305 Rev.

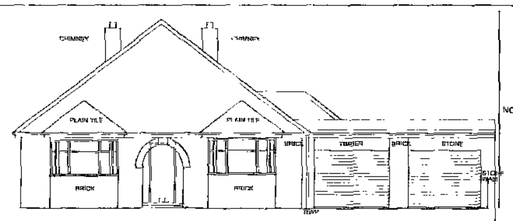

FRONT ELEVATION
SCALE 1:100

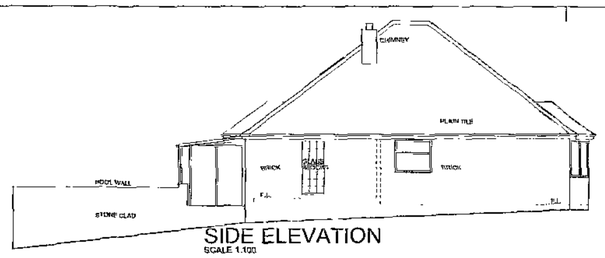


SIDE ELEVATION
SCALE 1:100

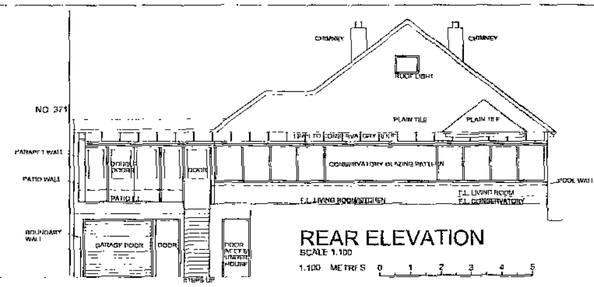


REAR ELEVATION
SCALE 1:100
1:100 METRES 0 1 2 3 4 5

ROOM IN ROOF PLAN
SCALE 1:50

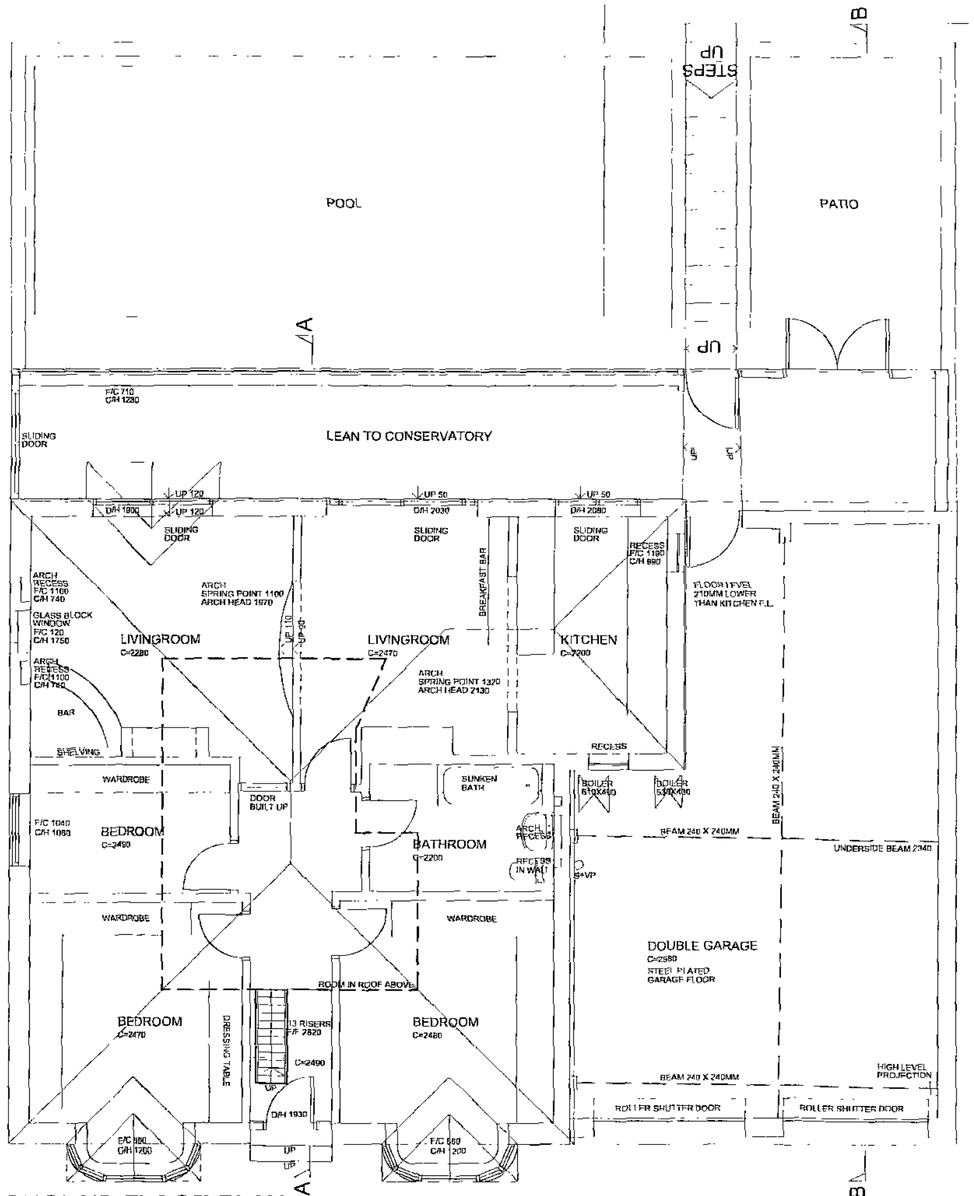

GROUND FLOOR PLAN
SCALE 1:50

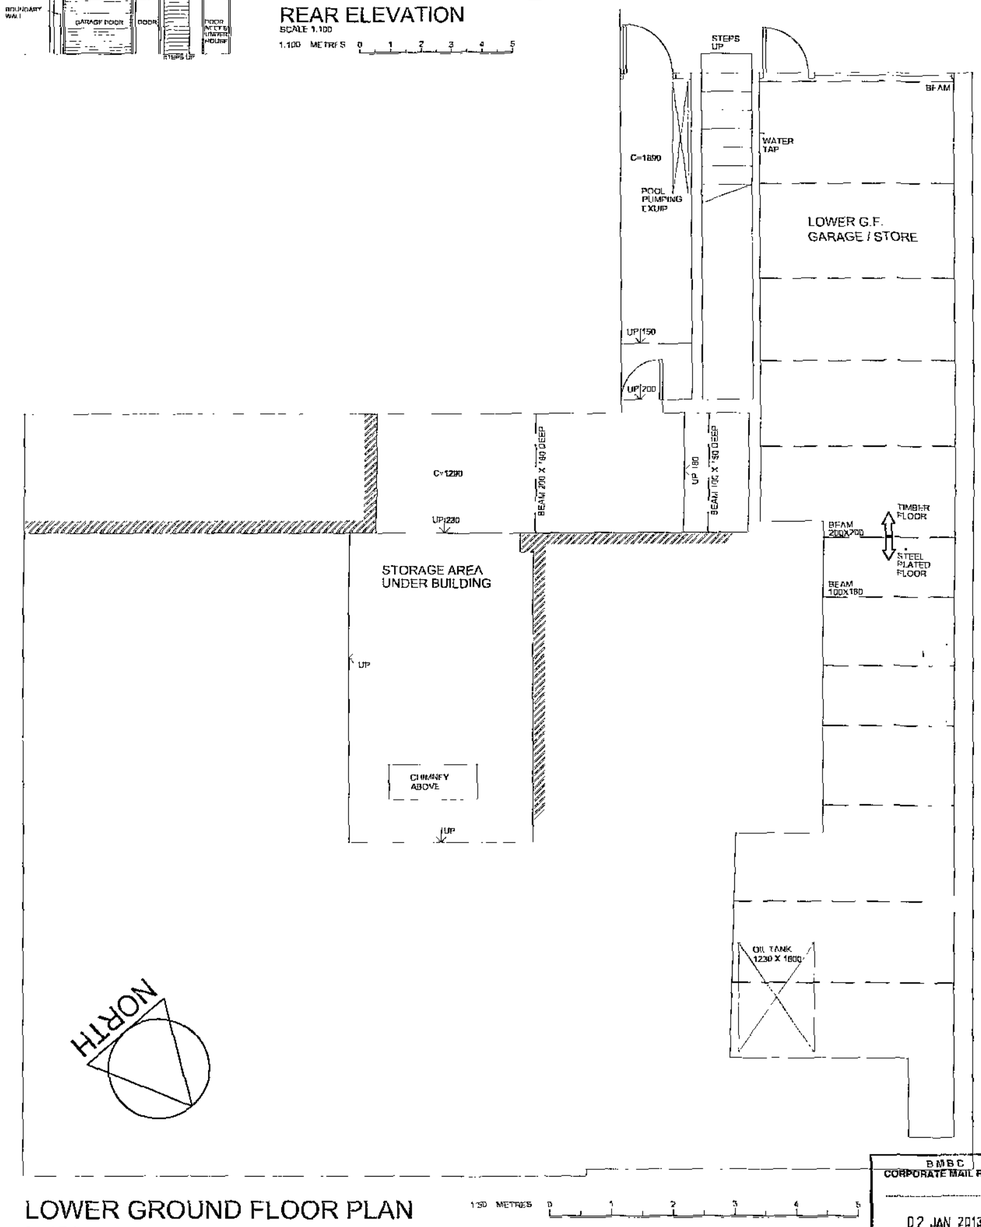

LOWER GROUND FLOOR PLAN
SCALE 1:50
1:50 METRES 0 1 2 3 4 5

B.M.B.C.
CORPORATE MAIL ROOM
02 JAN 2013
Received by.....
ORIGINAL COPY

ARCHITECTS
BARNSLEY BURLEY-IN-WHARFEDALE

1. THIS DRAWING AND THE COPYRIGHTS AND PATENTS THEREIN ARE THE PROPERTY OF NUTTALL YARWOOD & PARTNERS LIMITED REGISTERED IN ENGLAND AND WALES No. 4543338 AND MAY NOT BE USED OR REPRODUCED ONLY UNDER CONTRACT.
2. CONTRACTORS AND SUB CONTRACTORS MUST CHECK AND AGREE ALL DIMENSIONS BEFORE PREPARING SHOP DRAWINGS OR COMMENCING WORK ON SITE.
3. CONTRACTORS ARE RESPONSIBLE FOR INFORMING THE ARCHITECT OF ANY DISCREPANCY DISCOVERED ON THIS DRAWING OR BETWEEN THIS DRAWING AND ANY OTHER RELATED DOCUMENT ISSUED UNDER THE STANDARD FORM OF CONTRACT IN RESPECT OF THE WORK.
4. WRITTEN DIMENSIONS ONLY ARE TO BE USED FROM THIS DRAWING. IF IN ANY DOUBT ASK FOR CLARIFICATION.

Notes.

Revisions.

Date	Suffix	Description	Date	Suffix	Description

NUTTALL YARWOOD & PARTNERS LIMITED
CHARTERED ARCHITECTS
The Grove, High Street, Dodworth, Barnsley, S75 3RD Tel 01226 206771. Fax 01226 201958 E-mail nyp.barnsley@btconnect.com
129 Main Street, Burley-in-Wharfedale, LS29 7JX. Tel 01943 864411 Fax 01943 862709 E-mail nyp.burley@btconnect.com

Project	359 NEW ROAD STAINCROSS, BARNSLEY
Client.	
Drawing Title.	FLOOR PLANS AND ELEVATIONS AS EXISTING
Date.	DECEMBER 2012
Scale.	1:50, 1:100 @ A1
Ref.	43/34
Dwg No.	201
Rev	A