

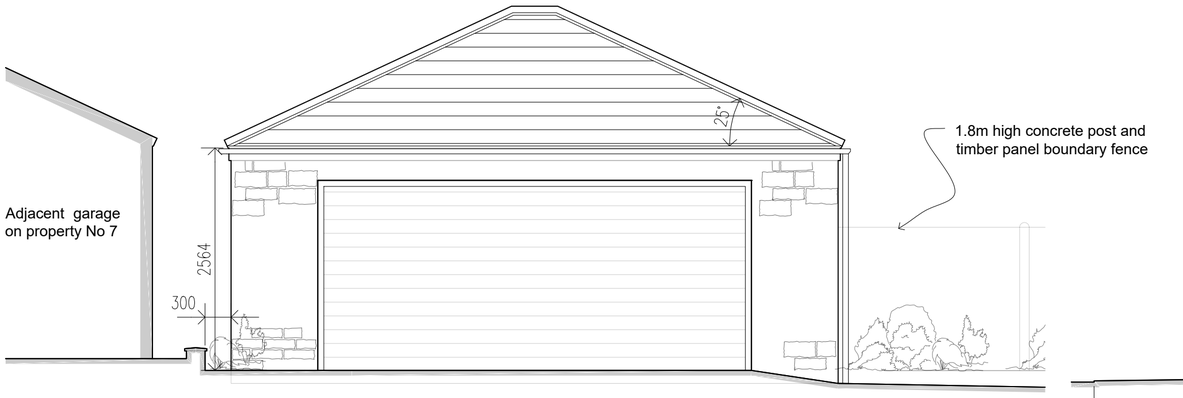



FRONT ELEVATION
Scale 1::50

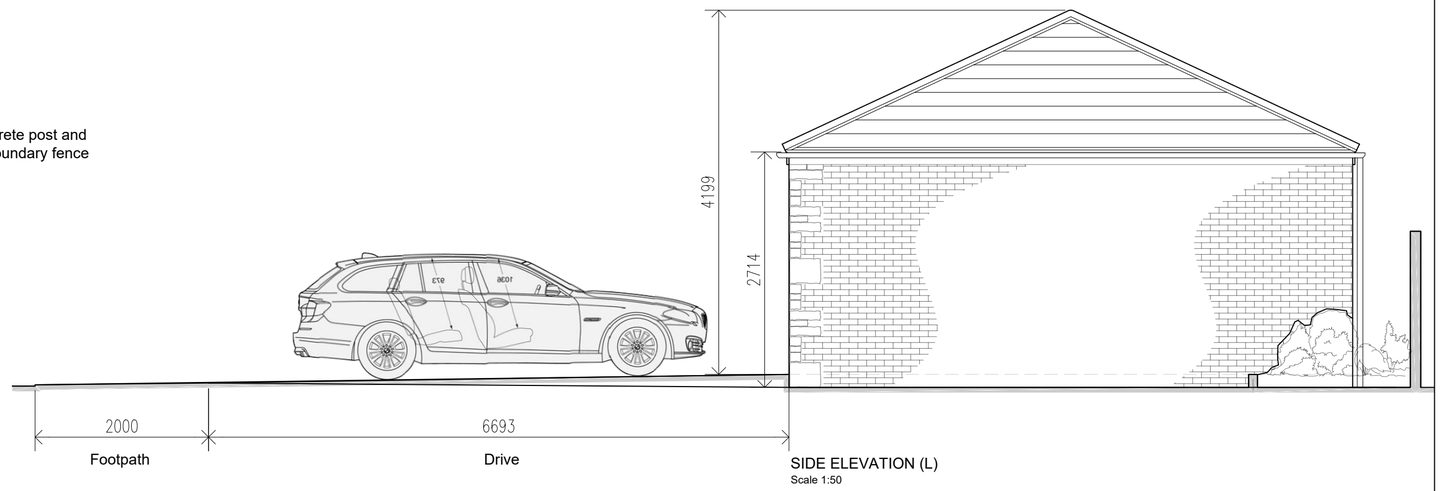


SIDE ELEVATION (L)
Scale 1:50

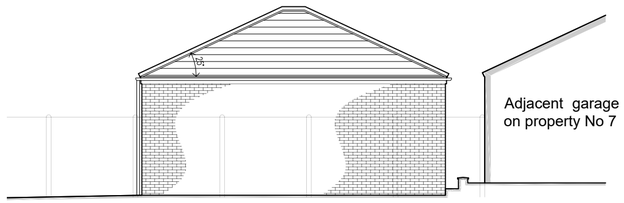


REAR ELEVATION
Scale 1:100

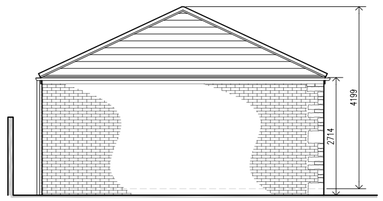


SIDE ELEVATION (R)
Scale 1:100

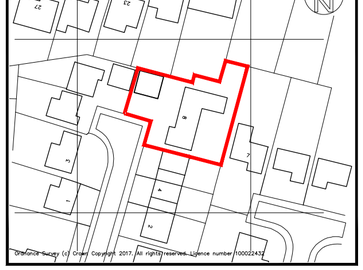

SITE LOCATION PLAN
Scale 1:1250

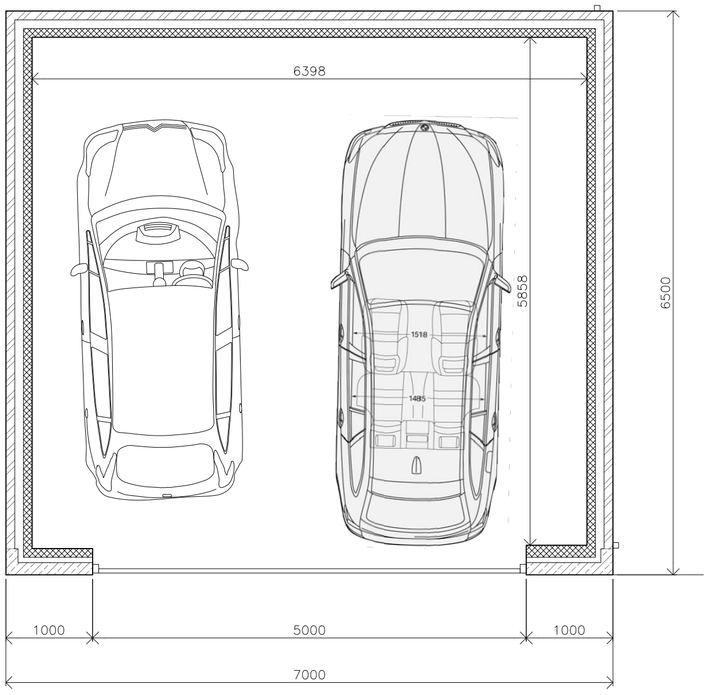

FLOOR PLAN
Scale 1:50

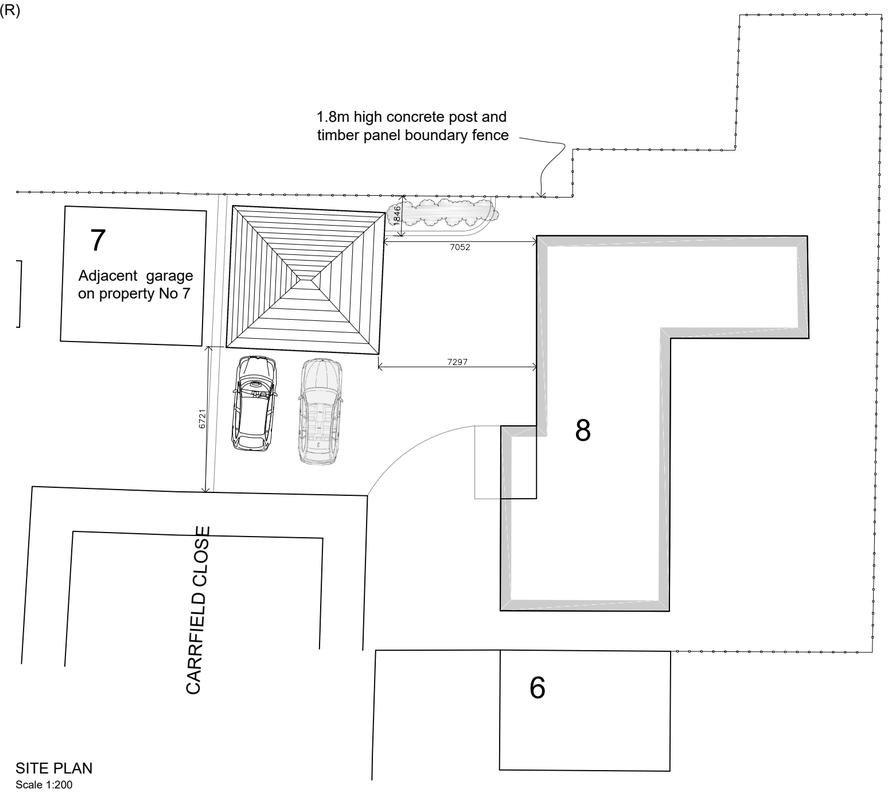

SITE PLAN
Scale 1:200

Notes:

WALLS:
Walls to be brick in light buff colour to match existing house to sides and rear with random coursed stone front to match house.

ROOF:
Concrete roof tiles to match existing roof or similar suitable for roof pitches of 25 °

DOOR:
Aluminium with powder coated finish in Traffic White (RAL 9016)

GUTTERS & DOWNPIPES:
New uPVC white fascias and soffits and gutter and square downpipes.

Rev:	Date:	Description:	By:
A	08/03/17	Rear & side elevations added to Garage	SH

07762656187
steven@drawit.biz
www.drawit.biz
15 Medway Close
Barugh Green
Barnsley
S75 1NY

Purpose: PLANNING

Status: PROPOSED
Dwg of: FLOOR PLANS, ELEVATIONS SITE & LOCATION PLAN

Client:
Mr Nelson & Miss Spencer

Site Address:
8 Carrfield Close, Darton
Barnsley, S75 5JJ

Project:
Proposed New Double Detached Garage

Drawn by:	Date:	Rev:
SH	24/02/2017	
Scale: As Shown	Dwg No: 1624_101	A

Important notice: Do not scale off this drawing. Critical dimensions should be checked on site prior to works commencing. Dimensional conflicts should be brought to Draw it's attention as soon as they become apparent. Failure to do so could render the contractor liable for subsequent losses. Copyright in this drawing and any work executed from this drawing remains the property of Draw it.

© Copyright Draw it 2017