



GROUND FLOOR PLAN
Scale 1:50

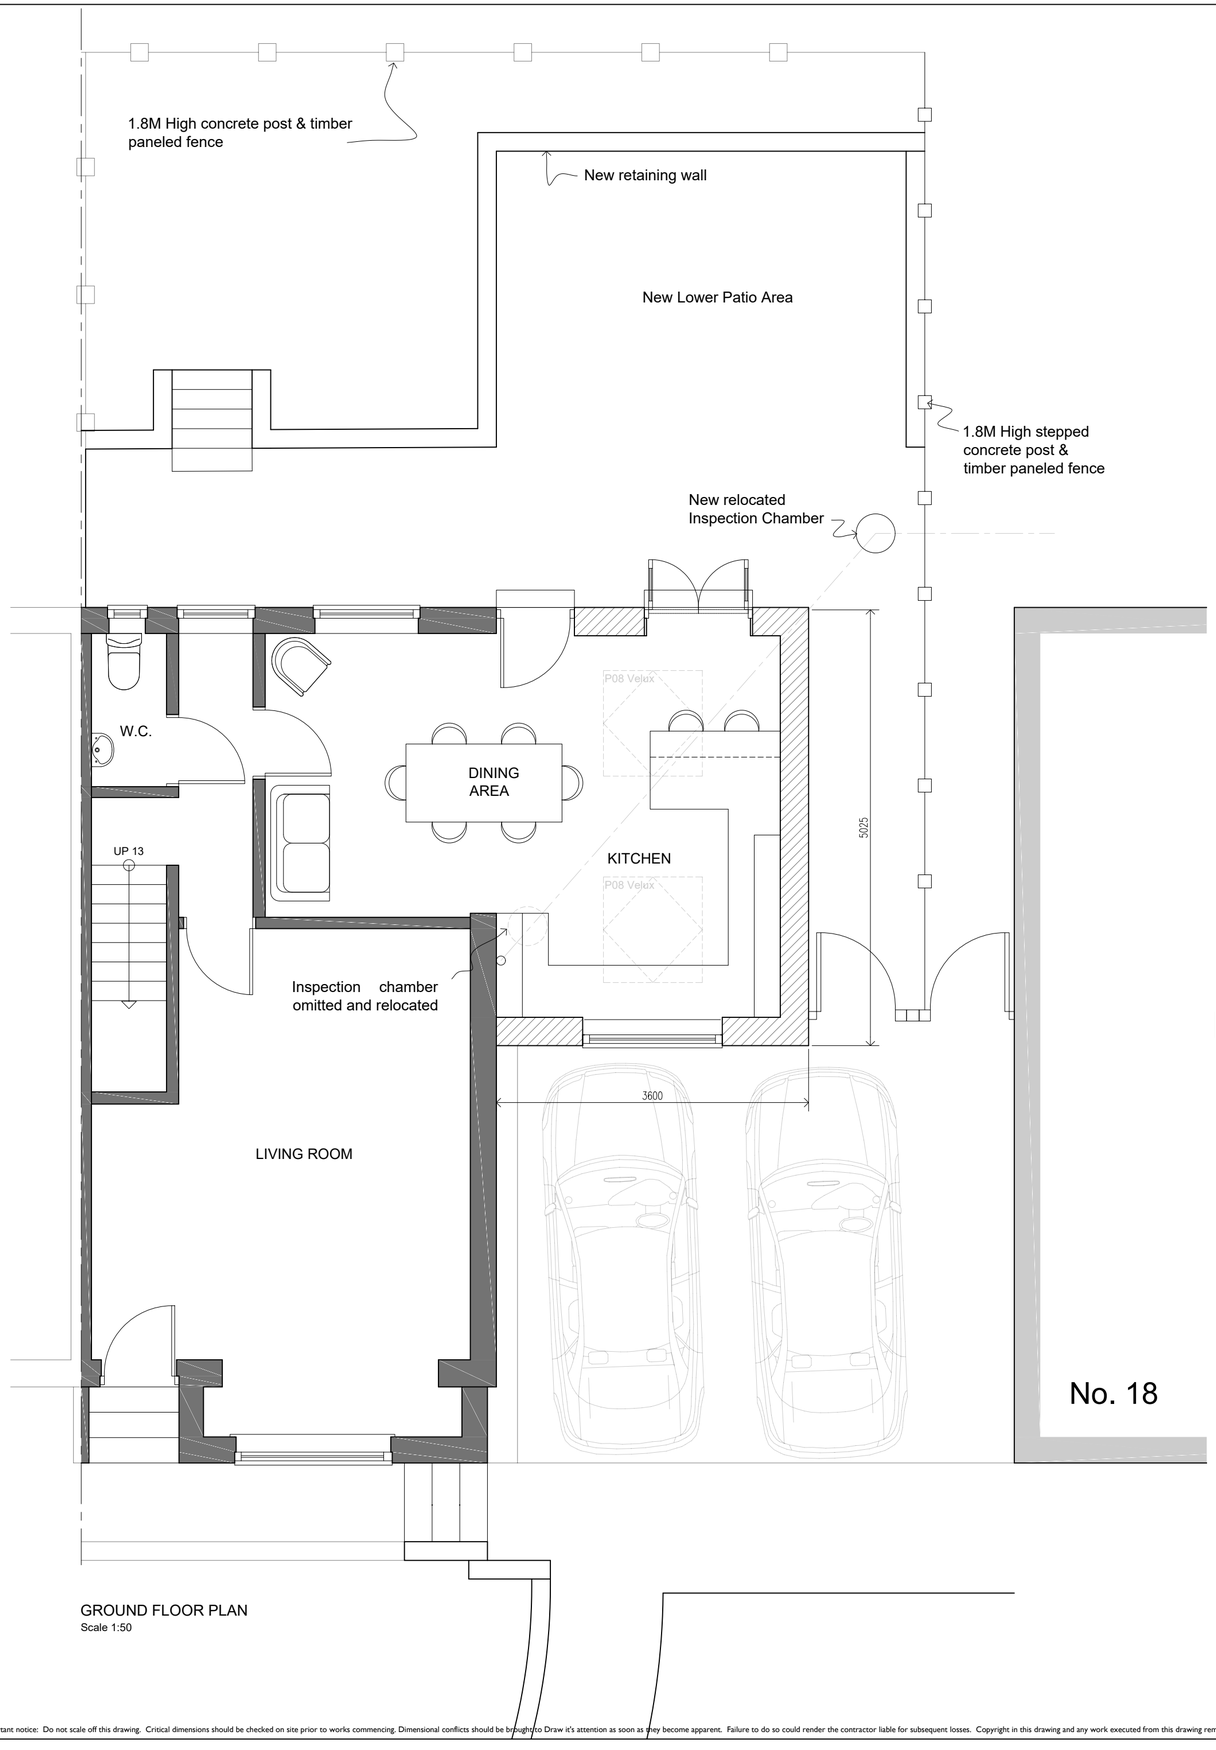


FRONT ELEVATION
Scale 1:100



REAR ELEVATION
Scale 1:100

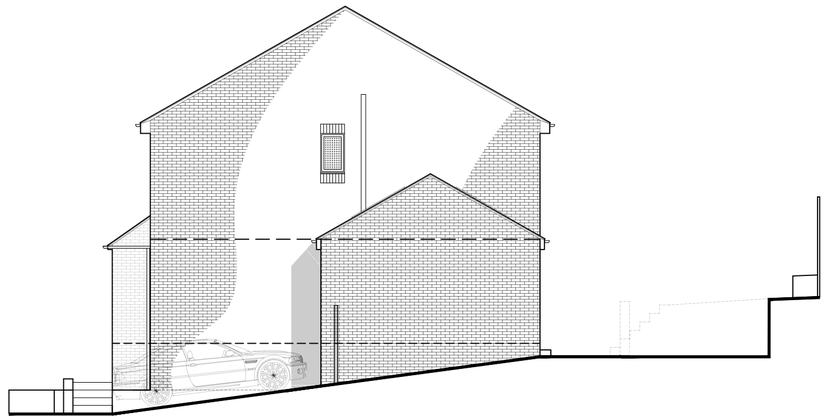

SIDE ELEVATION (R)
Scale 1:100

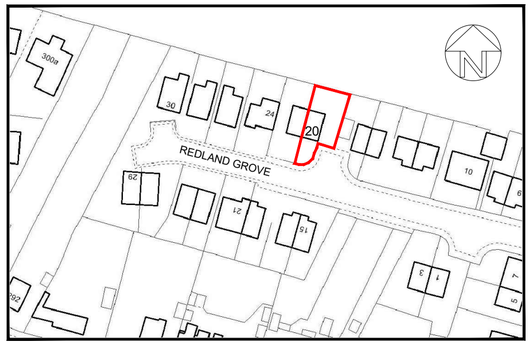

SITE LOCATION PLAN
Scale 1:1250

Notes:

WALLS:
Walls matching brickwork with soldier band on front elevation in different colour

ROOF:
Matching concrete roof tiles also in same colour

WINDOWS & DOORS
Matching uPVC windows and doors in same colour

GUTTERS & DOWNPIPES:
New uPVC brown fascias and soffits and gutter and square downpipes.

No. 18

Rev:	Date:	Description:	By:

07762656187
steven@drawit.biz
www.drawit.biz
15 Medway Close
Barugh Green
Barnsley
S75 1NY

Purpose:	PLANNING
Status:	PROPOSED
Dwg of:	Plans, Elevations & Location Plan
Client:	Mr S Sykes
Site Address:	20 Redland Grove, Staincross Barnsley, S75 6LZ
Project:	Proposed single storey side extension

Drawn by: SH	Date: 27/06/2016	Rev:
Scale: As Shown	Dwg No: 1615_102	

Important notice: Do not scale off this drawing. Critical dimensions should be checked on site prior to works commencing. Dimensional conflicts should be brought to Draw it's attention as soon as they become apparent. Failure to do so could render the contractor liable for subsequent losses. Copyright in this drawing and any work executed from this drawing remains the property of Draw it.

© Copyright Draw it 2016