
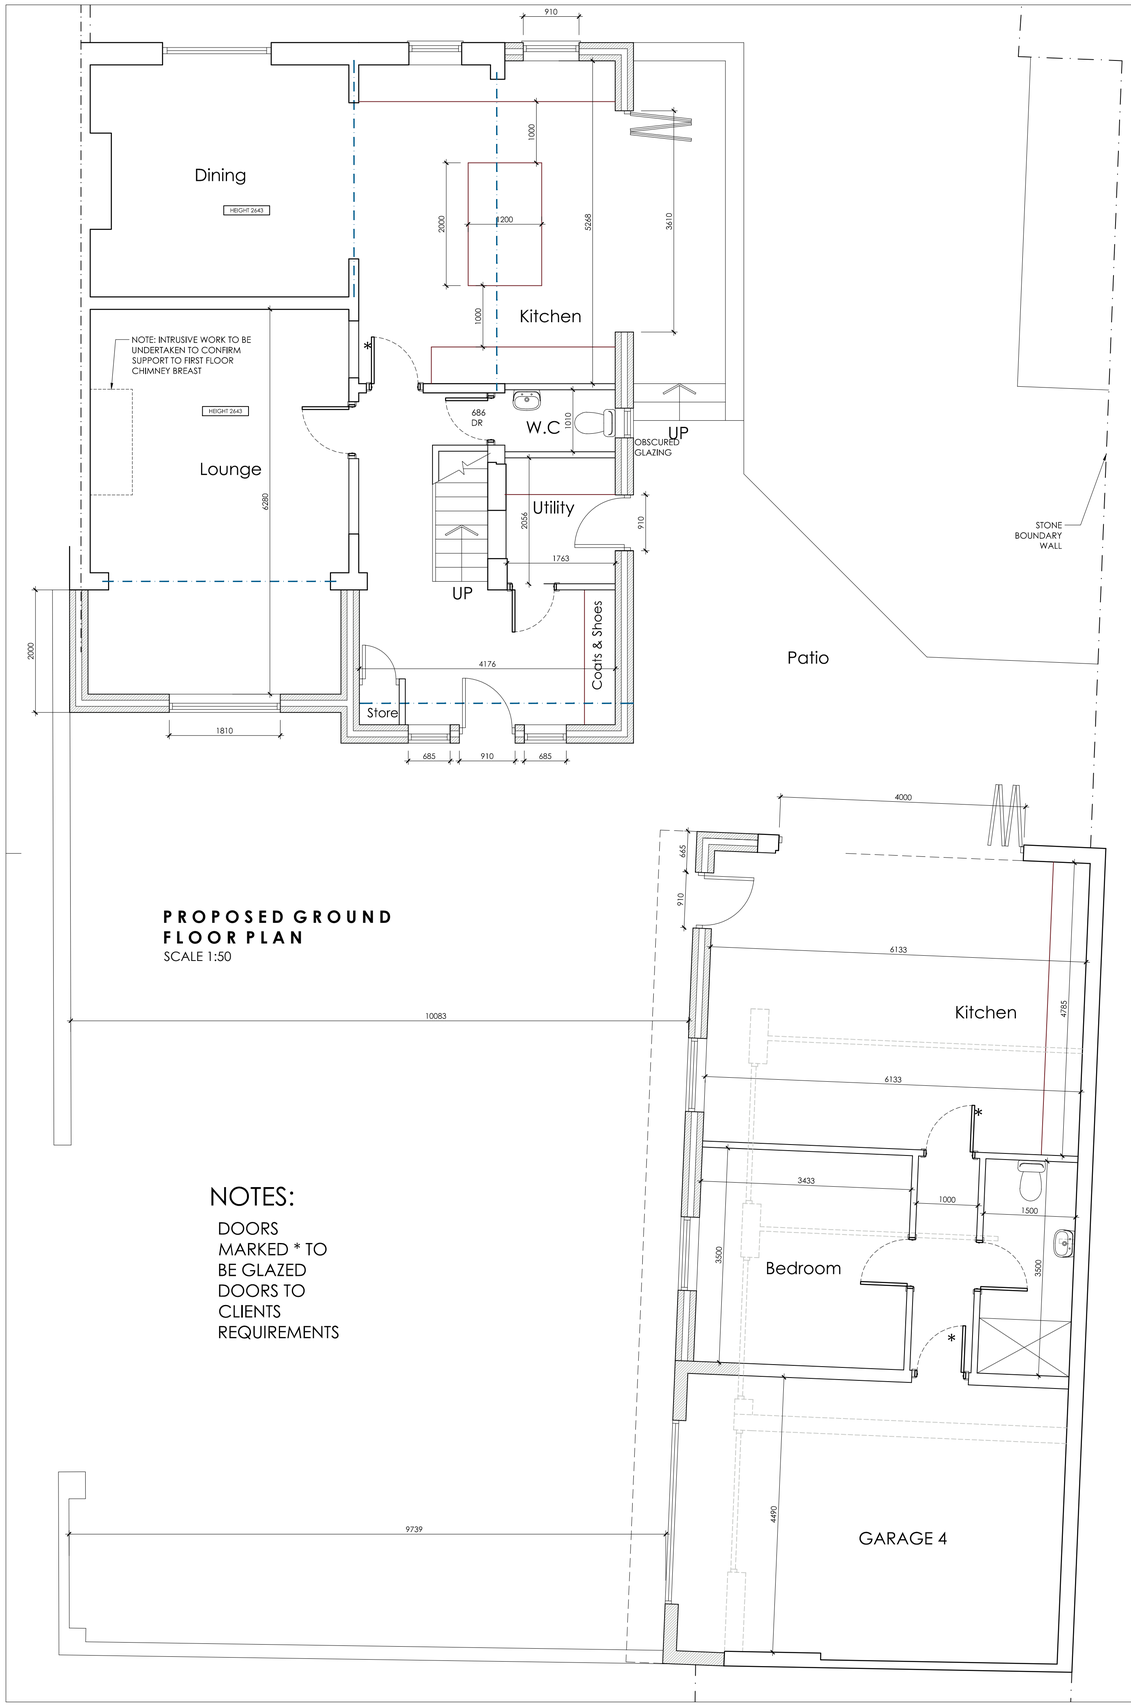



PROPOSED GROUND FLOOR PLAN
SCALE 1:50

NOTES:


DOORS MARKED * TO BE GLAZED
DOORS TO CLIENTS REQUIREMENTS

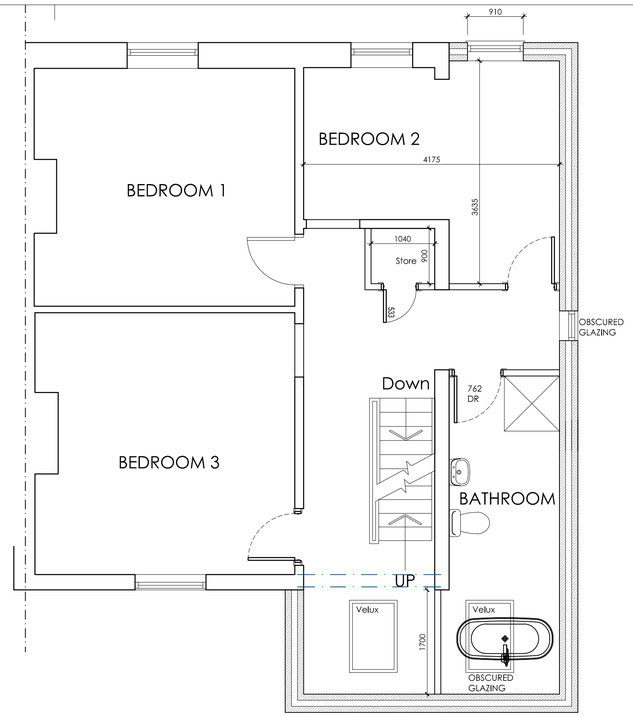


PROPOSED FIRST FLOOR PLAN
SCALE 1:50

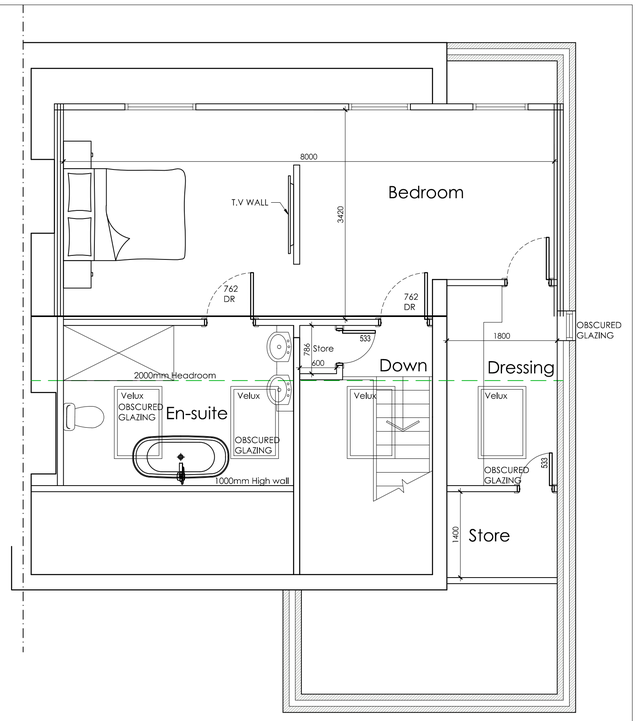

PROPOSED SECOND FLOOR PLAN
SCALE 1:50

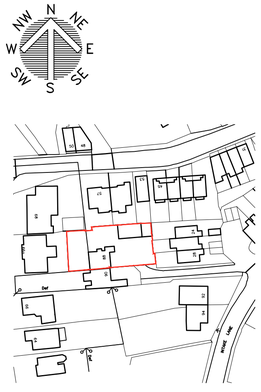

LOCATION PLAN
SCALE 1:1250

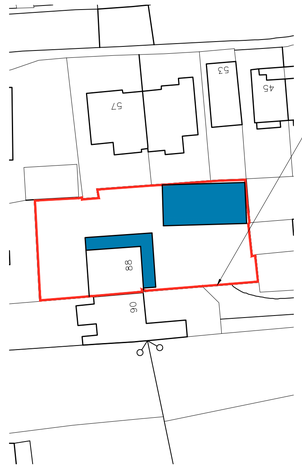

BLOCK PLAN
SCALE 1:500

White Agus PARTNERSHIP
ARCHITECTURAL SERVICES
OFFICE ONE,
34 VICTORIA ROAD,
BARNSLEY,
S70 2BU
Phone: 01226 208482
Email: info@whiteaguspartnership.co.uk
Web: www.whiteaguspartnership.co.uk

Project. PROPOSED EXTENSION AT 88 INTAKE LANE BARNSLEY S75 2HY	Client. ALEX BALL & LINDSAY ARMITAGE
Drawing Title. PROPOSED PLANS	Date. JULY 2022
	Scale. 1:50 & 1:100 @ A1
	Ref. 22-023
	Dwg. No. 01
	Rev. J

Date	Suffix	Description
04/10/2022	A	REVISED FOLLOWING CLIENT COMMENT
31/10/2022	B	REVISED TO CLIENTS REQUIREMENTS
04/11/2022	C	REVISED TO CLIENTS REQUIREMENTS
02/12/2022	D	REVISED TO CLIENTS REQUIREMENTS
14/12/2022	E	STORE CUPBOARDS ADDED
23/12/2022	F	REVISED TO CLIENTS REQUIREMENTS
17/05/2023	G	REVISED FOR PLANNING
22/06/2023	H	REVISED TO CLIENTS REQUIREMENTS
01/09/2023	I	REVISED TO CLIENTS REQUIREMENTS
04/09/2023	J	REVISED TO CLIENTS REQUIREMENTS