



REAR ELEVATION

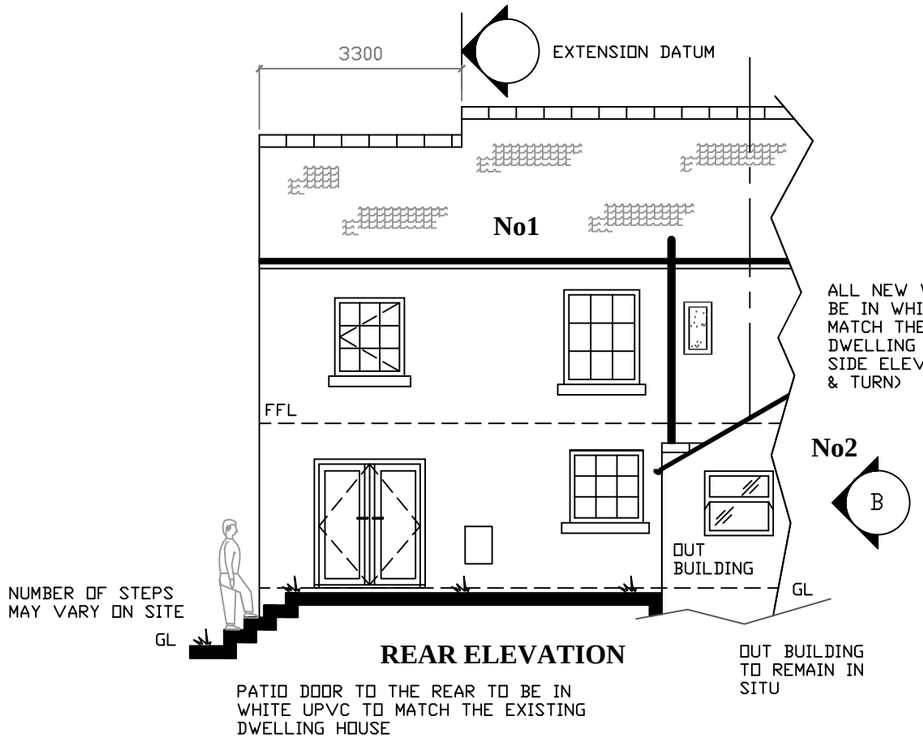

SIDE ELEVATION
(FACING SIDE GARDEN)

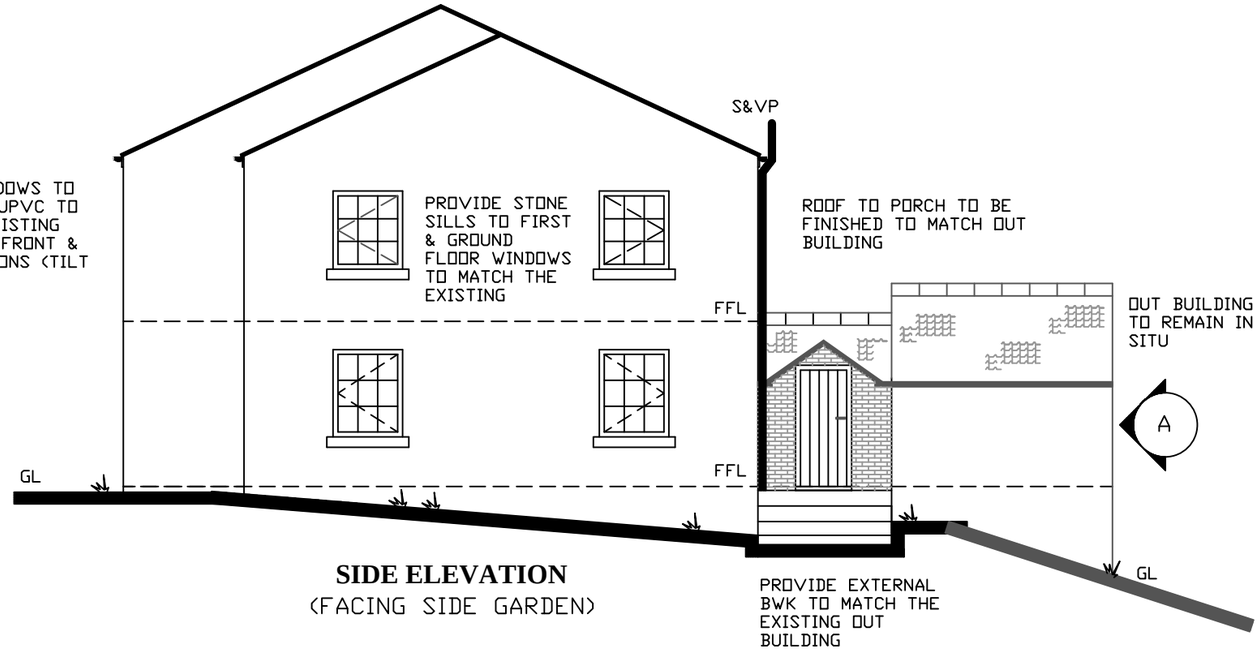




GENERAL NOTE


ALL RENDER TO EXISTING DWELLING HOUSE TO BE REMOVED WITH NEW RENDER SYSTEM APPLIED TO BOTH EXISTING DWELLING HOUSE AND EXTENSION

ALL NEW WINDOWS TO BE IN WHITE UPVC TO MATCH THE EXISTING DWELLING ALL NEW WINDOWS TO BE TILT AND TURN STYLE

ALL NEW RAIN WATER GOODS TO MATCH THE EXISTING DWELLING IN BLACK PLASTIC

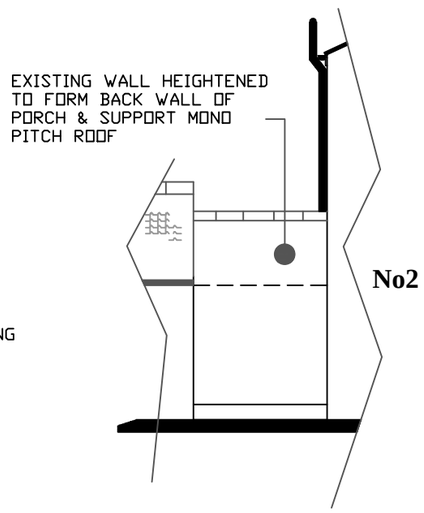

AS VIEWED ON ARROW "B" FROM THE REAR OF NEIGHBOURING DWELLING No2

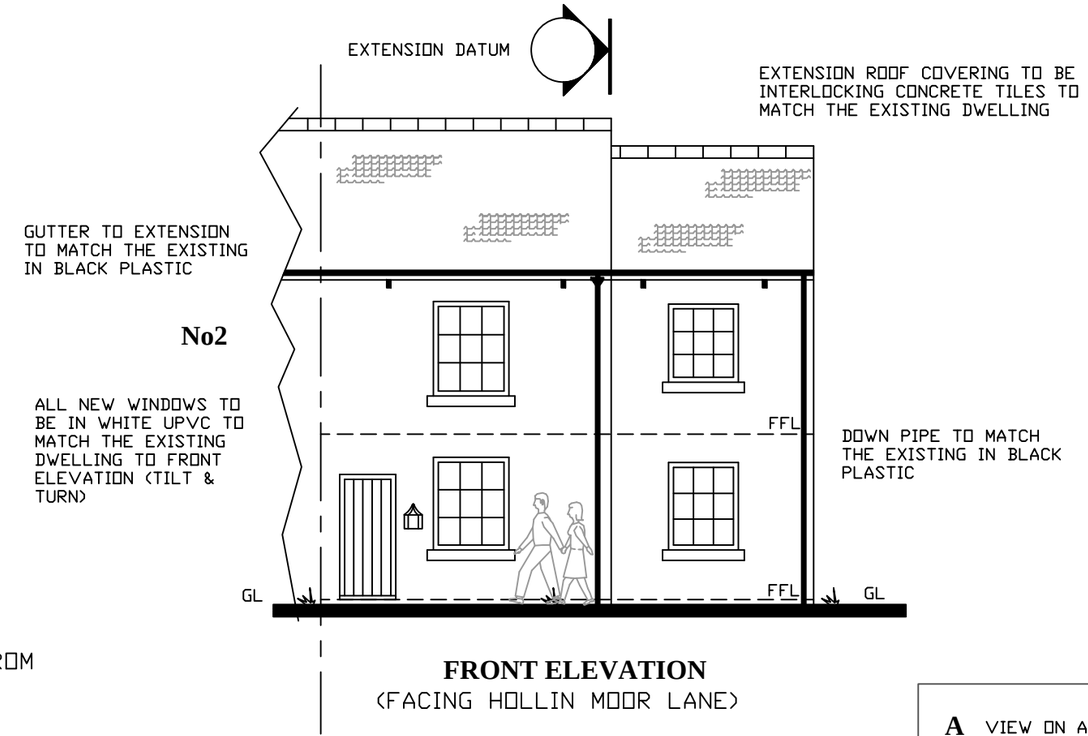

FRONT ELEVATION
(FACING HOLLIN MOOR LANE)

A	VIEW ON ARROW B ADDED

CLIENT

MR J RODDIS
1 EASTFIELD COTTAGES
HOLLIN MOOR LANE

TITLE

DRAWING SHOWING PROPOSED ELEVATIONS

0 1 2 3 4 5
SCALE BAR

SCALE 1:100 @ A3	**REV**	**A**	
DATE 06/07/2020	**DRG No**	20/004 **A**	