
Drawing No.	Rev No.
MAW001 -003	



PROPOSED REAR ELEVATION
SCALE 1:100 AT A3

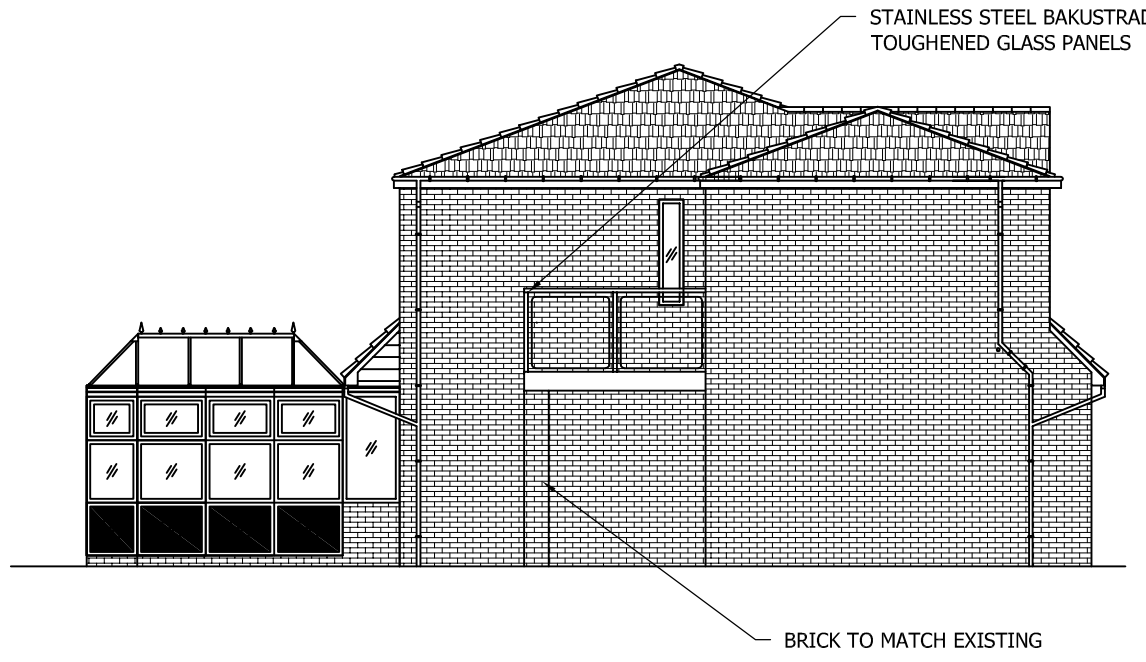

PROPOSED END ELEVATION
SCALE 1:100 AT A3

DO NOT SCALE: Contractor to check all dimensions and report any omissions or errors

NOTES

Rev	Description	By	Chk	App	Date

JRB DESIGNS Ltd
1 Saville Road
Cudworth
Barnsley
S72 8LT
Tel: 01226 383542
Fax: 01226 380078
Mob: 07970 541192
Email: john@jrbdesigns.co.uk

This drawing is copyright. © jrbdesigns Ltd.

Client
MR. A WHITTAKER

Drawing Title
PROPOSED ELEVATIONS

Address
5 BARCROFT FLATT
REDBROOK
BARNSLEY
S75 1HY

Project Title:
PROPOSED SINGLE STOREY REAR BALCONY EXTENSION

Purpose of Issue:
PLANNING

Drawing Status
FIRST ISSUE

Scale at A3	Drawn By	Date	
AS SHOWN	JRB	01/06/2010	
Checked By	Date	Approved By	Date
	01/06/2010		01/06/2010
Project No.	Drawing No.		Revision
MAW001	003		-

APPROVAL [X] INFORMATION [ ] TENDER [ ] CONTRACT [ ] CONSTRUCTION [ ]