

Designer David Lukeman

© Countrywide ltd 2011

GLASSROOM VISUAL 1 : Mr Reed

53 Wessex Trade Centre, Ringwood Road, Poole, Dorset BH12 3PF Tel:01202 725 222 Fax: 01202 725 299 www.countrywideltd.co.uk

N.B All Drawings and Visuals remain intellectual property of Countrywide Group UK Ltd

COUNTRYWIDE™



Designer David Lukeman
© Countrywide ltd 2011

GLASSROOM VISUAL 2 : Mr Reed

53 Wessex Trade Centre, Ringwood Road, Poole, Dorset BH12 3PF Tel:01202 725 222 Fax: 01202 725 299 www.countrywideltd.co.uk


N.B All Drawings and Visuals remain intellectual property of Countrywide Group UK Ltd










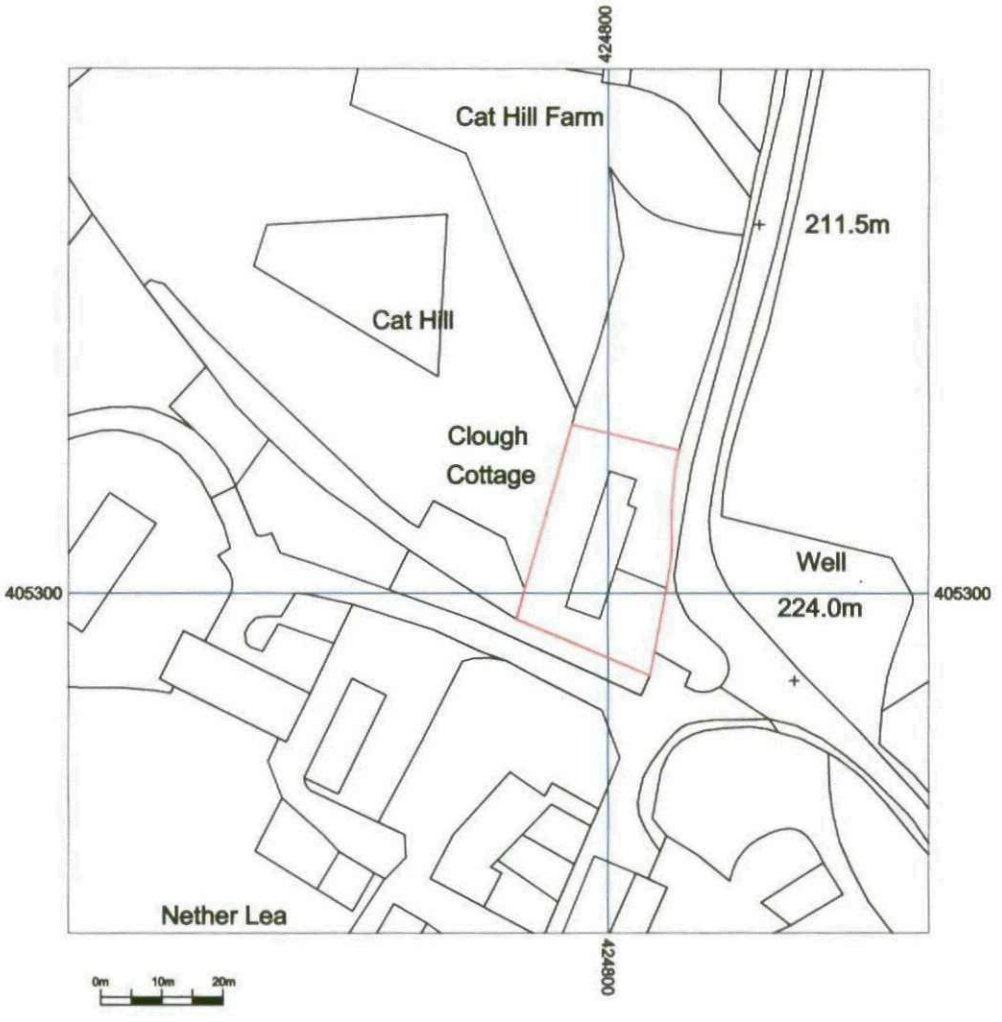

Streetwise Licence No. 100047474

Drawing Title: Site Location Plan, Clough Cottage, Cathill, Hoylandswaine, Sheffield, S36 7JB		COUNTRYWIDE 53 WESSEX TRADE CENTRE RINGWOOD ROAD - POOLE - DORSET BH12 3PF TEL: 01202 725222 FAX: 01202 725299 e mail: sales@countrywideltd.co.uk www.countrywideltd.co.uk	
Dwg No:	81573.01	Scale:	1:1250 @ A4
Client:	Reverend M Reed	© Countrywide Ltd 2011	

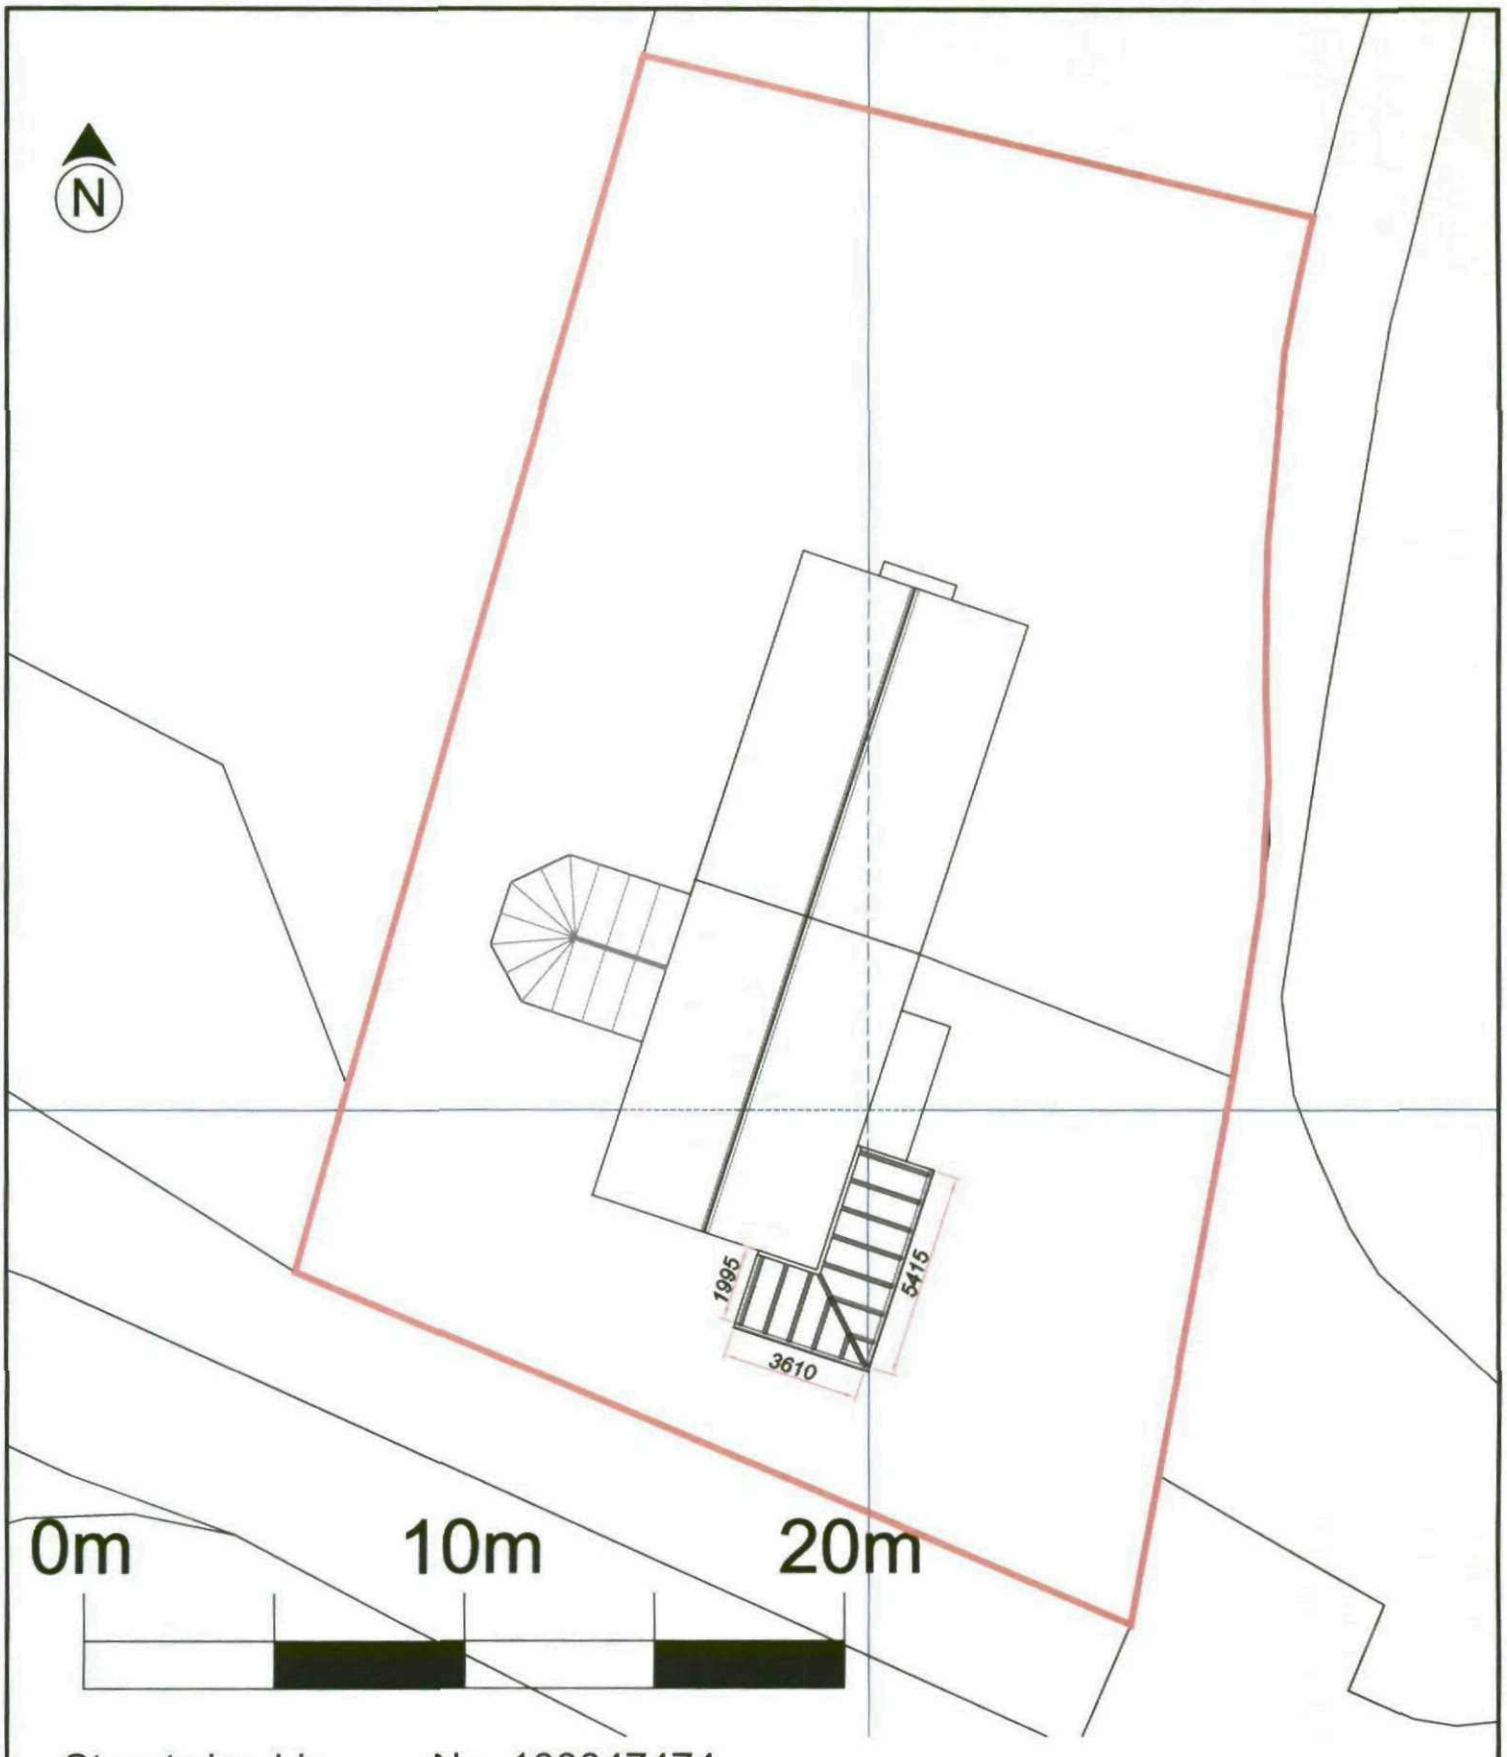

Streetwise Licence No. 100047474


Drawing Title:
Site Block Plan
Clough Cottage, Cathill
Hoylandswaine, Sheffield, S36 7JB

COUNTRYWIDE
53 WESSEX TRADE CENTRE
RINGWOOD ROAD ~ POOLE ~ DORSET BH12 3PF
TEL: 01202 725222 FAX: 01202 725299
e mail: sales@countrywideltd.co.uk www.countrywideltd.co.uk

Dwg No:	81573.02	Scale:	1:200 @ A4
Client:	Reverend M Reed		

© Countrywide Ltd 2011


COUNTRYWIDE™

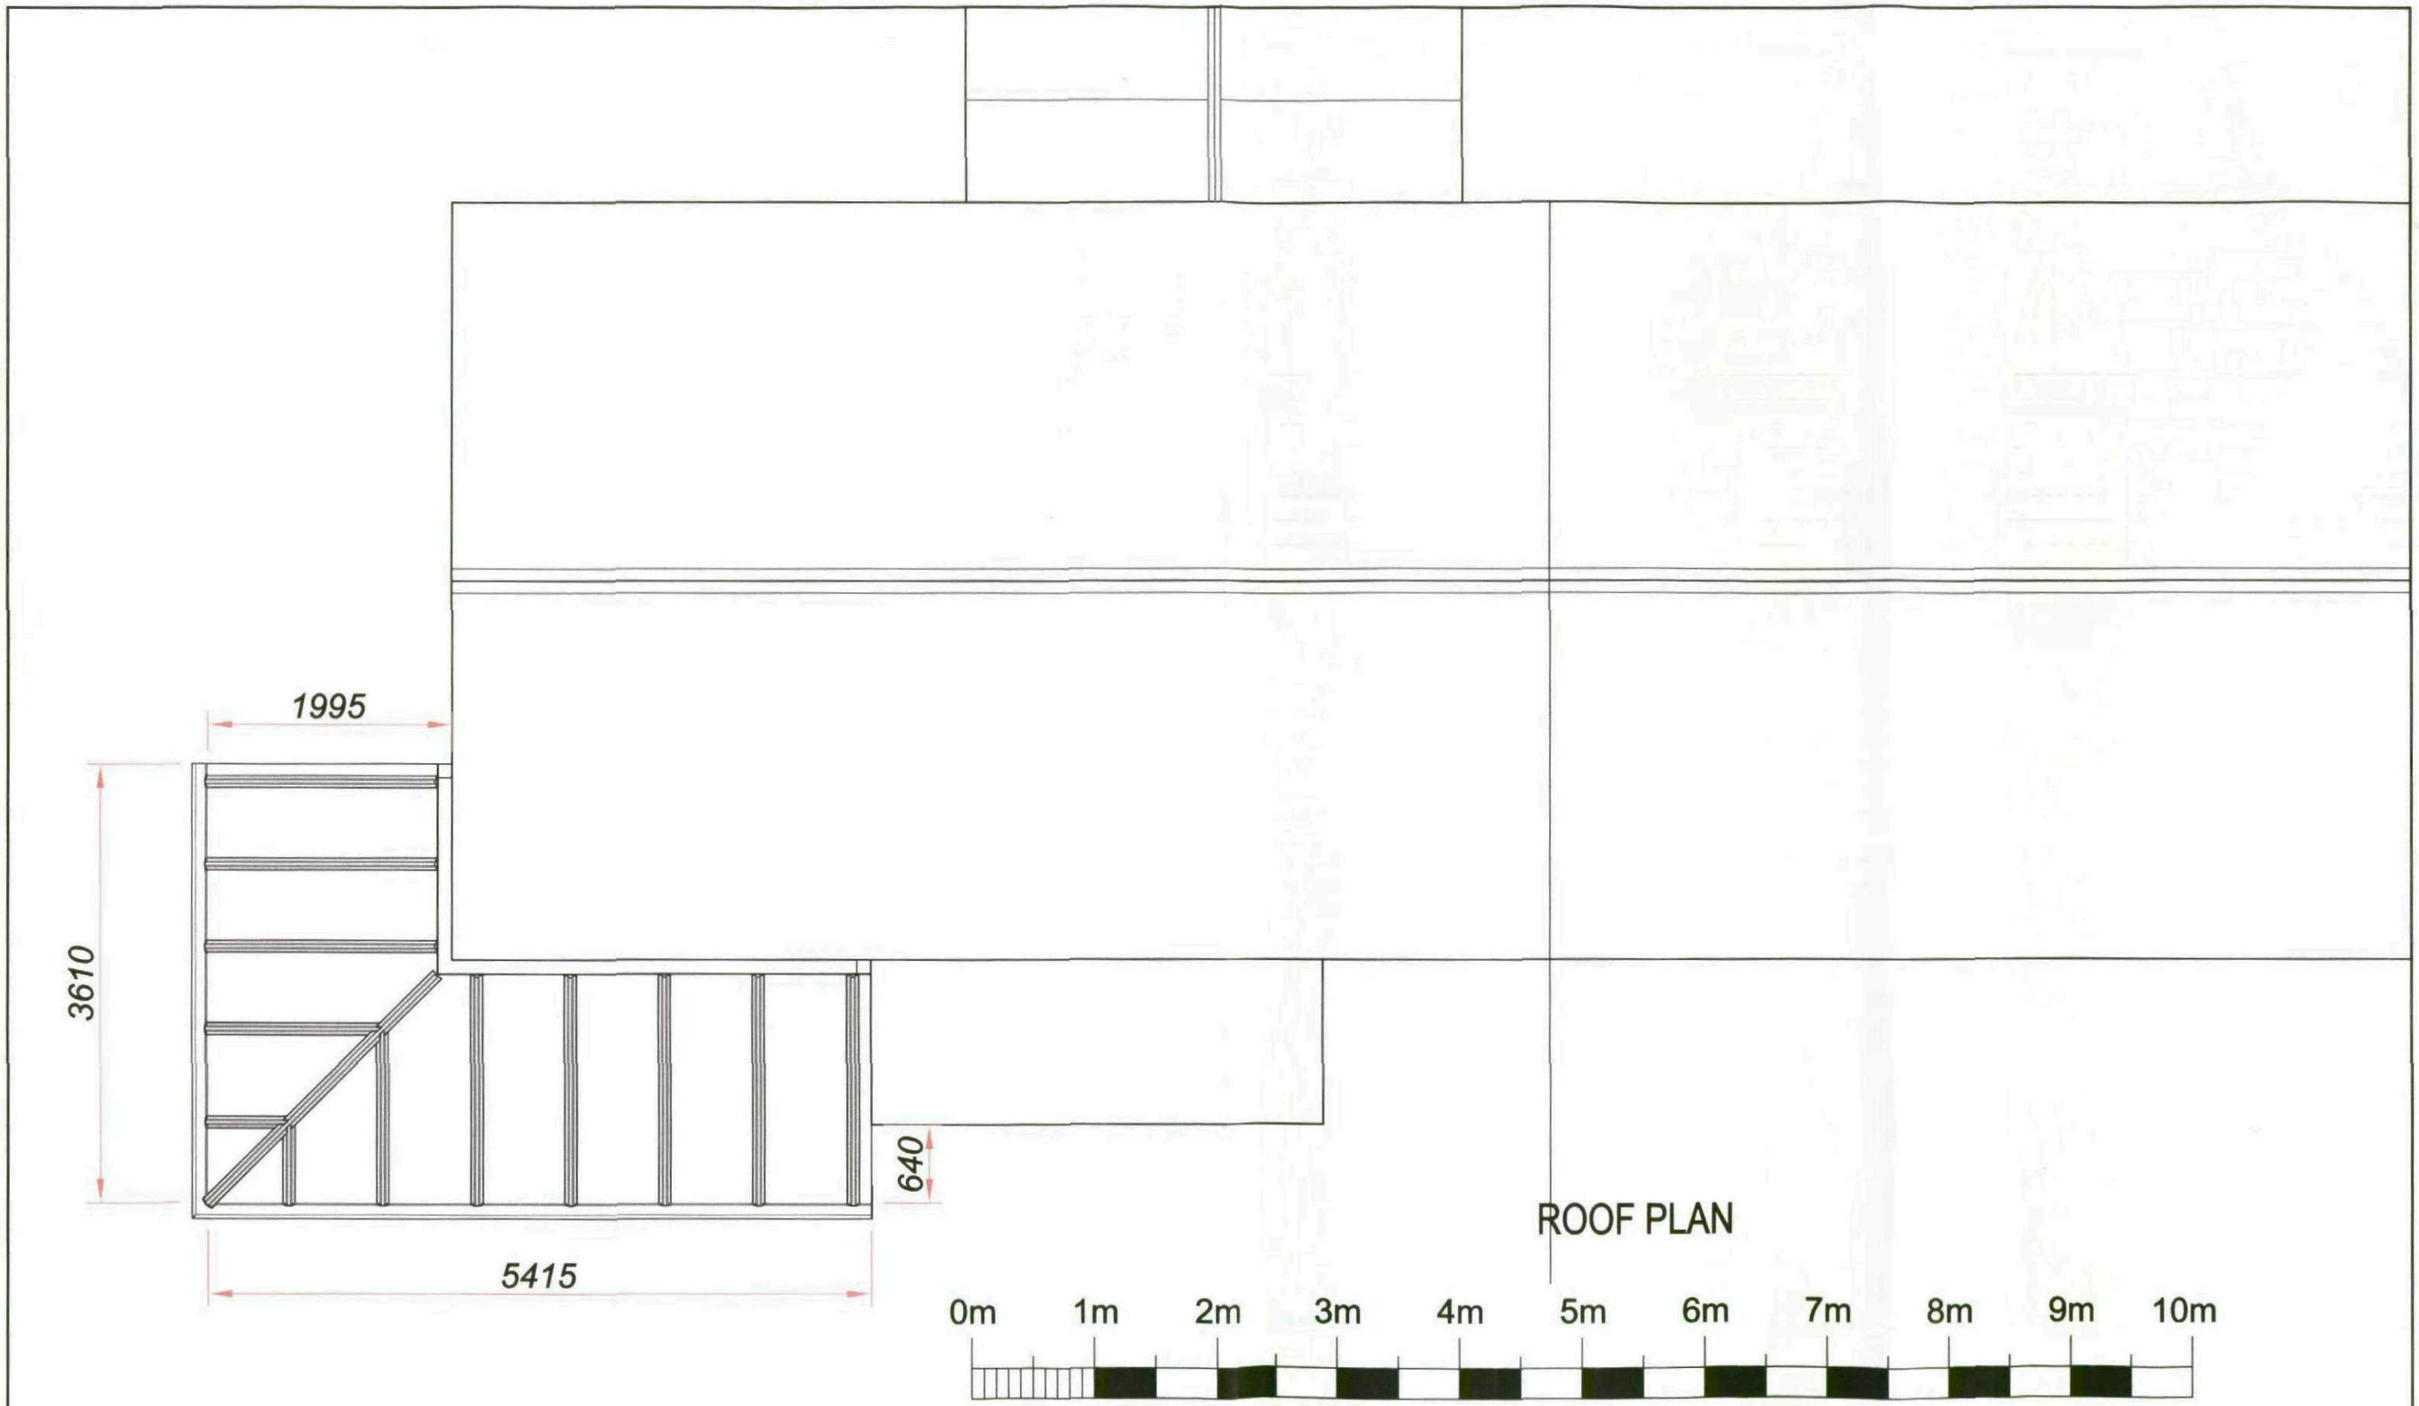


ROOF PLAN

0m 1m 2m 3m 4m 5m 6m 7m 8m 9m 10m

Drawing Title: Roof Plan Clough Cottage, Cathill Hoylandswaine, Sheffield, S36 7JB		COUNTRYWIDE 53 WESSEX TRADE CENTRE RINGWOOD ROAD - POOLE - DORSET BH12 3PF TEL: 01202 725222 FAX: 01202 725299 e mail: sales@countrywideltd.co.uk www.countrywideltd.co.uk	COUNTRYWIDE™
Dwg No:	81573.03	Scale:	1:50 @ A3
Client:	Reverend M Reed	© Countrywide Ltd 2011	

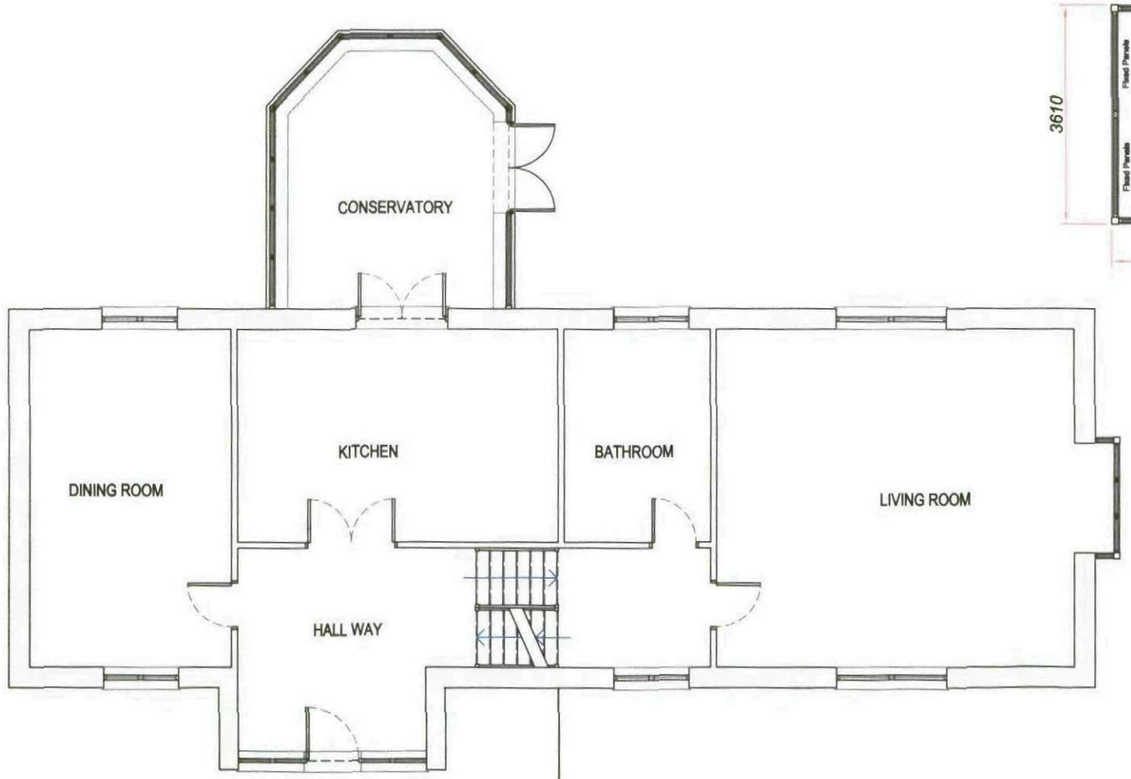

EXISTING FLOOR PLAN

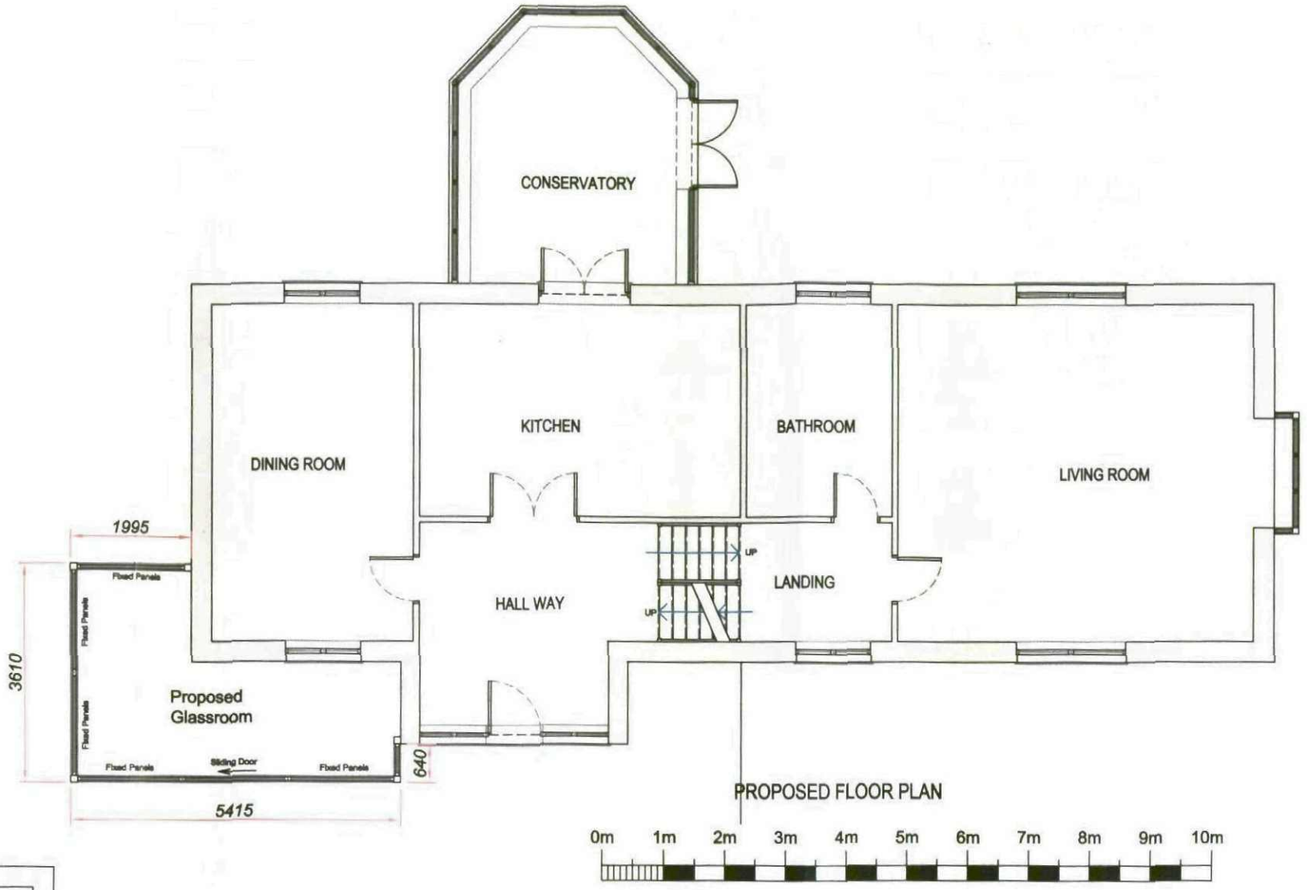


PROPOSED FLOOR PLAN


0m 1m 2m 3m 4m 5m 6m 7m 8m 9m 10m

Drawing Title: Existing & Proposed Floor plans Clough Cottage, Cathill Hoylandswaine, Sheffield, S36 7JB		COUNTRYWIDE 53 WESSEX TRADE CENTRE RINGWOOD ROAD – POOLE – DORSET BH12 3PF TEL: 01202 725222 FAX: 01202 725299 e mail: sales@countrywideltd.co.uk www.countrywideltd.co.uk	
Dwg No:	81573.04	Scale:	1:100 @ A3
Client:	Reverend M Reed	© Countrywide Ltd 2011	


COUNTRYWIDE™

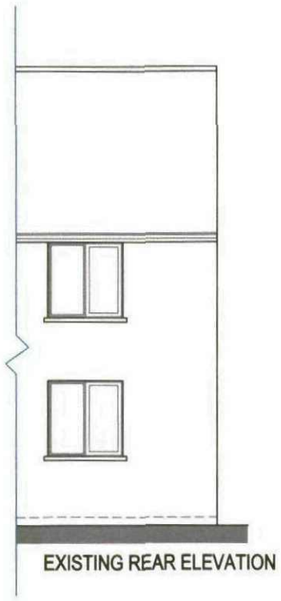

EXISTING REAR ELEVATION

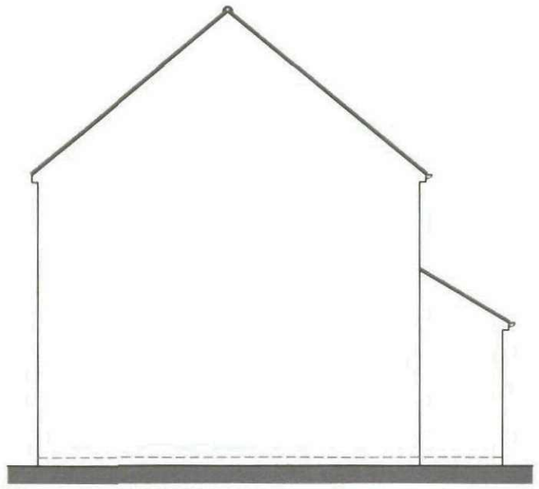


EXISTING SIDE ELEVATION

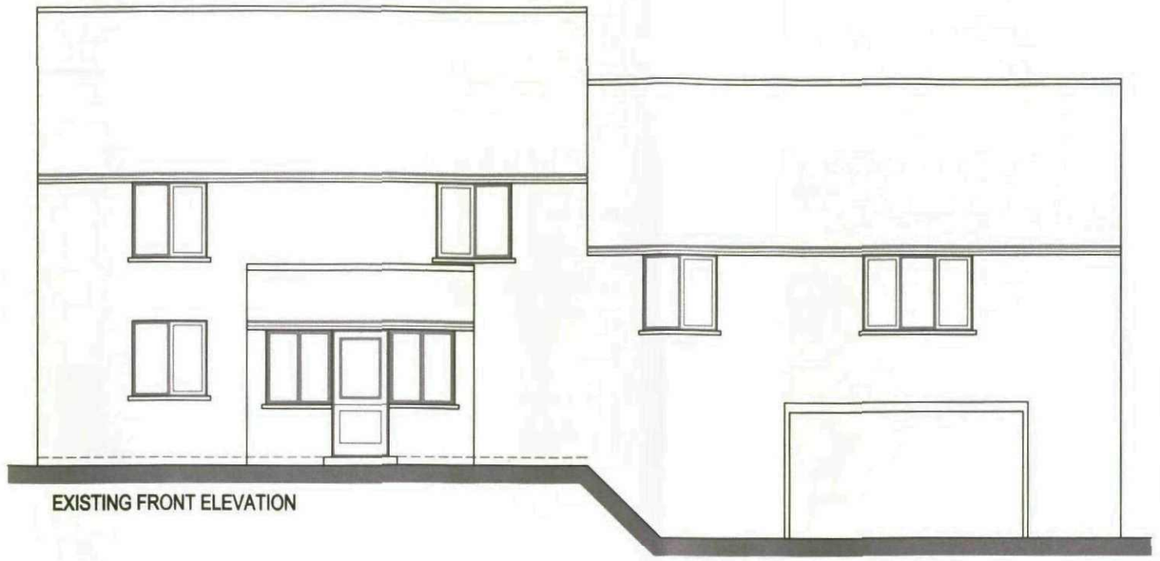

EXISTING FRONT ELEVATION




PROPOSED REAR ELEVATION

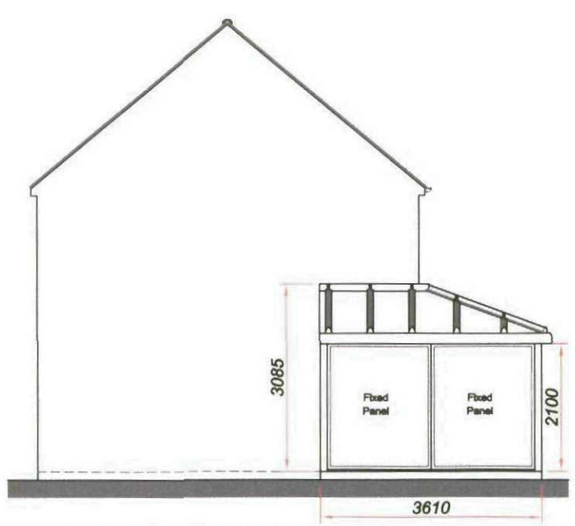

PROPOSED SIDE ELEVATION



PROPOSED FRONT ELEVATION

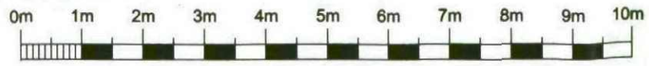

Drawing Title:
Existing & Proposed Elevations
Clough Cottage, Cathill
Hoylandswaine, Sheffield, S36 7JB

Dwg No:	81573.05
Client:	Reverend M Reed

COUNTRYWIDE
53 WESSEX TRADE CENTRE
RINGWOOD ROAD – POOLE – DORSET BH12 3PF
TEL: 01202 725222 FAX: 01202 725299
e mail: sales@countrywideltd.co.uk www.countrywideltd.co.uk

Scale: 1:100 @ A3

© Countrywide Ltd 2011

