
DO NOT SCALE
All dimensions in Millimetres
unless specified otherwise and
subject to verification on site

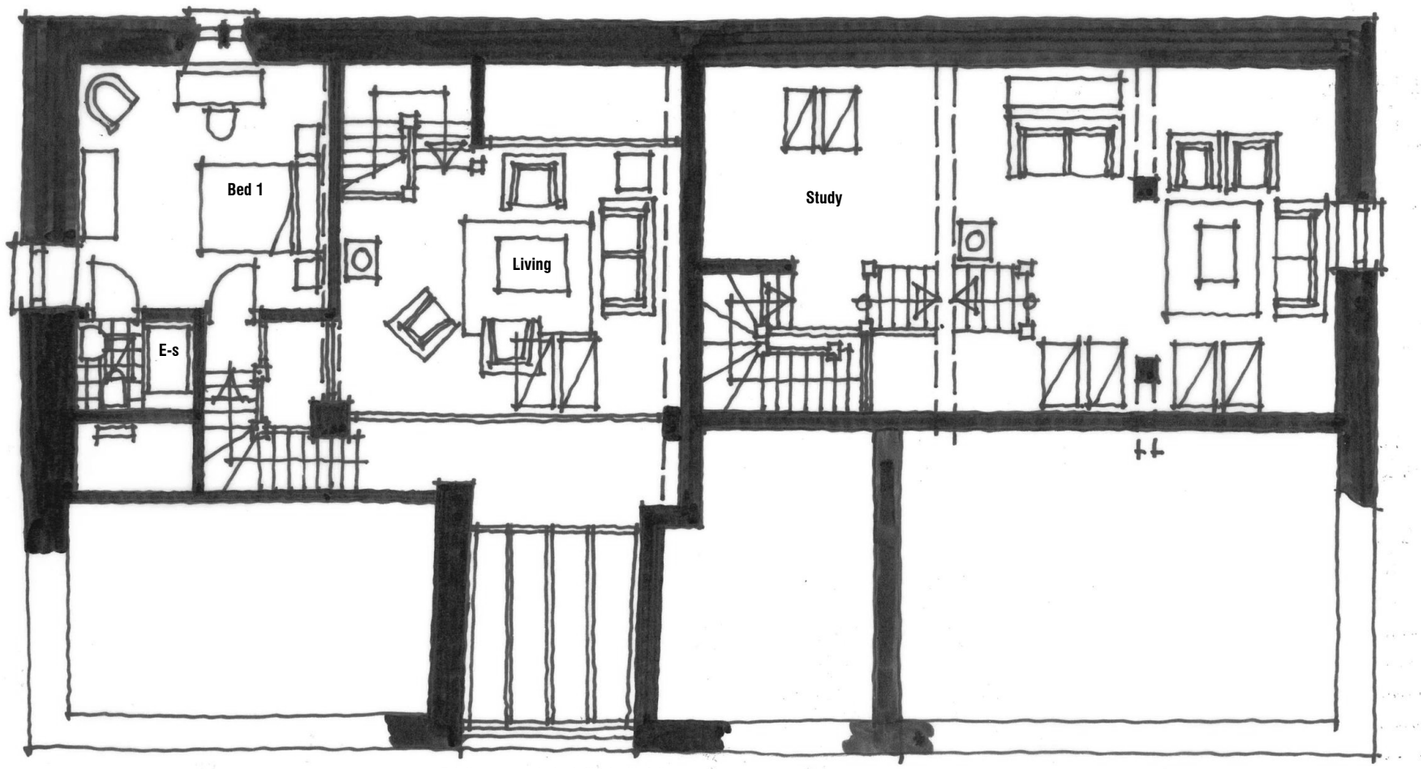

Existing recess to be infilled with fully glazed aluminium framed conservatory

FIRST FLOOR PLAN

UNIT A2/A3 - BARN CONVERSION TO 2NO. DWELLINGS
FIRST FLOOR PLAN

Rev A - 23.04.13 - Updated for planning

PLANNING

PROPOSED RESIDENTIAL
DEVELOPMENT
NETHER MILL FARM
PENISTONE
SOUTH YORKSHIRE

BUILDING A2/A3 - BARN
PROPOSED FIRST FLOOR PLAN

CHRIS CARR
ARCHITECTS

Orchard Farm, Goathland,
Whitby, YO22 5JX
Tel: (01947) 896051 Fax: (01947) 896001
email: chris@cca-arch.co.uk

Scale.	1:100 @ A3	Drawn.	
Date.	13.02.13	Ref. No.	11.050
DWG. No.	033	Rev.	A

0 cm 2 cm 4 cm 6 cm

This drawing and the copyright is the Architects property and maybe used or reproduced only by agreement. All Dimensions in Millimetres Unless specified otherwise and subject to verification on site.