

Revision	Date	Drawn	Checked
FIRST ISSUE	12/11/2019	ACH	

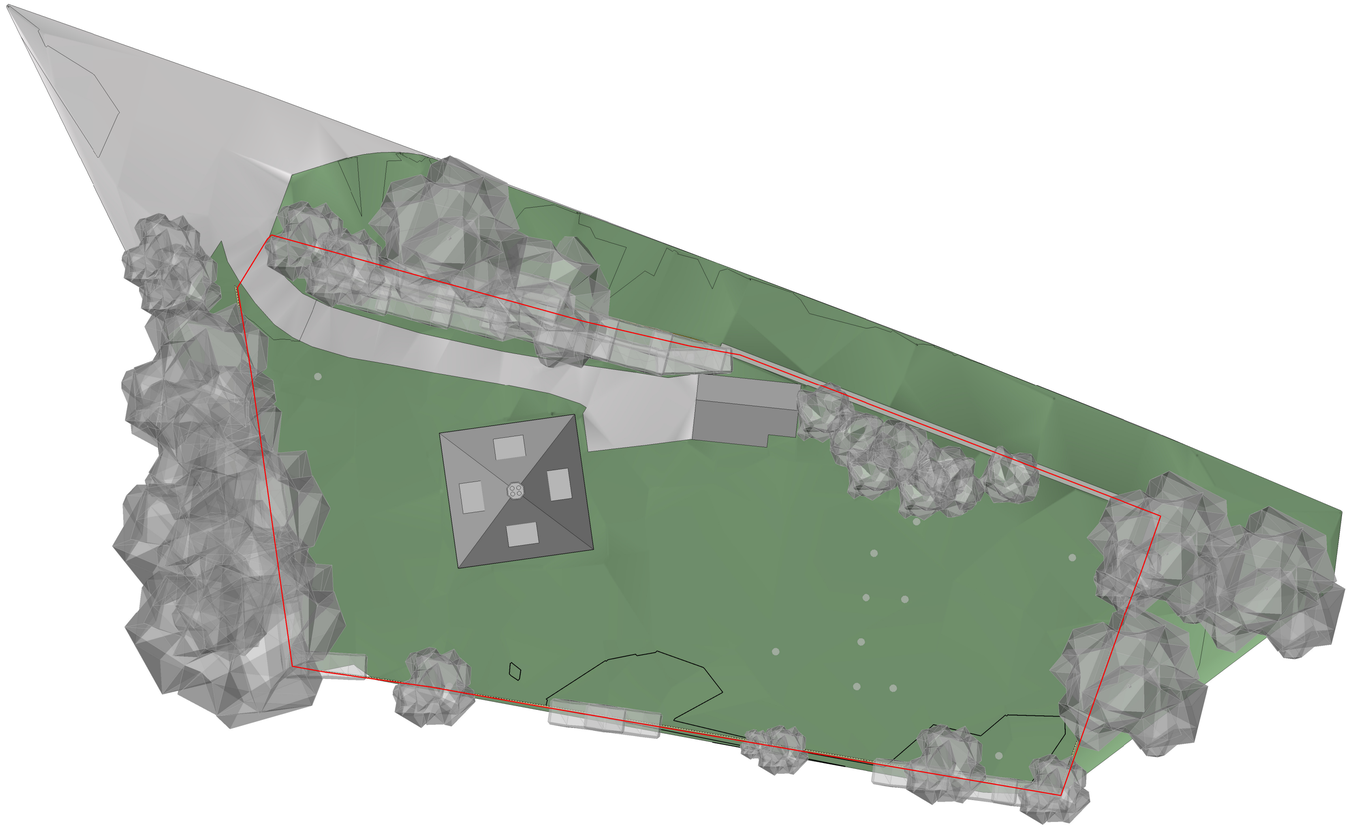

Site Plan
Scale: 1 : 200

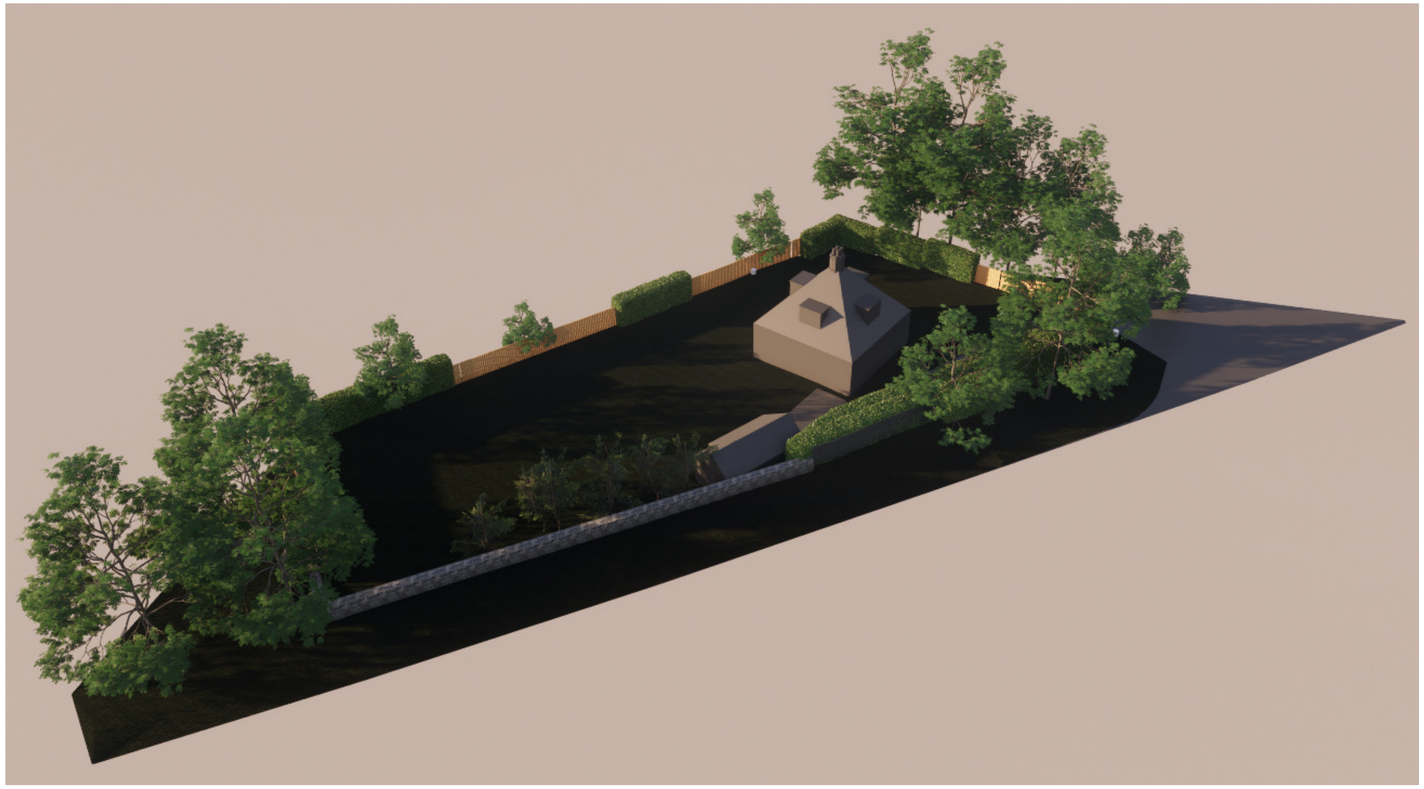

CODA Bespoke

CODA Studios Ltd
70-71 Cornish Place, Cornish St, Sheffield, S6 3AF
T: 0114 279 6003
E: information@codastudios.co.uk

Drawn	Checked	Date	Scale	Revision
ACH	-	12/11/19	As @ A1 indicated	

Client	Neil & Kay Greaves
Project	Sandpit Lodge, Doncaster Road, Barnsley. S71 5EZ
Title	Existing - Site Plan
Dwg No.	2866 - 103

© COPYRIGHT EXISTS ON THE DESIGNS AND INFORMATION SHOWN ON THIS DRAWING.

The Contractor must verify all dimensions on site before making shop drawings or commencing work of any kind. No dimensions to be scaled from this drawing. Architect to be notified of any discrepancies in dimensions immediately.